

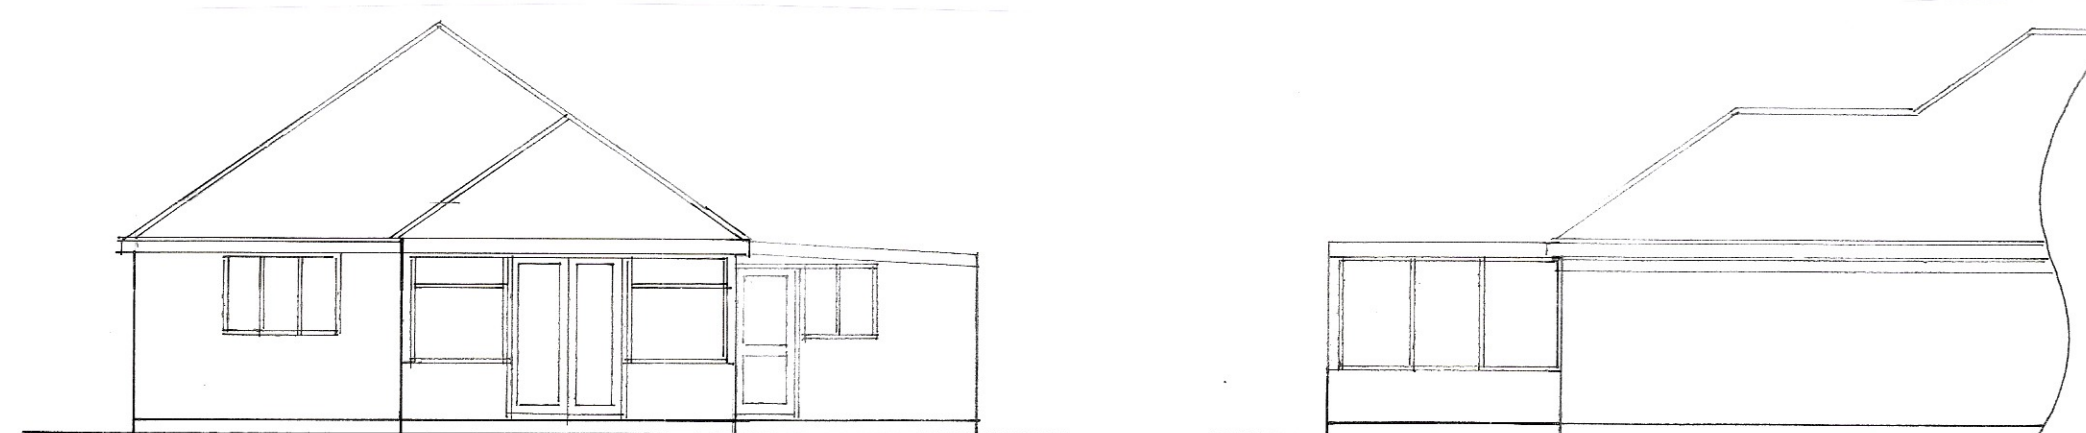


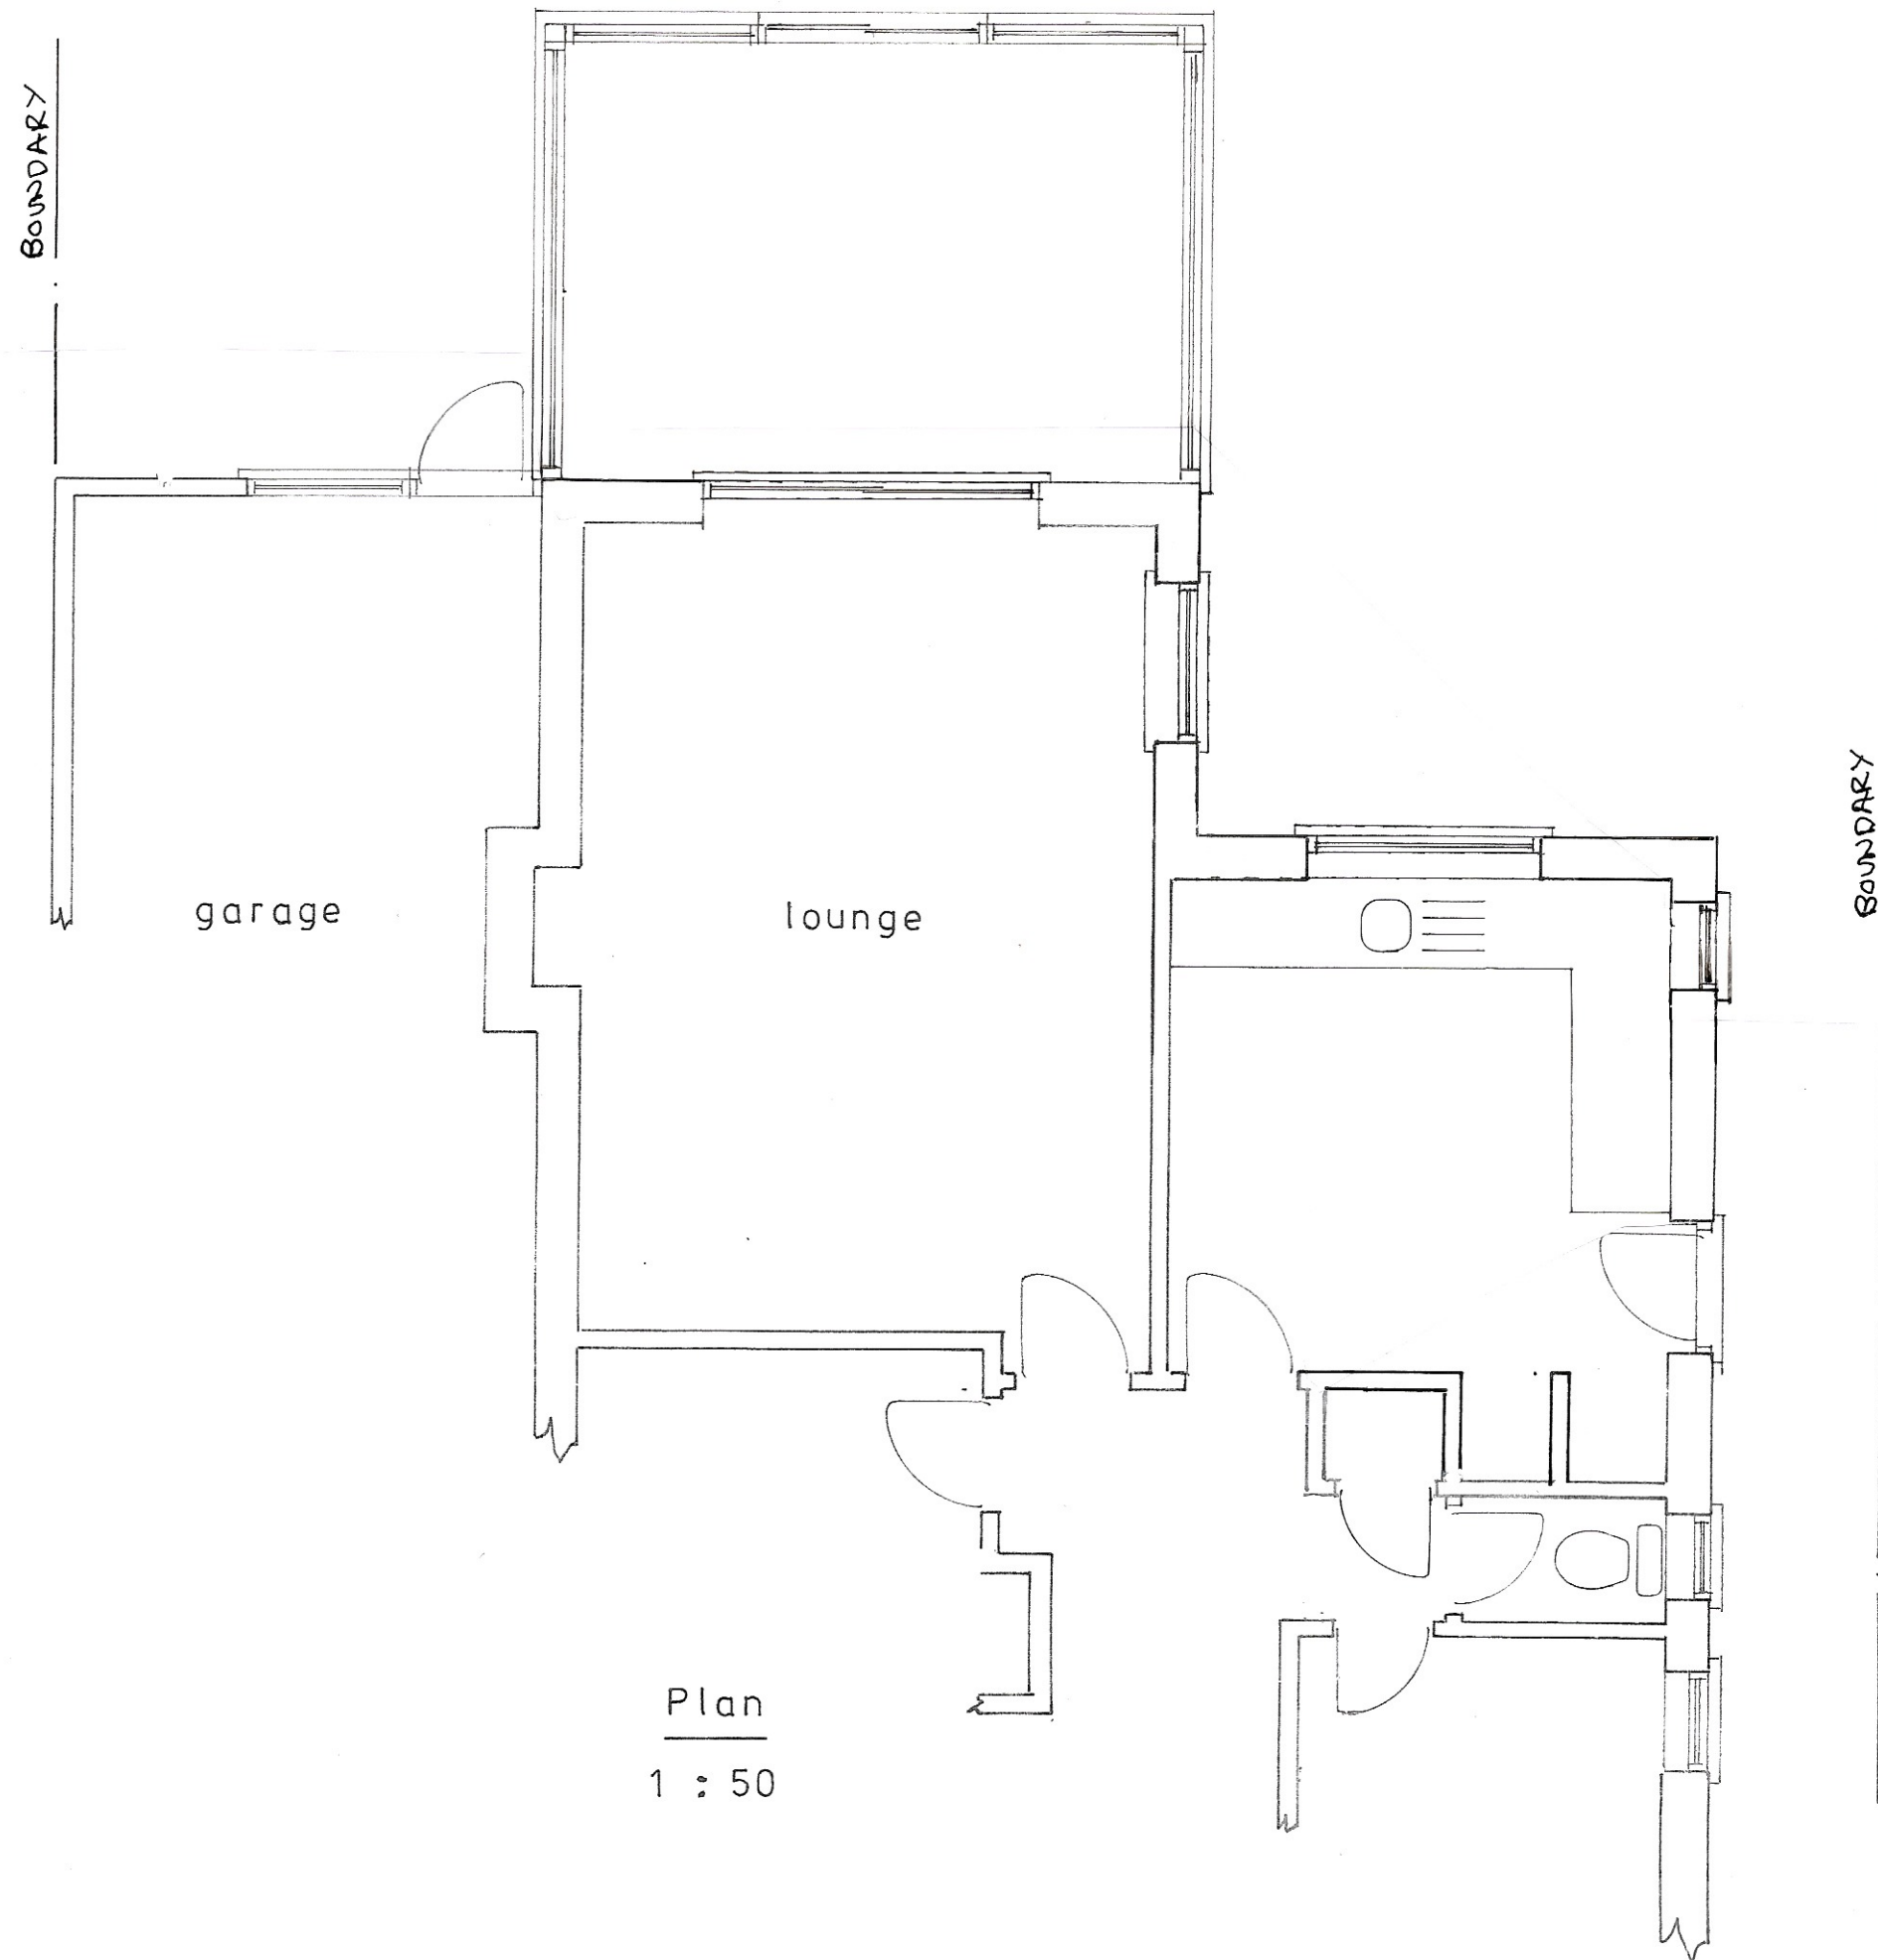


west
1 : 100


south

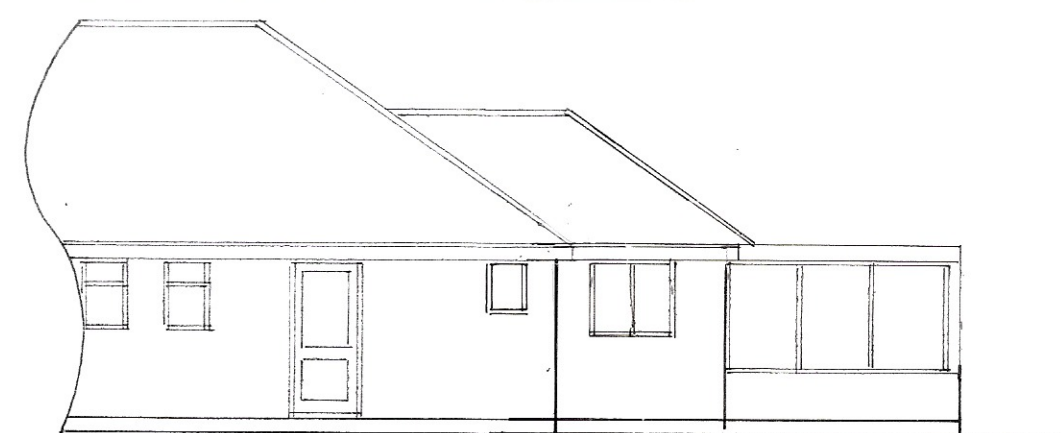

north

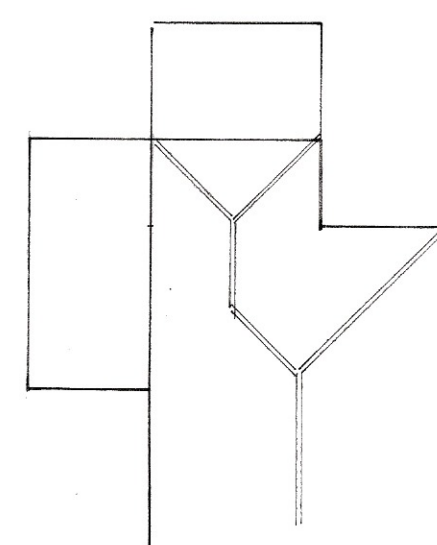

roof plan
1 : 200

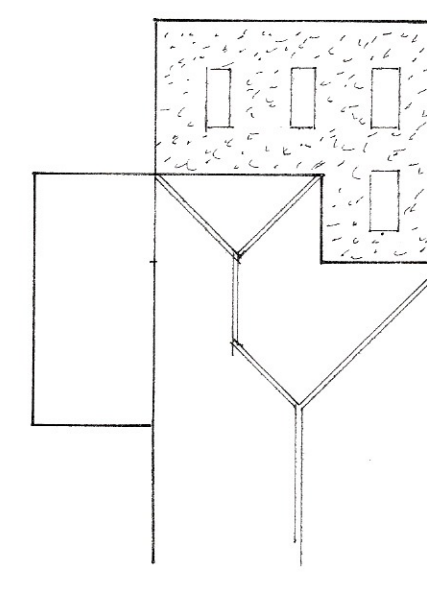

proposed roof plan

Existing

PROPOSED SINGLE STOREY EXTENSION AT 6, DOLPHIN WAY, RUSTINGTON
FOR MS. A. INGLIS AND MR. P. POWELL.

sheet 3 of 3

Bryan Butcher
Rainbow Cottage
Nyetimber Lane
Bognor Regis PO21 3JX
01243 266871
07973 233442
bryan.butcher@btinternet.com
www.bryanbutcher.com