



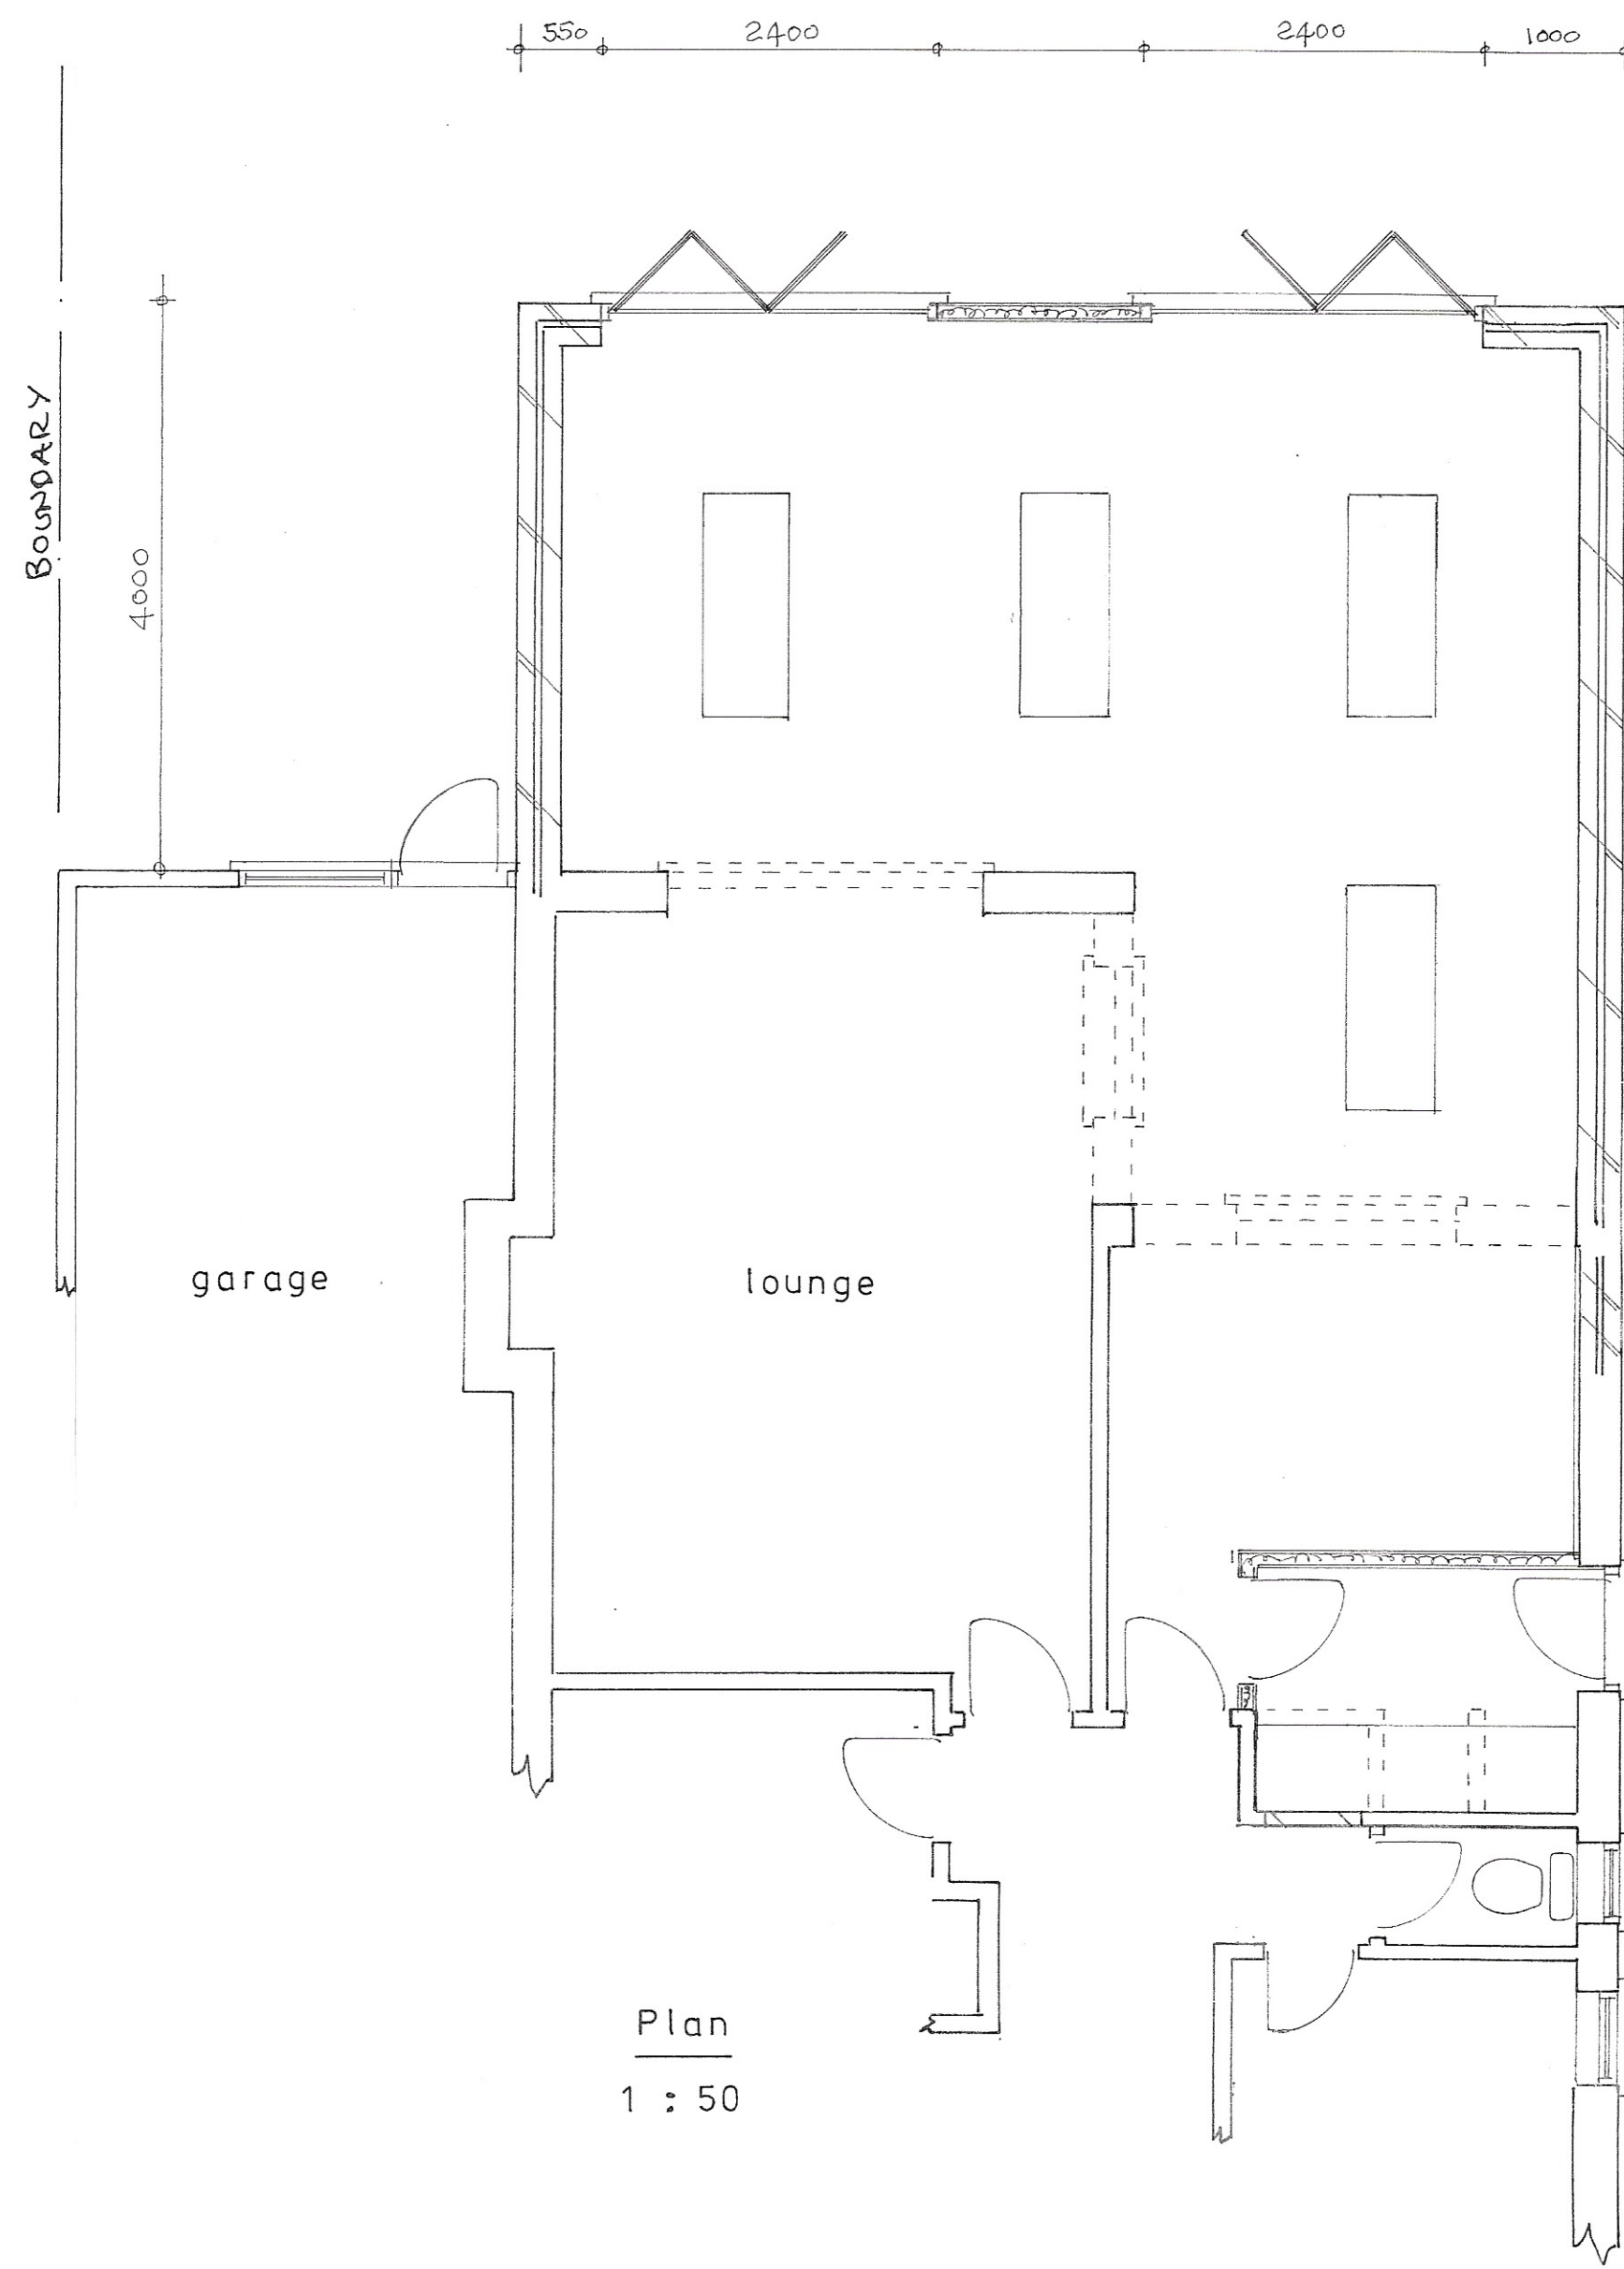

BOUNDARY

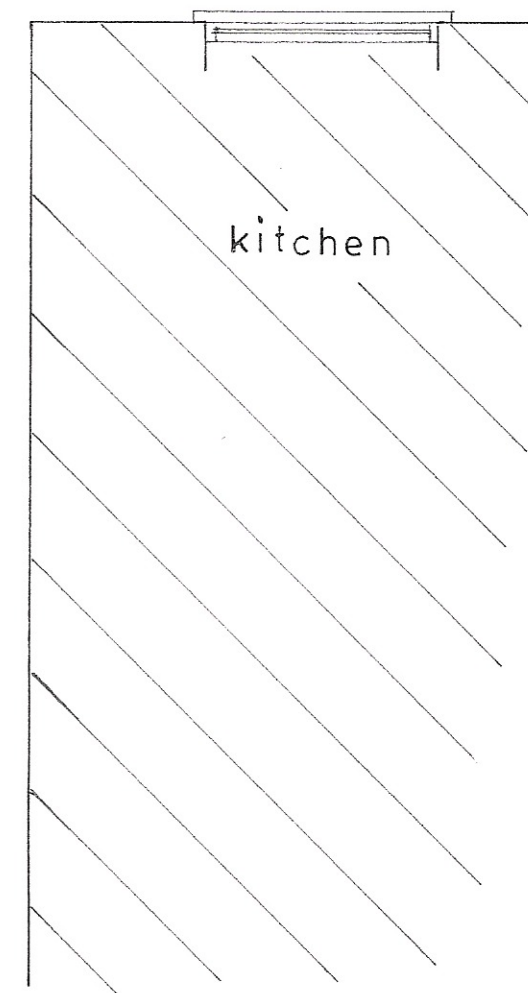

Ordnance Survey
Paper Map Copying
Licence No.
100056538

sheet 1 of 2

Proposed

PROPOSED SINGLE STOREY EXTENSION AT 6, DOLPHIN WAY, RUSTINGTON
FOR MS.A.INGLIS AND MR.P.POWELL.

Bryan Butcher
Rainbow Cottage
Nyetimber Lane
Bognor Regis PO21 3JX
01243 266871
07973 233442
bryan.butcher@btinternet.com
www.bryanbutcher.com