

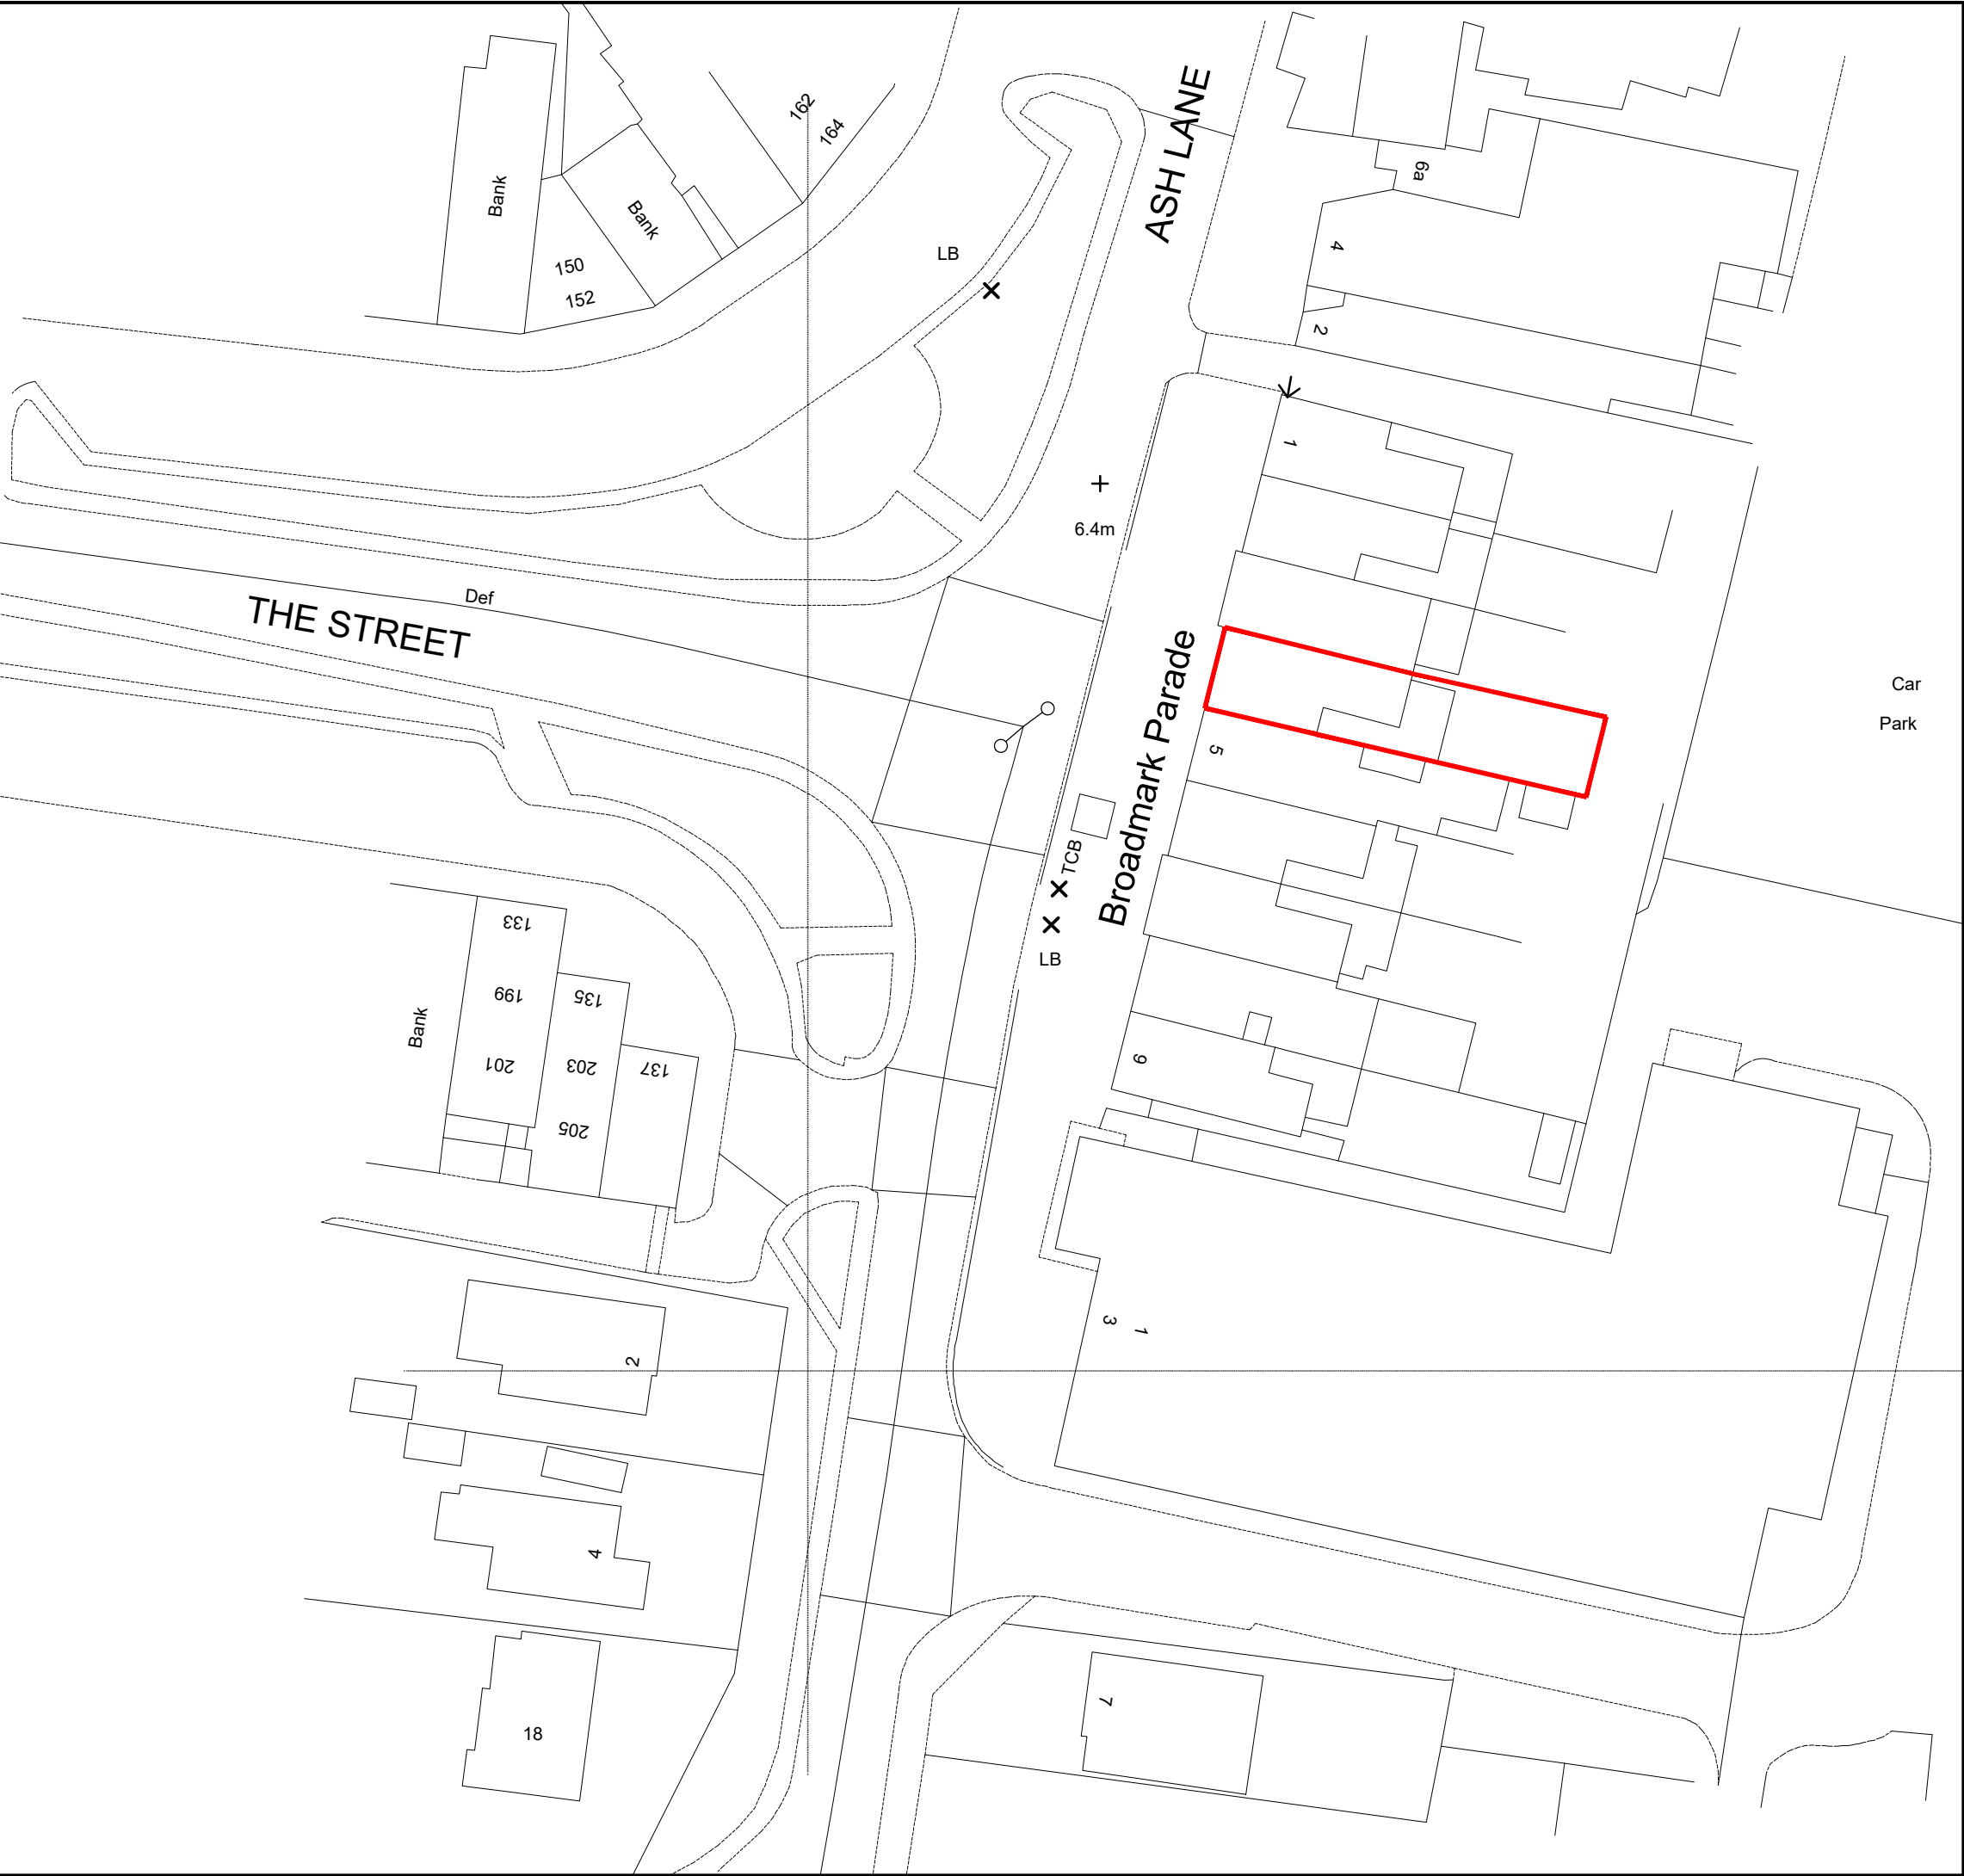


Ordnance Survey (c) Crown Copyright 2019. All rights reserved. Licence number 100022432

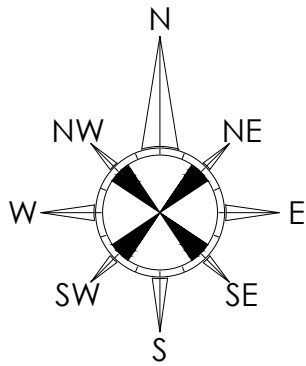

proposed store existing block plan
scale - 1:500 @ A2

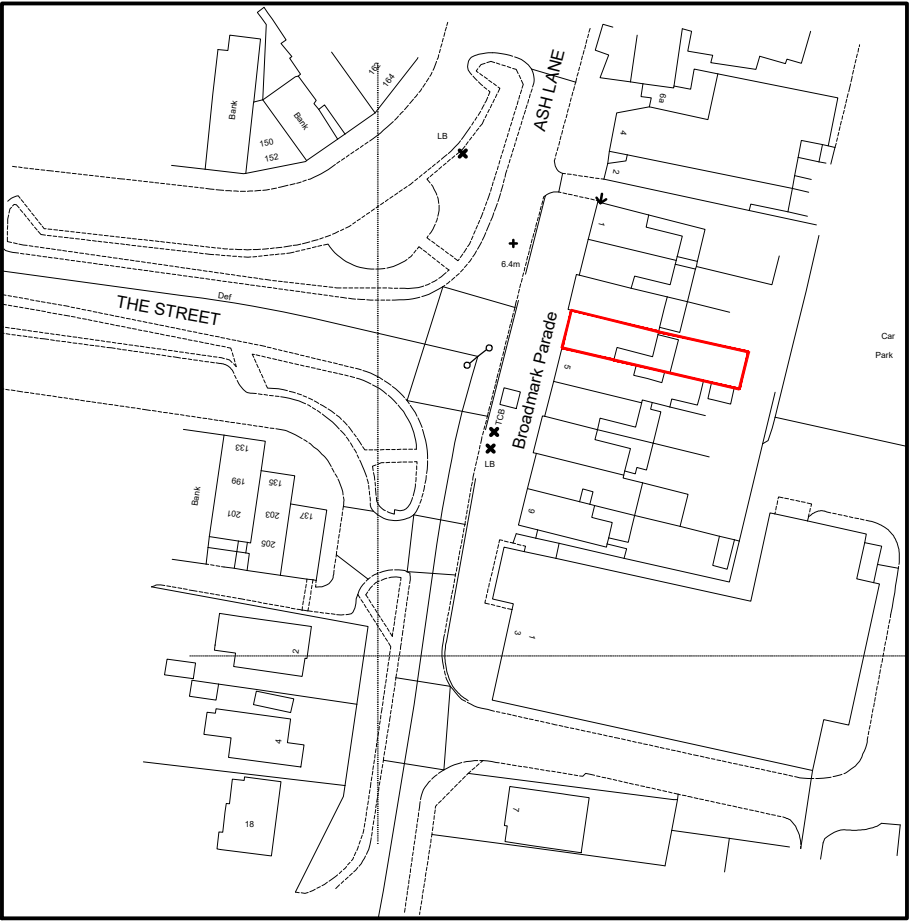


proposed store existing site location plan
scale - 1:1250 @ A2

Scale 1:1250 @ A2

— OUTLINE OF STORE

ALL DIMENSIONS TO BE CHECKED ON SITE.
DO NOT SCALE FROM THIS DRAWING EXCEPT FOR THE
PURPOSES OF LOCAL AUTHORITY PLANNING

rev	date	description
A	15/8/19	Red line amended JLE

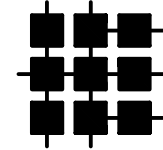

HONE
EDWARDS
ASSOCIATES

Design Studio
Millars Three
Southmill Road
Bishop's Stortford
Herts. CM23 3DH
email: firstname.lastname@honeedwards.co.uk

Tel: 01279 758545
Fax: 01279 757730



NEW STORE SMALL BOX

store address
RUSTINGTON
4 BROADMARK PARADE
RUSTINGTON
WEST SUSSEX
BN16 2NE

drawing title
SITE LOCATION
& BLOCK PLAN

drawn by	checked	date
TMC	JE	AUG 2019
store no.	scale	
	1:500 & 1:1250 @ A2	

drawing no.	revision
0000/2019/G012	
HEA drawing no.	revision
2940/G012	A