

THIS DRAWING IS COPYRIGHT.
It must not be reproduced or disclosed to third parties without permission

Do not scale from this drawing, or, interrogate and use electronic information. Use dimensioned information only.



Only information included in this registered issued drawing to be used.

Any discrepancies should be reported immediately.

This drawing is to be read in conjunction with all relevant consultants, specialist manufacturer's drawings and specifications.

Any surveyed information incorporated within this drawing cannot be guaranteed as accurate unless confirmed by fixed dimension.

All dimensions are in millimetres unless noted otherwise.

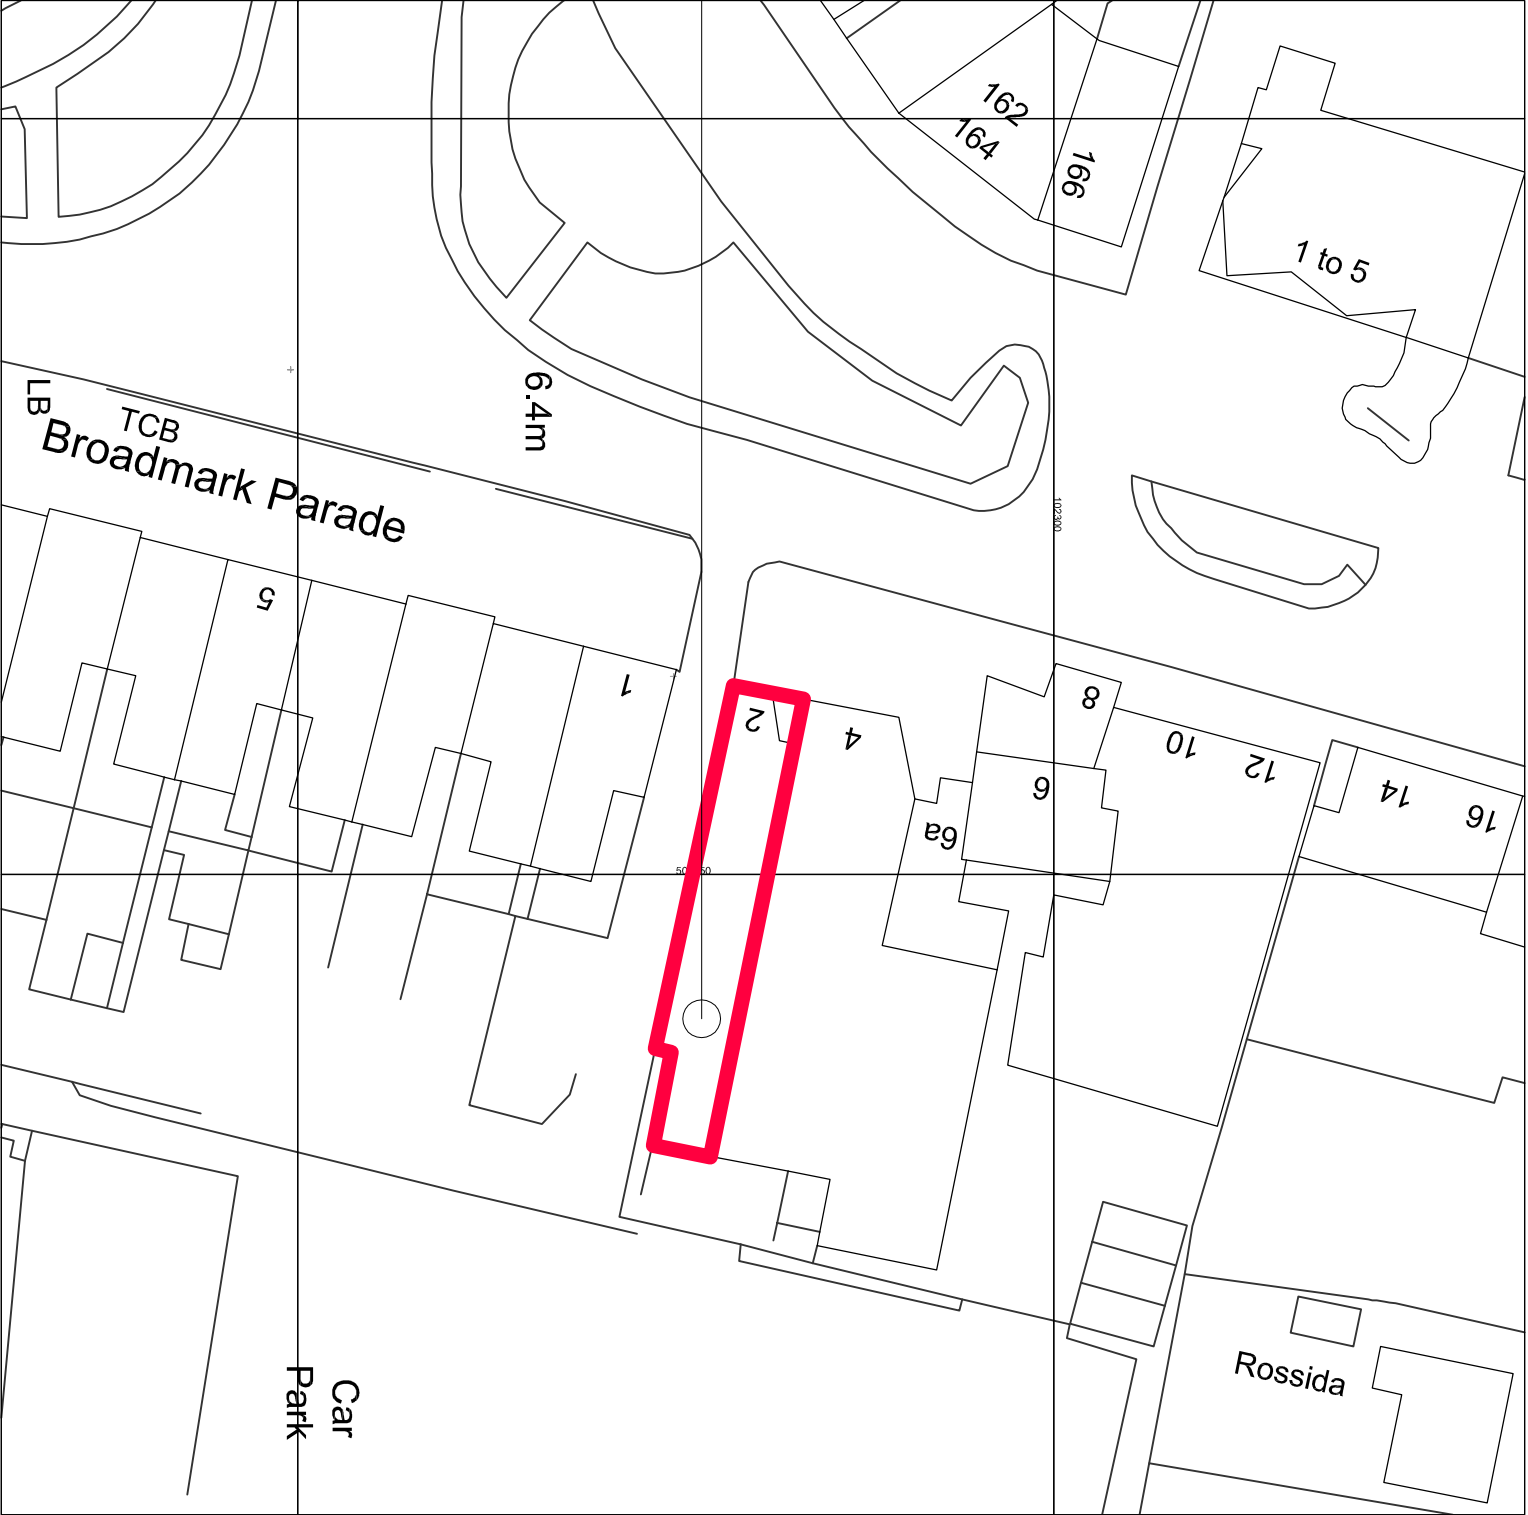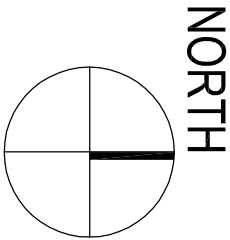

Ordnance Survey, (c) Crown Copyright 2012. All rights reserved. Licence number 100020449

- 27/09/12 First Issue				ID	SS
REV	DATE	DESCRIPTION		INITIAL	CHECKED



- Cardiff
 - Aberystwyth
 - Bradford

- Loughborough
 - Newcastle
 - Newtown

t : 029 2034 2688

f : 029 2038 4683

w w w . b 3 . c o . u k

HALIFAX BRANCH IMPROVEMENT SCHEME
2 Ash Lane
Rusington BN16 3DT

Site Location Plan

50961646/AREX/NO/A3/0010 -