


Wayne Gander MCIAT  
Architectural Technologist  
98 Durrington Lane, Worthing  
West Sussex BN13 2RQ  
E : waynegander08@gmail.com

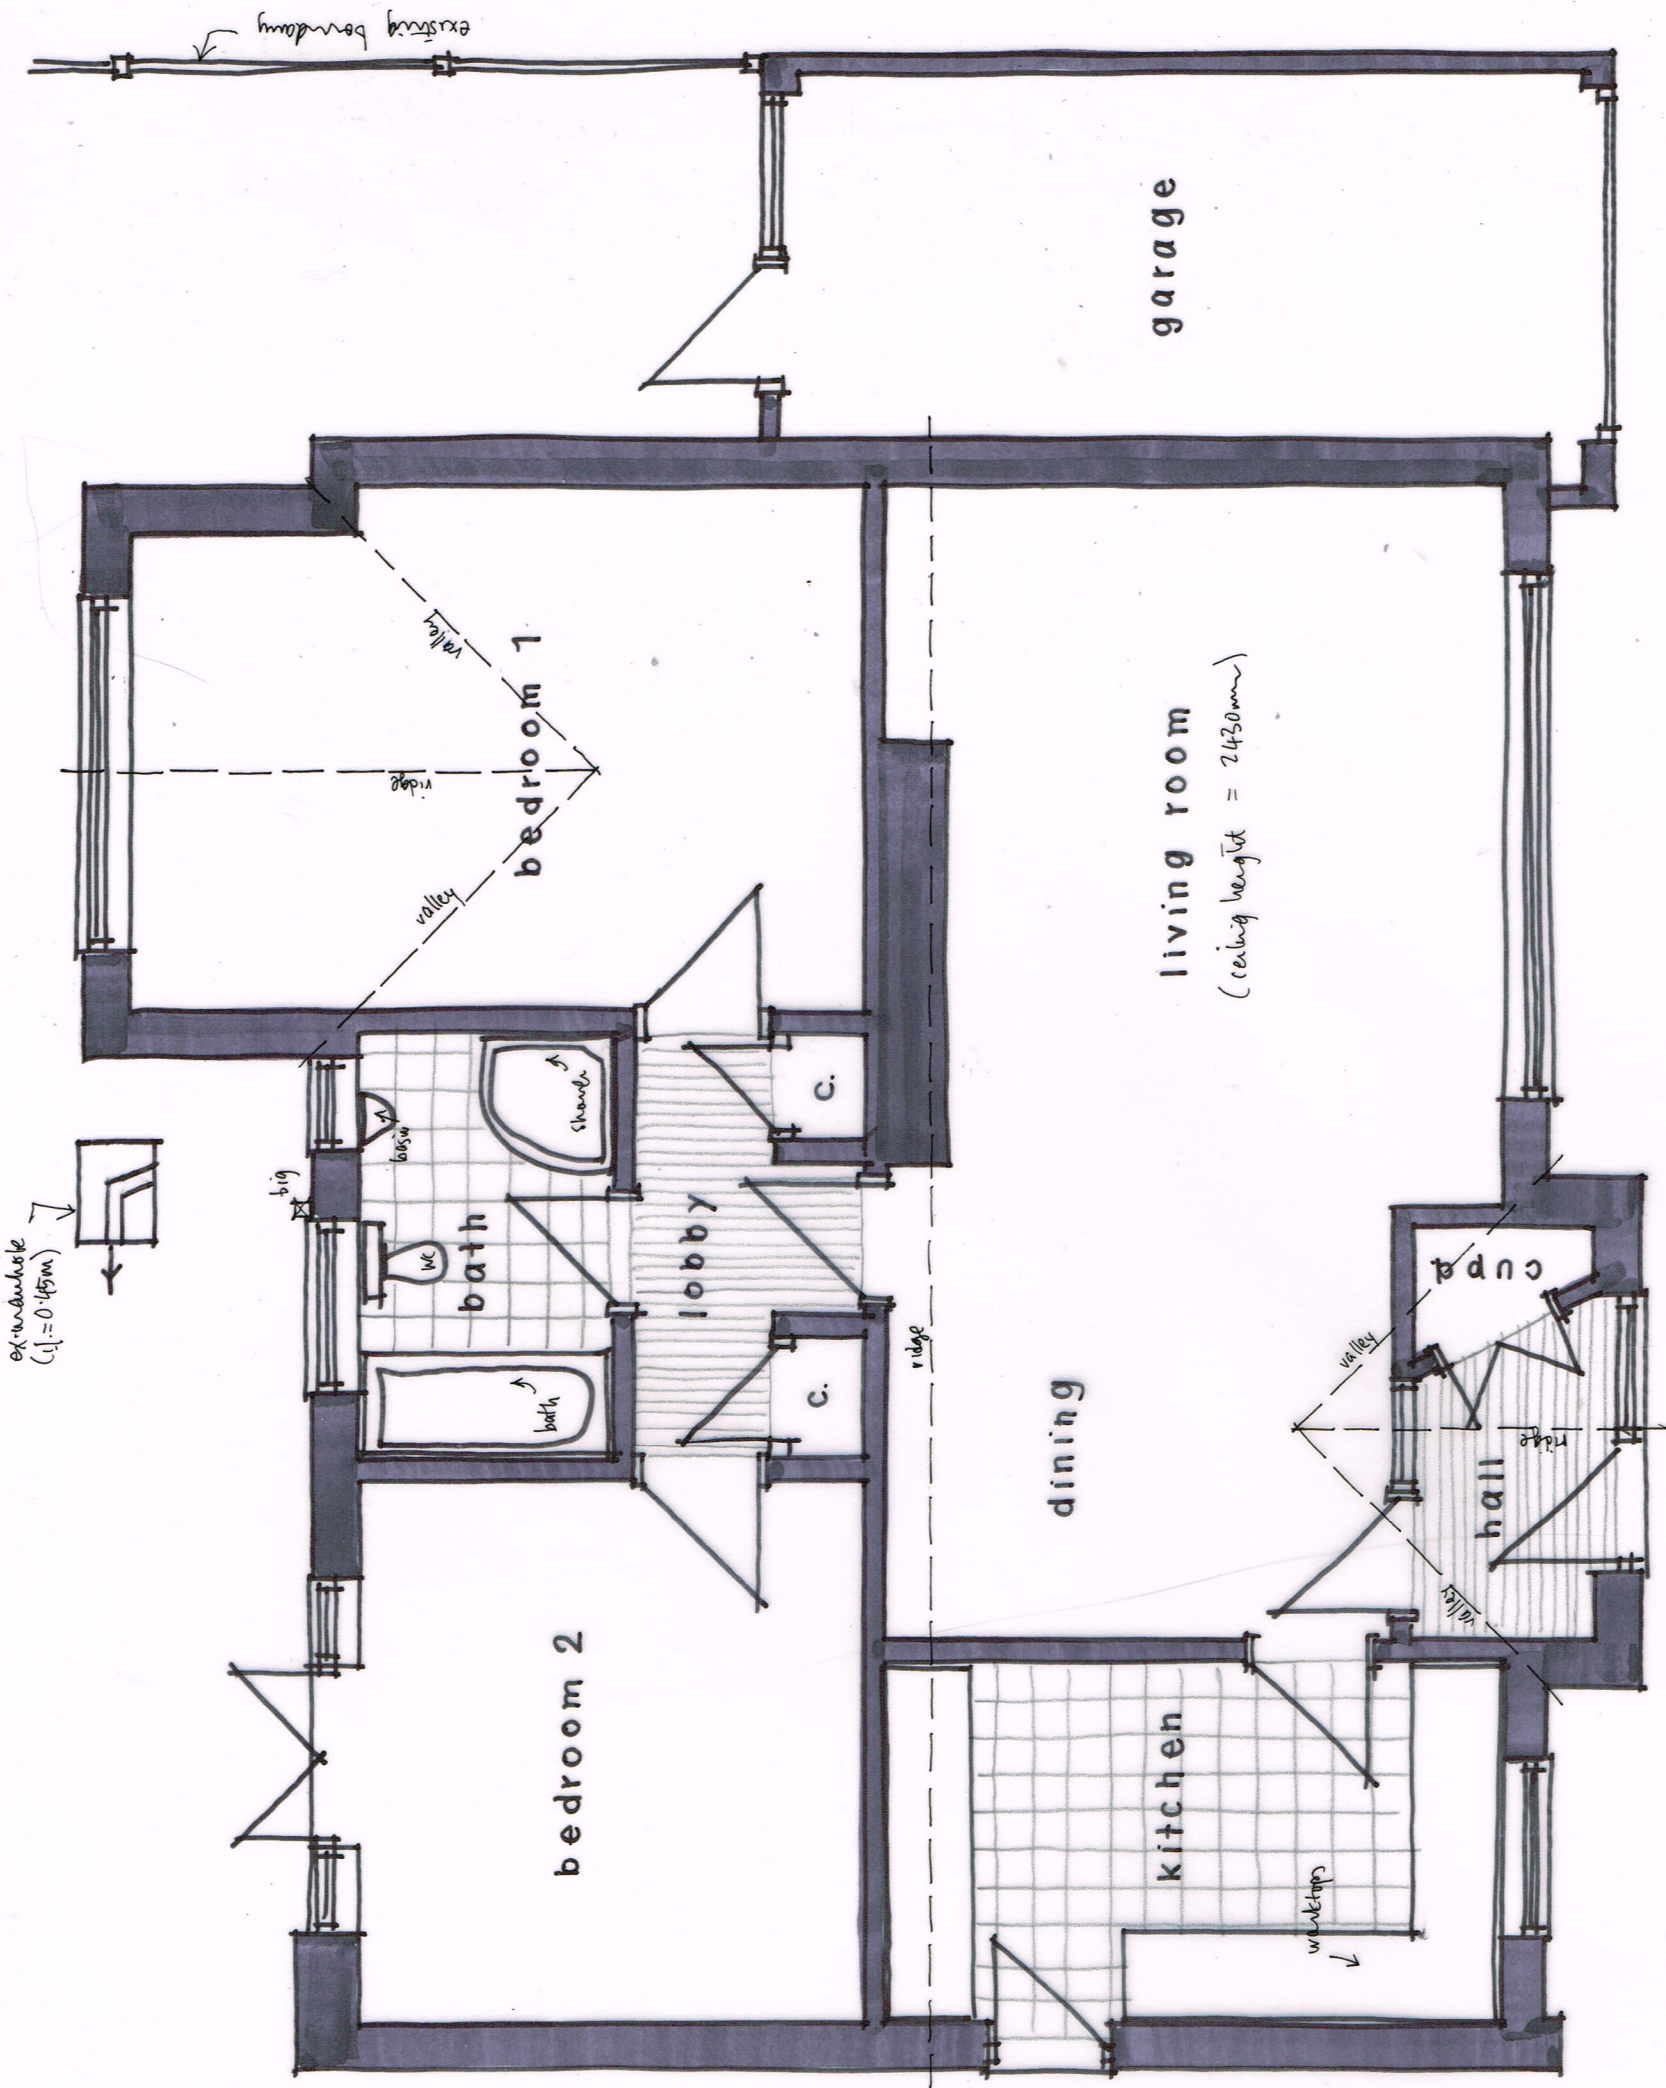

GROUND FLOOR PLAN 1:50 @ A3

