


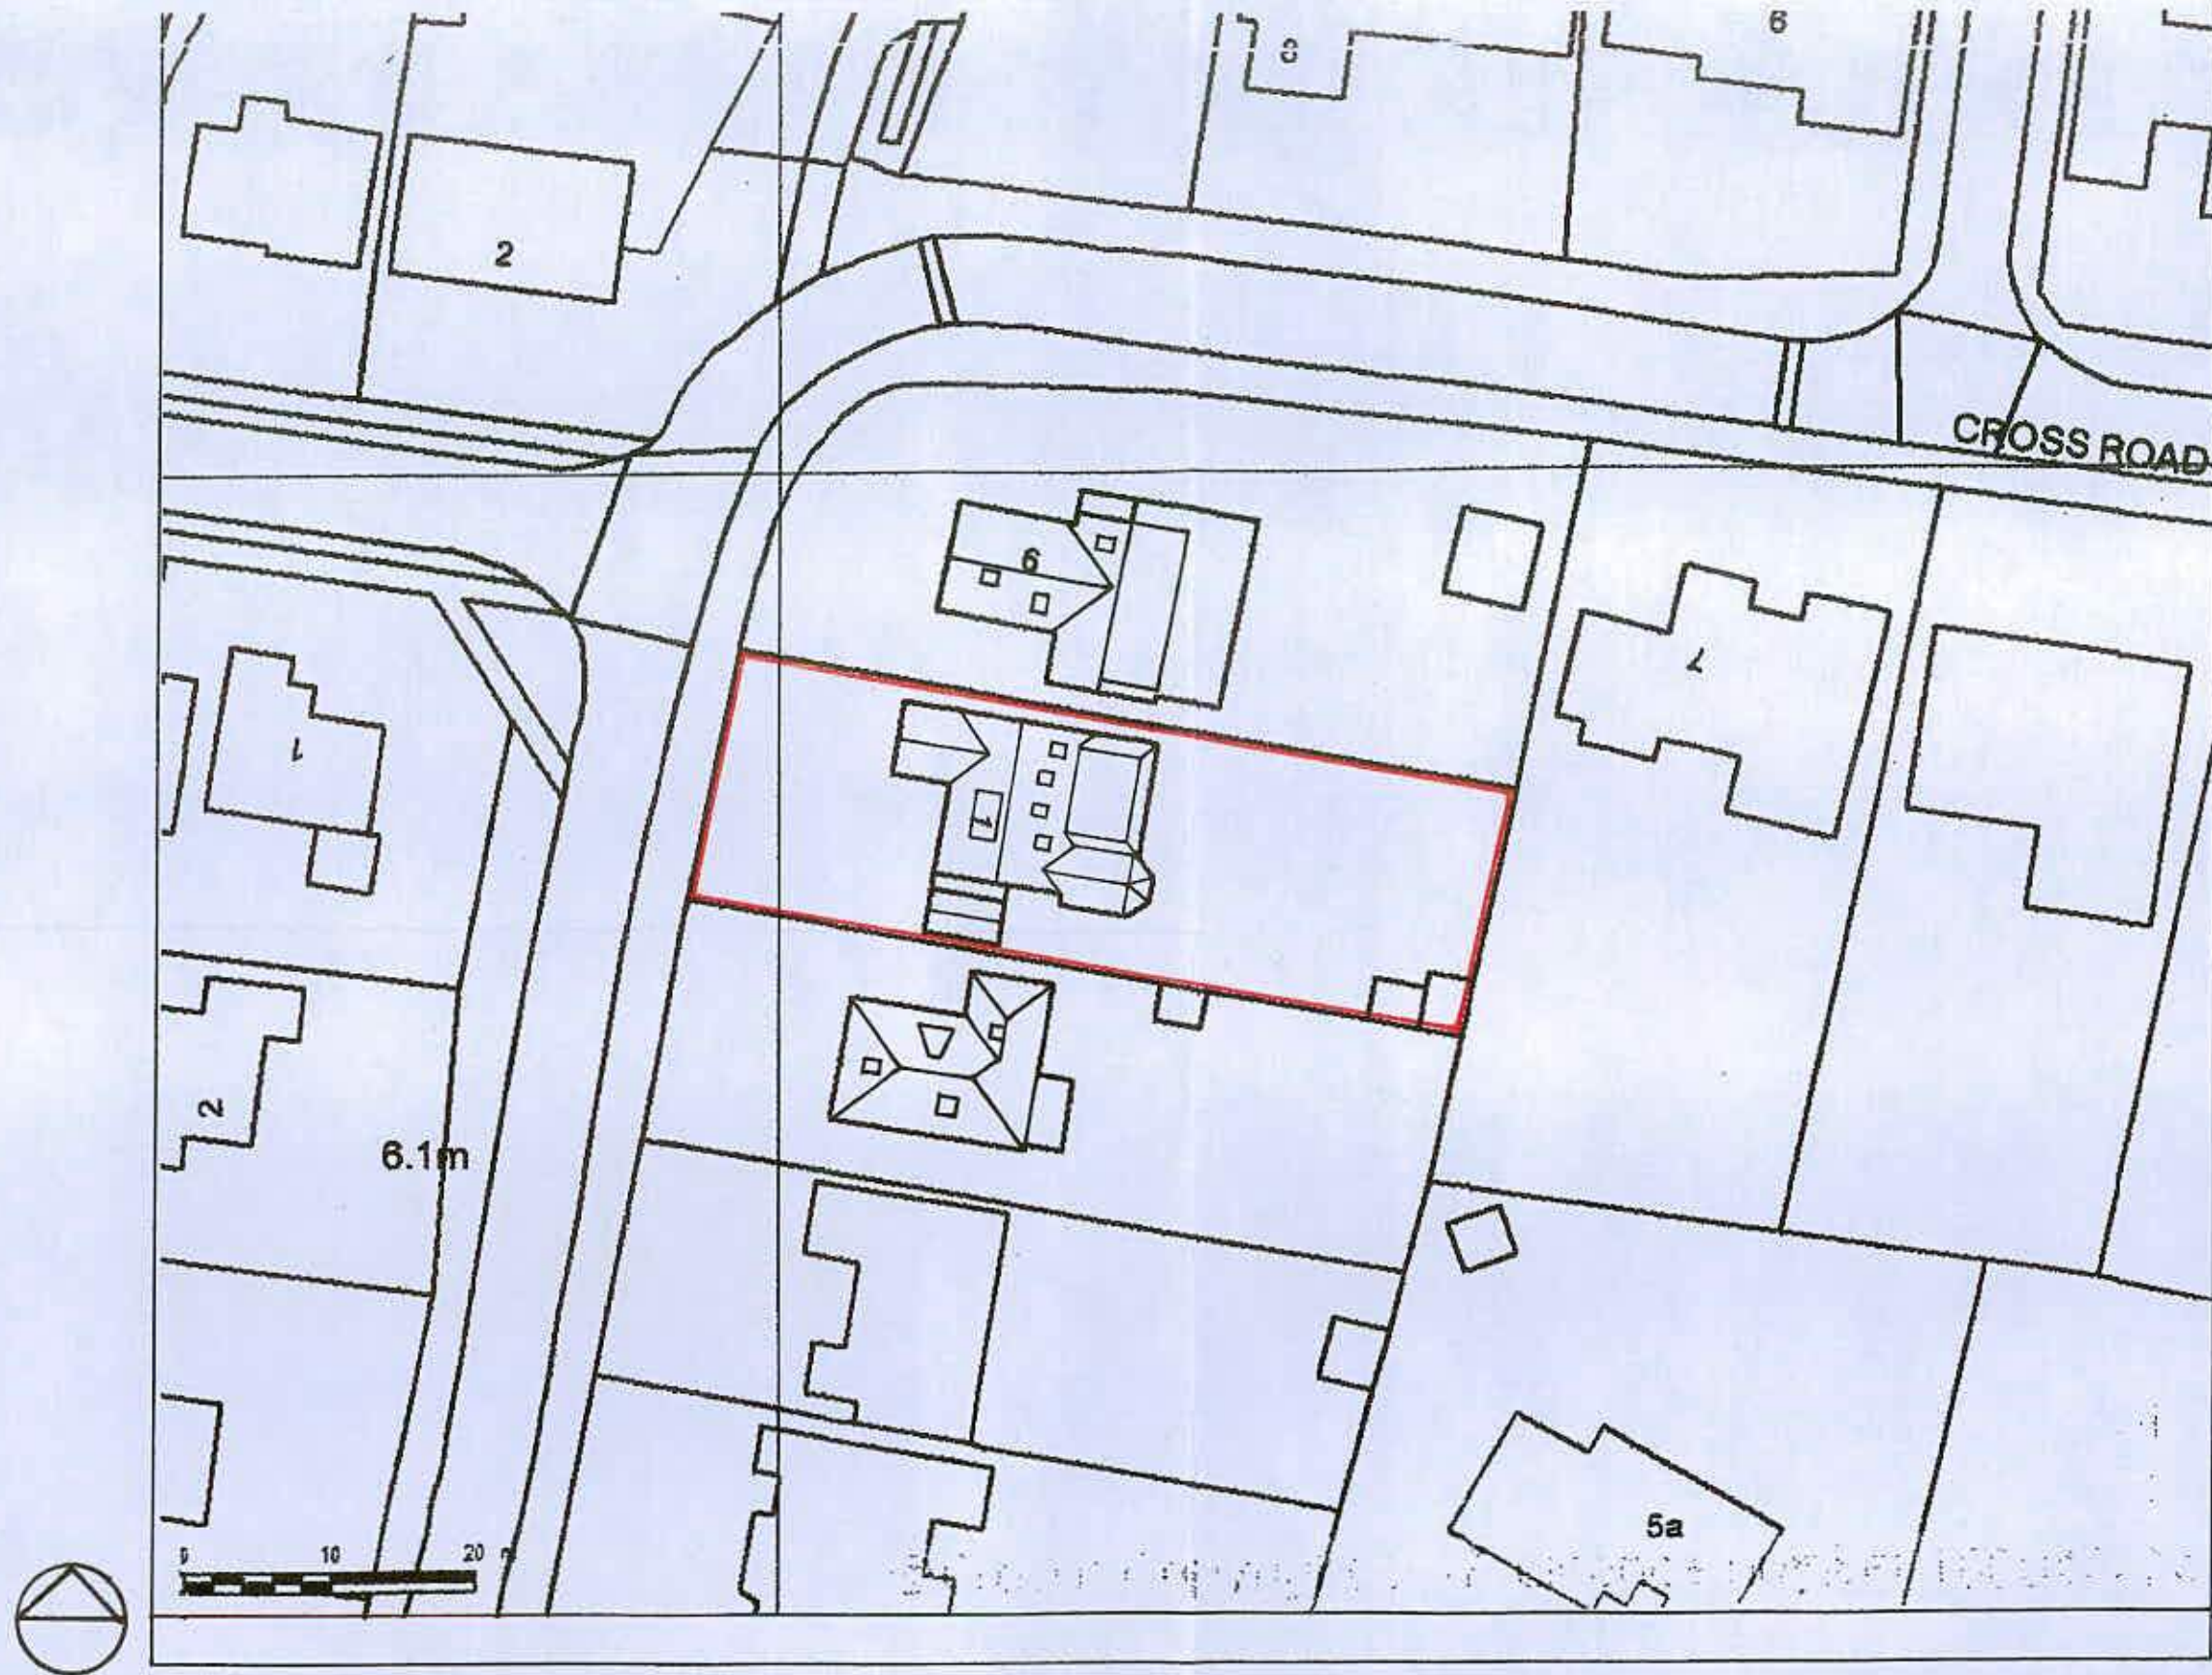

ATELIER CONSULTANTS

phone 07977 070 031

OLD RECTORY COTTAGE, 55C KINGSTON LANE BN42 4SP

e.mail peter@atelierconsultants.co.uk

PROJECT: 1 PIGEONHOUSE LANE, RUSTINGTON

CLIENT: Mr. and Mrs. Beal

Drawing Title: EXISTING BLOCK PLAN

Scale: 1:500 @ A3 **Date:** October 2017

Drawing Number: 123 / P 105 **Rev.**