



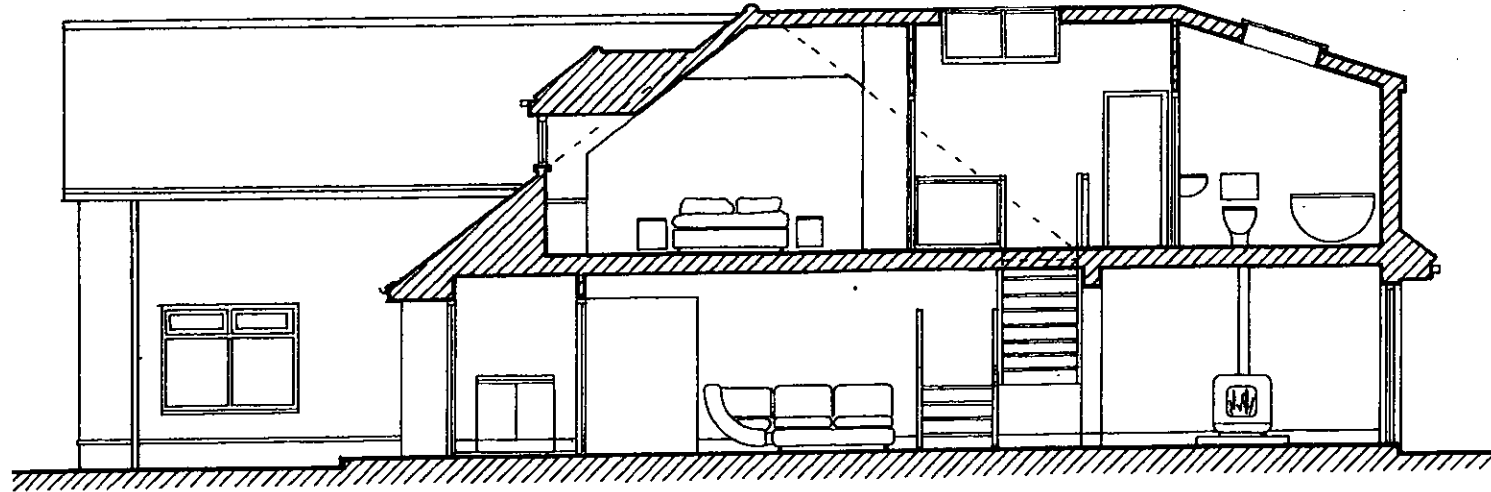

SECTION A - A

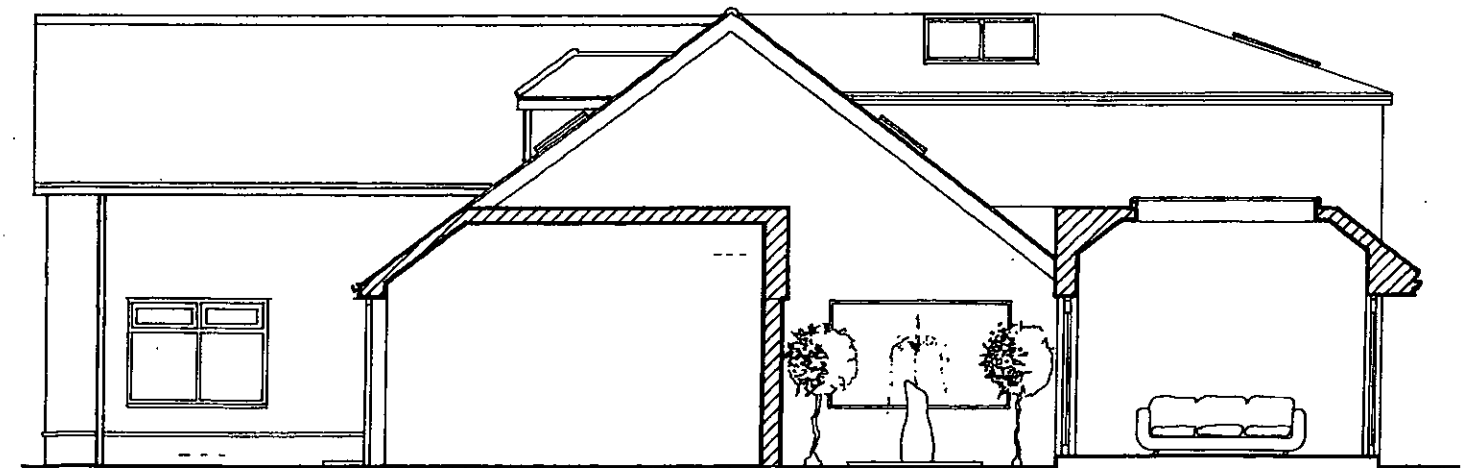

SECTION B - B

ATELIER CONSULTANTS

phone 07977 070 031

OLD RECTORY COTTAGE, 55C KINGSTON LANE BN42 4SP

e.mail peter@atelierconsultants.co.uk

PROJECT: 1 PIGEONHOUSE LANE, RUSTINGTON

CLIENT: Mr. and Mrs. Beal

Drawing Title: PROPOSED SECTIONS

Scale: 1:100 @ A3 **Date:** April 2018

Drawing Number: 123 / P 115 **Rev.**