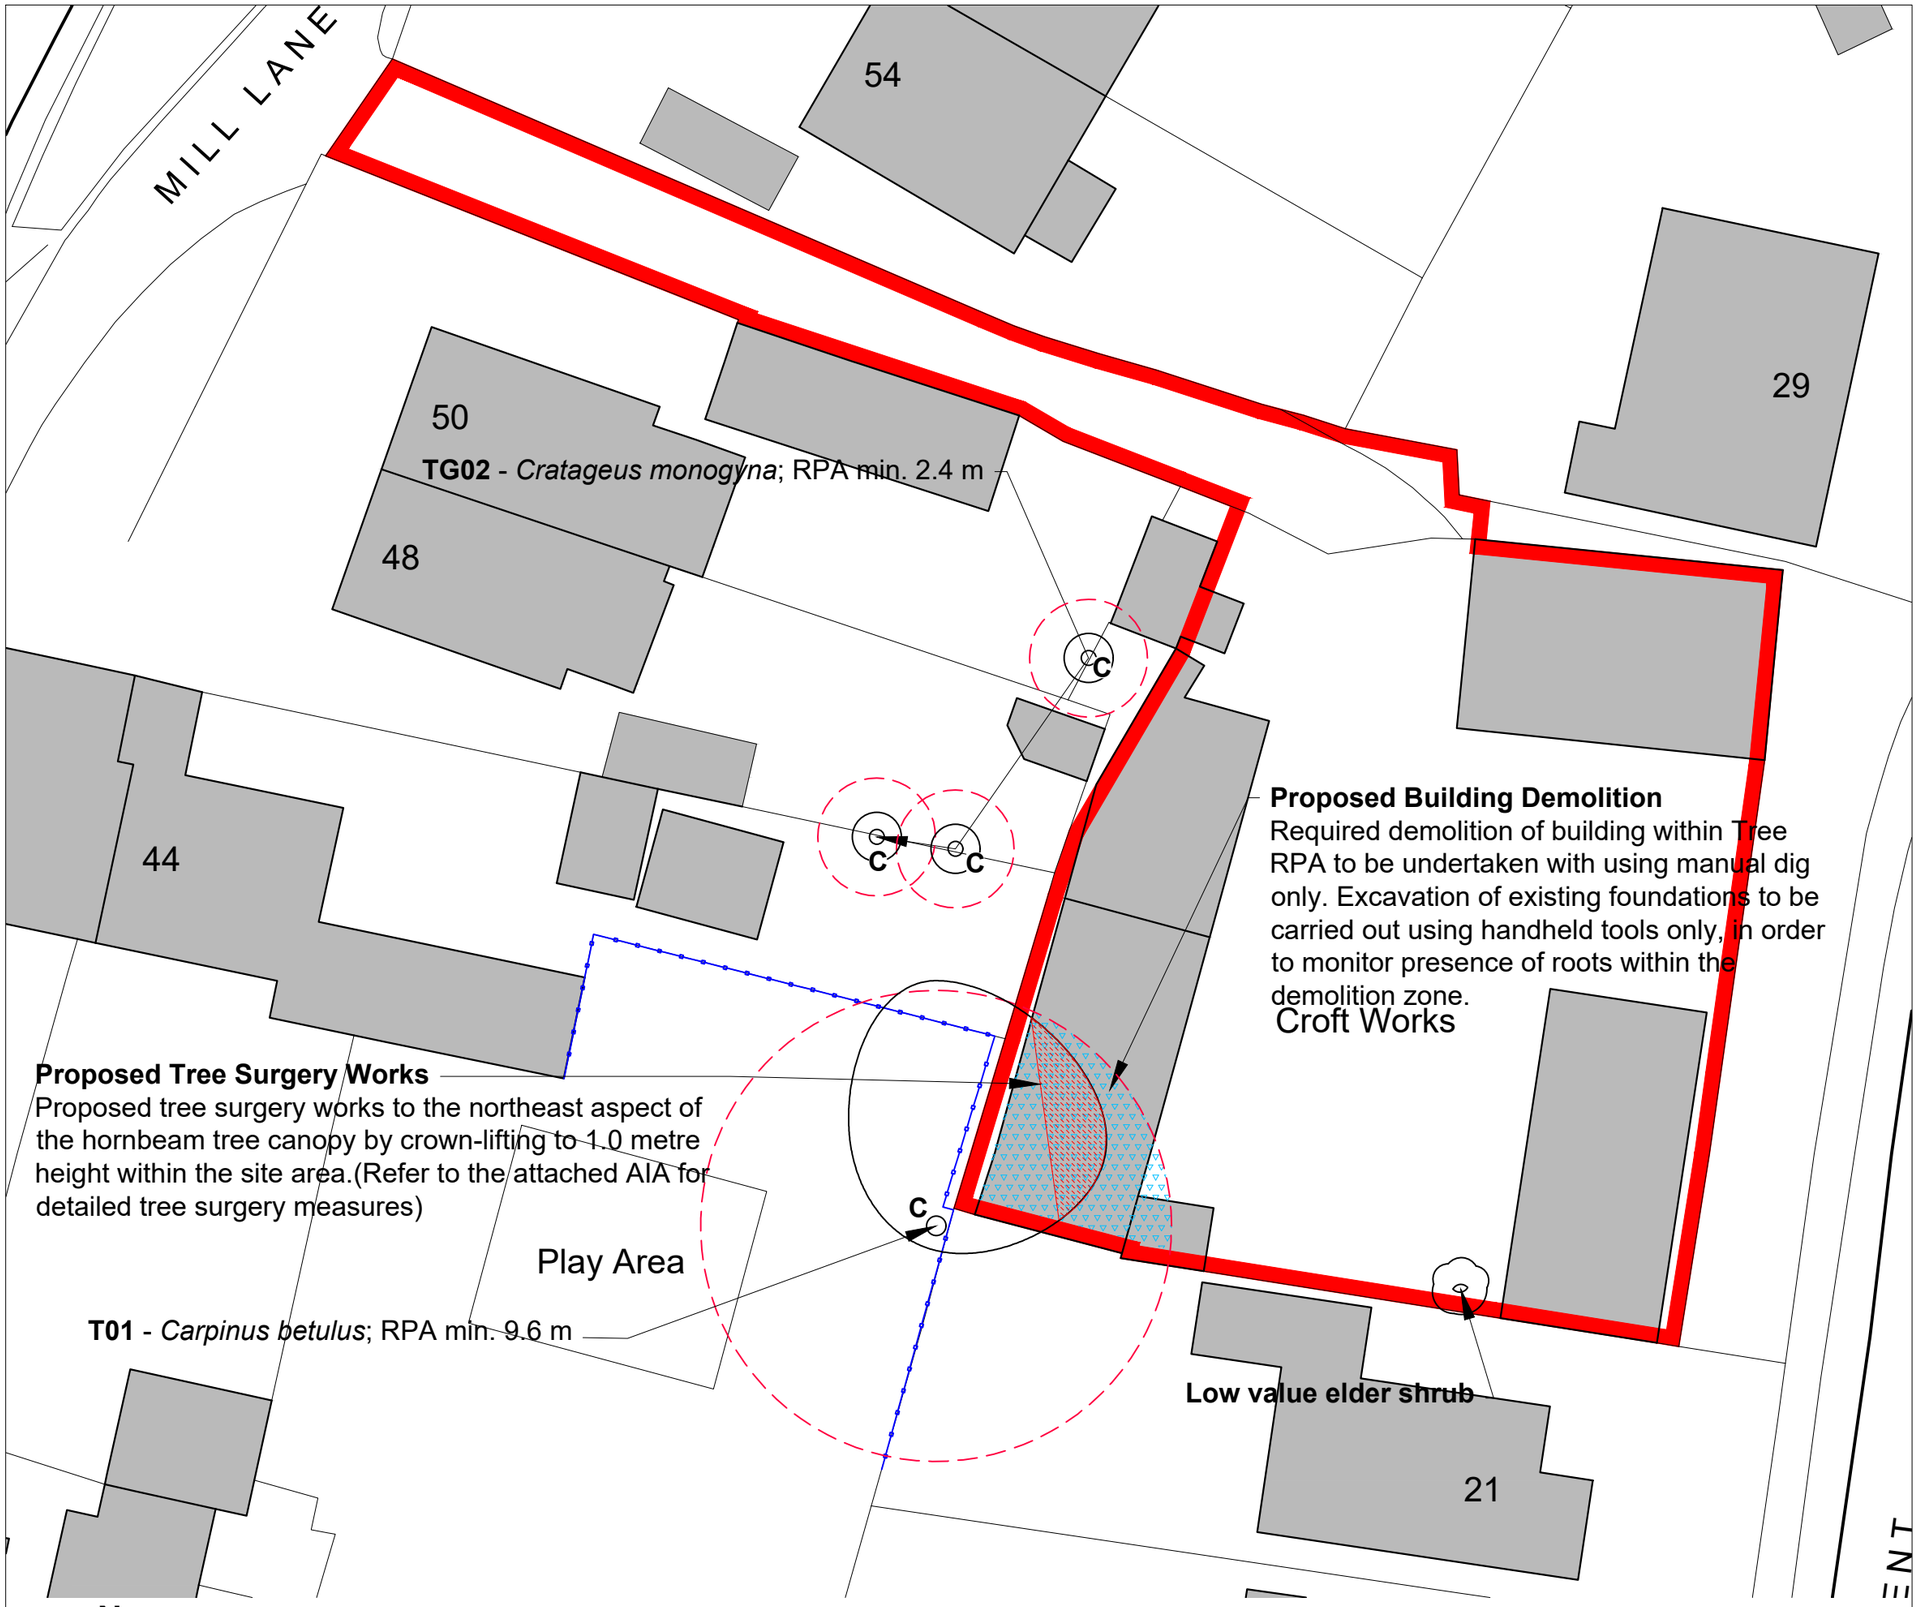


Tree Retention Protection Plan
52 Mill Ln, Rustington

ARUN DISTRICT COUNCIL R/197/20/OUT

Legend

T02 — **Tree and Shrub Numbers.**

Tree Root Protection Areas
Tree Root Protection Areas calculated and specified in accordance with *BS 5837:2012 - 'Trees in Relation to Design, Demolition and Construction - Recommendations'*.

Category C Trees
Trees of Low Quality and Value.

Tree Protection Zone - Manual Excavation / Demolition
Limited Manual Excavation / Demolition Zone shall be implemented, in accordance with *BS 5837:2012 - 'Trees in Relation to Design, Demolition and Construction'*. The excavation of foundations and demolition within RPA shall be undertaken with due care with hand held tools.

Proposed Tree Surgery Works
Existing trees to have crown reduced prior to protection measures being implemented.
Tree Surgery operations to be in accordance with *BS 3998:2010 - 'Tree Works - Recommendations'*.

PLANNING ISSUE

Rev	Description	Date	Initials
00	Planning Issue	03.12.20	LB

LIZARD
Landscape Design and Ecology
The Old Bank, 34 South Street, Tarring, Worthing, West Sussex, BN14 7LH
T. 01903 216033 E. lizard.landscape@btconnect.com W. lizardlandscapeecology.com

Client
ECE Architecture

Project Title and Location
Croft Works
52 Mill Lane, Rustington

Drawing Title
Tree Retention Protection Plan

Scale	*Drawn*	*Approved*	*Date*
1:250@A3	LB	GS	03/12/2020

Drawing No
LLD2098-ARB-DWG-001

Revision
00