


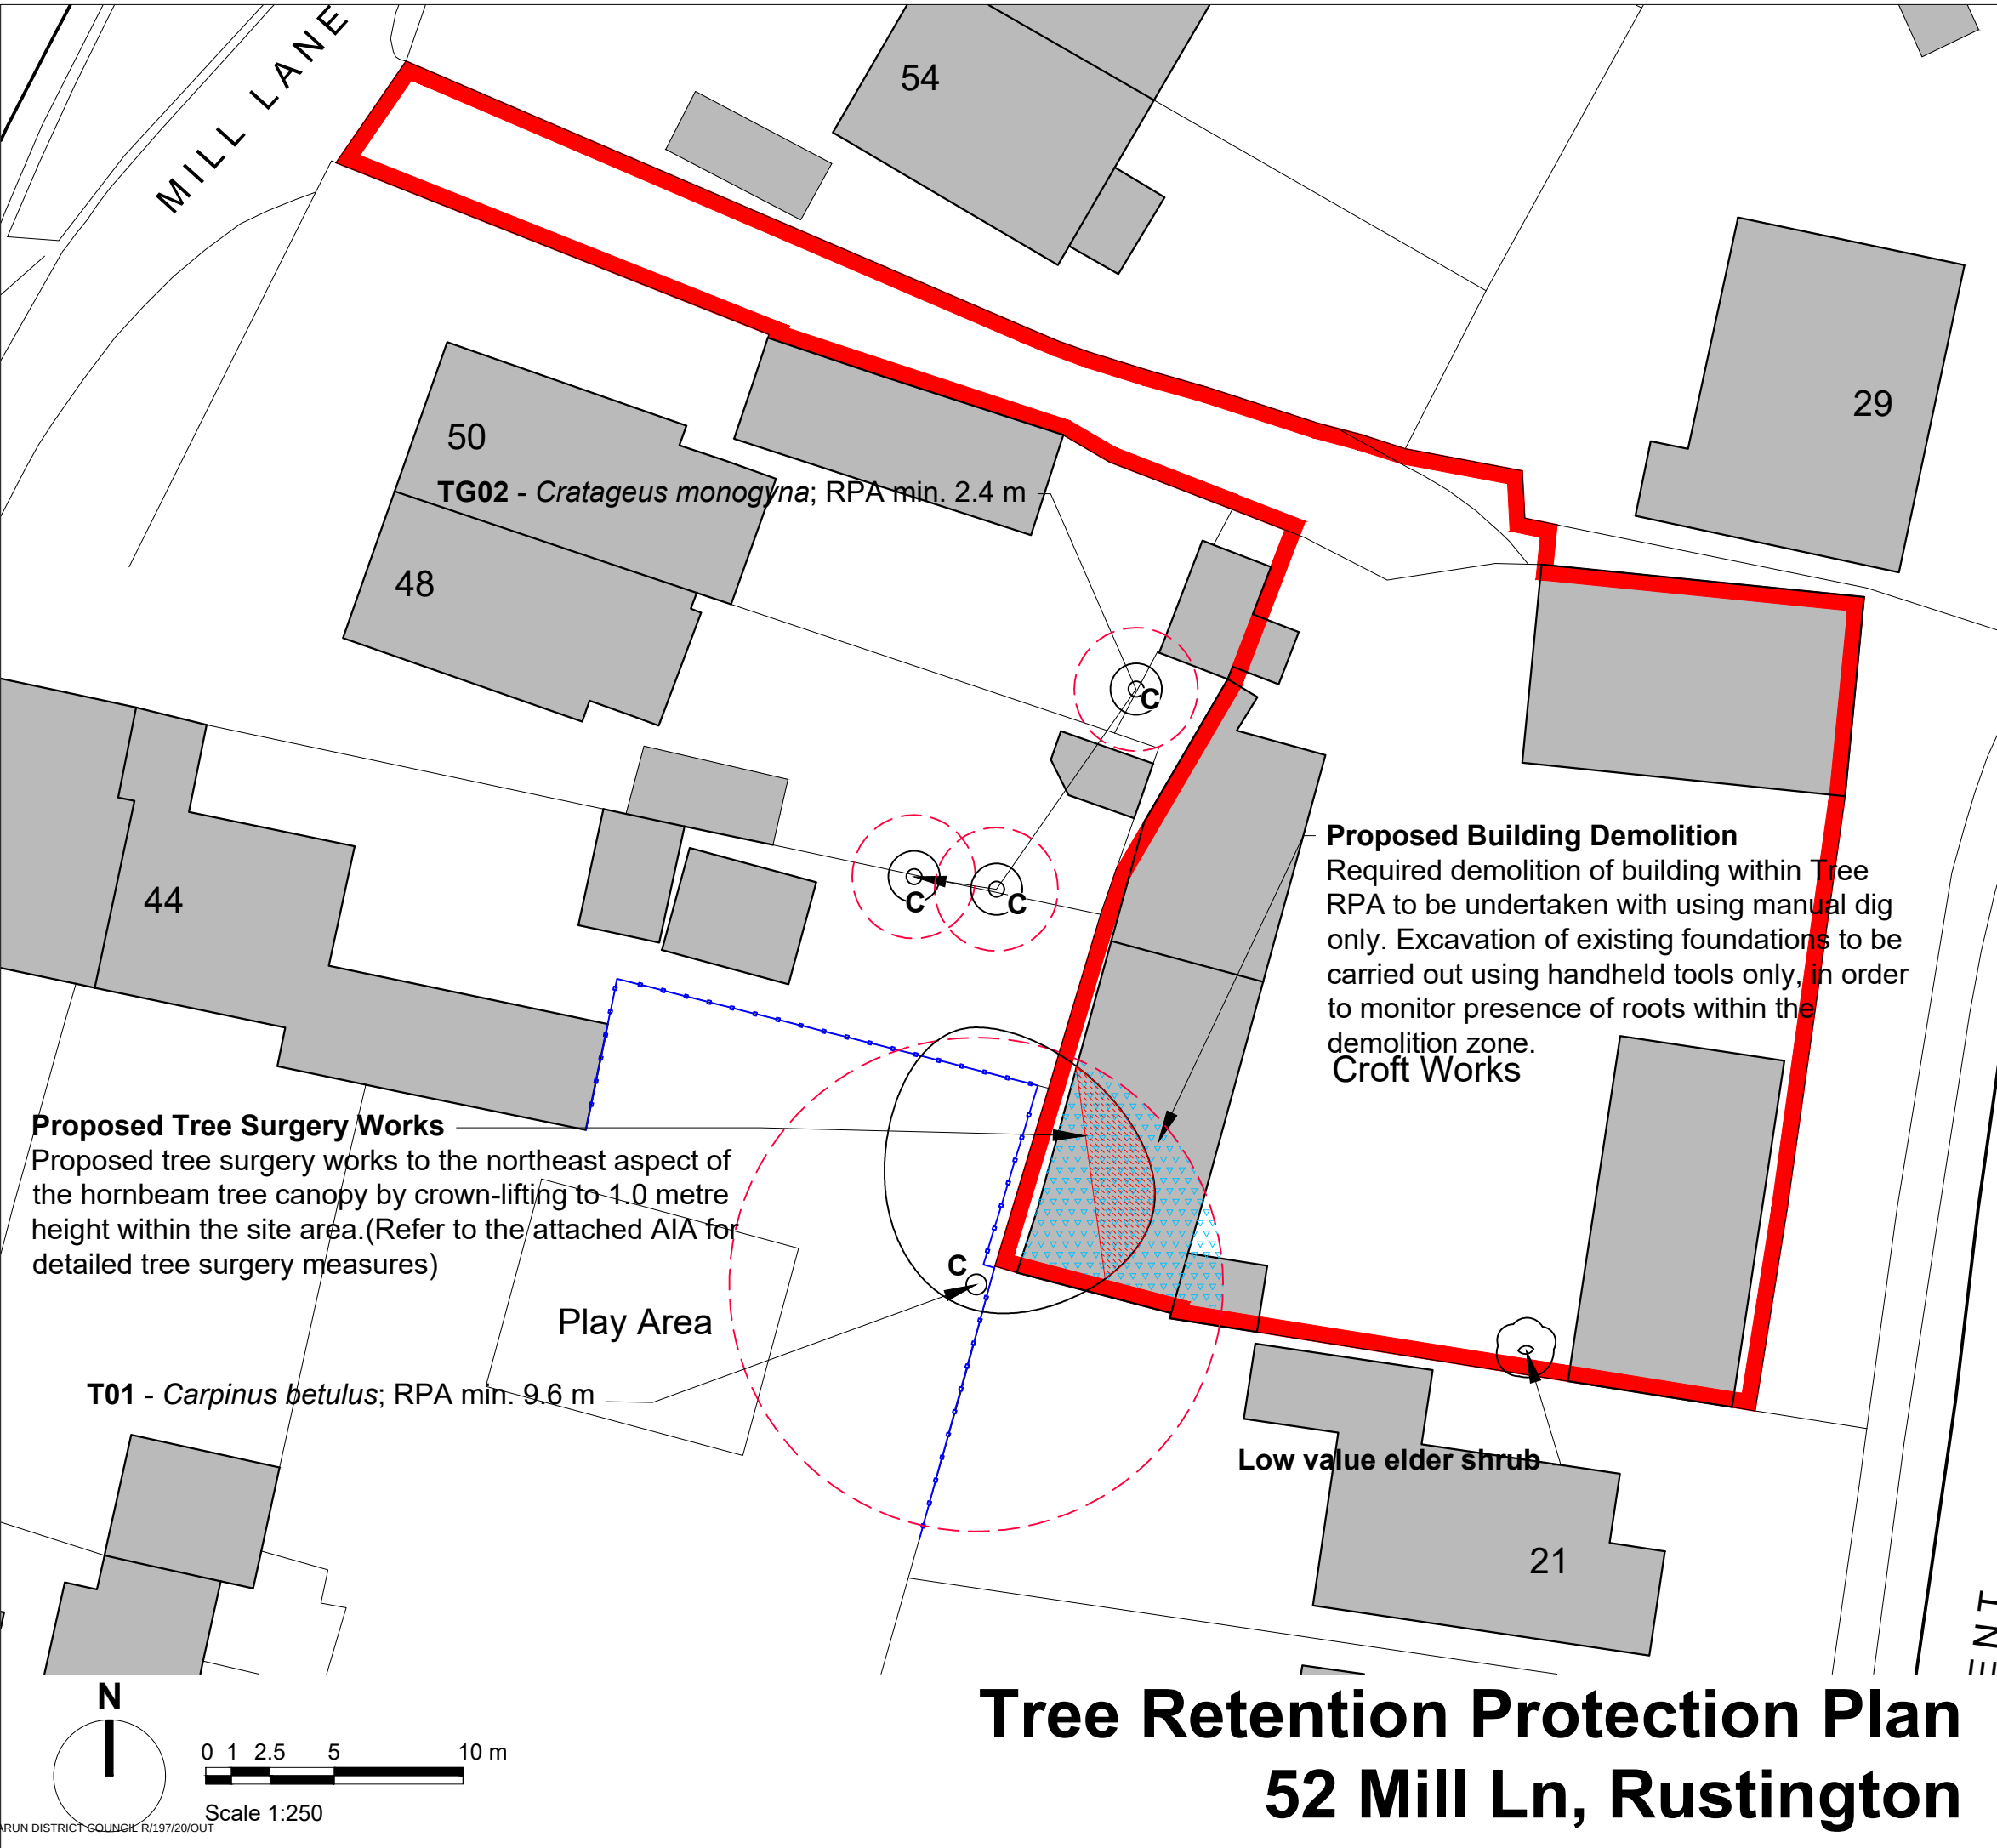

Legend

T02

Tree and Shrub Numbers.

Tree Root Protection Areas
Tree Root Protection Areas calculated and specified in accordance with BS 5837:2012 - 'Trees in Relation to Design, Demolition and Construction - Recommendations'.

Category C Trees
Trees of Low Quality and Value.

Tree Protection Zone - Manual Excavation / Demolition
Limited Manual Excavation / Demolition Zone shall be implemented, in accordance with BS 5837:2012 - 'Trees in Relation to Design, Demolition and Construction'. The excavation of foundations and demolition within RPA shall be undertaken with due care with hand held tools.

Proposed Tree Surgery Works
Existing trees to have crown reduced prior to protection measures being implemented. Tree Surgery operations to be in accordance with BS 3998:2010 - 'Tree Works - Recommendations'.

PLANNING ISSUE

Rev	Description	Date	Initials
00	Planning Issue	03.12.20	LB

LIZARD
Landscape Design and Ecology

The Old Bank, 34 South Street, Tarring, Worthing, West Sussex, BN14 7LH
T. 01903 216033 E. lizardlandscape@btconnect.com W. lizardlandscapeecology.com

Client
ECE Architecture
Project Title and Location
Croft Works
52 Mill Lane, Rustington

Drawing Title
Tree Retention Protection Plan

Scale 1:250@A3	Drawn LB	Approved GS	Date 03/12/2020
-------------------	-------------	----------------	--------------------

Drawing No LLD2098-ARB-DWG-001	Revision 00
--	----------------