


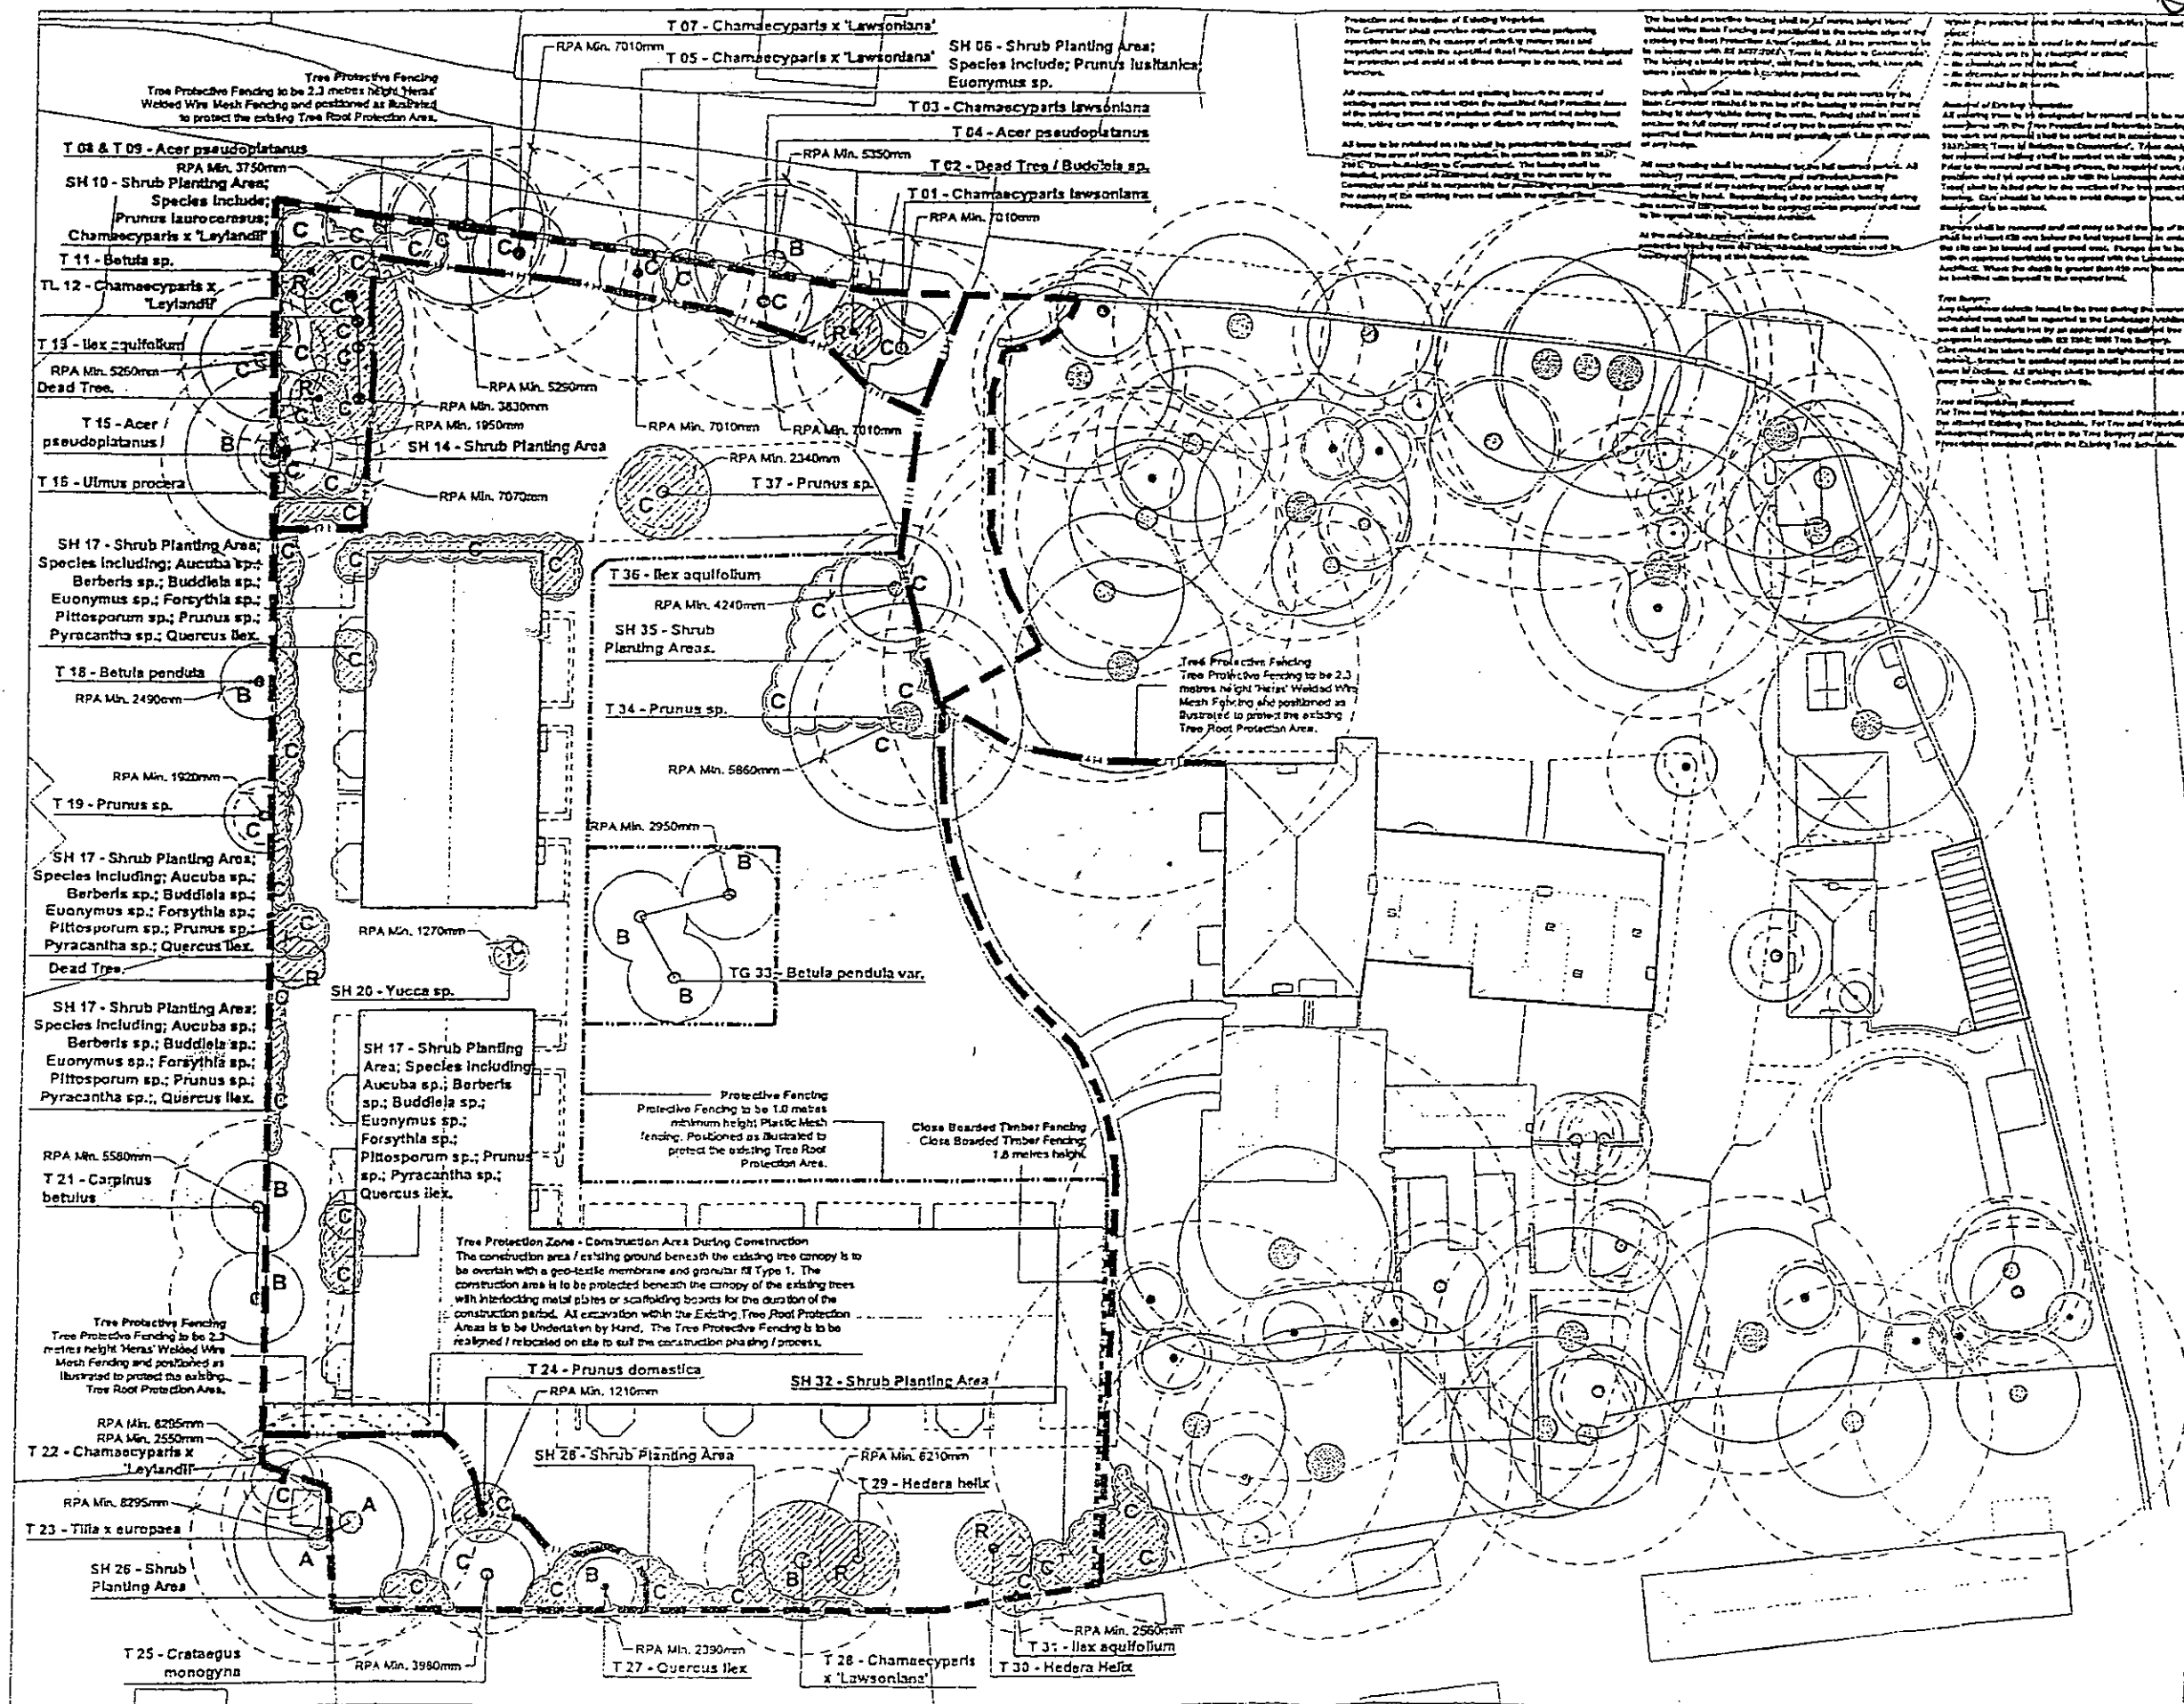

Legend

Point of Tree / Vegetation Survey

Building

Existing Tree to be Retained and Protected on Site

Existing Tree to be Retained from Site Prior to Tree Protection

Existing Shrub Planting Area to be Retained and Protected on Site During the Construction Process

Existing Shrub Planting Area to be Retained from Site Prior to Tree Protection

Tree and Shrub Markers

Tree Root Protection Zone

Tree Root Protection Zone - Construction Area During Construction

Category A Tree: Trees of High Quality and Value

Category B Tree: Trees of Moderate Quality and Value

Category C Tree: Trees of Low Quality and Value

Tree Protective Fencing: Tree Protective Fencing to be 2.3 metres height 'Hera' Welded Wire Mesh Fencing and positioned as illustrated to protect the existing Tree Root Protection Area.

Close Boarded Timber Fencing: Close Boarded Timber Fencing 1.8 metres height.

Plastic Mesh Fencing: Plastic Mesh Fencing 1.8 metres height, to be positioned around the base of the tree trunk to prevent damage to the tree trunk and roots.

Tree Protection Zone - Construction Area During Construction: The construction area / existing ground beneath the existing tree canopy is to be overlain with a geo-textile membrane and granular fill Type 1. The construction area is to be protected beneath the canopy of the existing trees with interlocking metal plates or scaffolding boards for the duration of the construction period. All excavation within the Existing Tree Root Protection Area is to be undertaken by hand. The Tree Protective Fencing is to be realigned / relocated on site to suit the construction phasing / process.

Rev	Description	Date	Author
01	Draw Planning Issue	08.09	KM
02	Draw Planning Amendment	09.09	KM
03	Draw Planning Issue	09.09	KM

Lizard Landscape Design

Lizard Landscape Design
18 Broadwater Street East
Woking
Surrey
GU24 0JH
Tel: 01483 716233
Fax: 01483 714777
Email: info@lizardlandscape.co.uk

Project No: **West Preston Manor, Angmering**
Globe Estates Limited

Drawing No: **Tree Retention and Protection**
Drawing

Scale: **1:200 @ A1** Drawn: **KM** Date: **16-09-09**

Drawing No: **LLD246/02** Revision: **03**