


54, CHAUCER AVENUE, RUSTINGTON, BN16 2PG

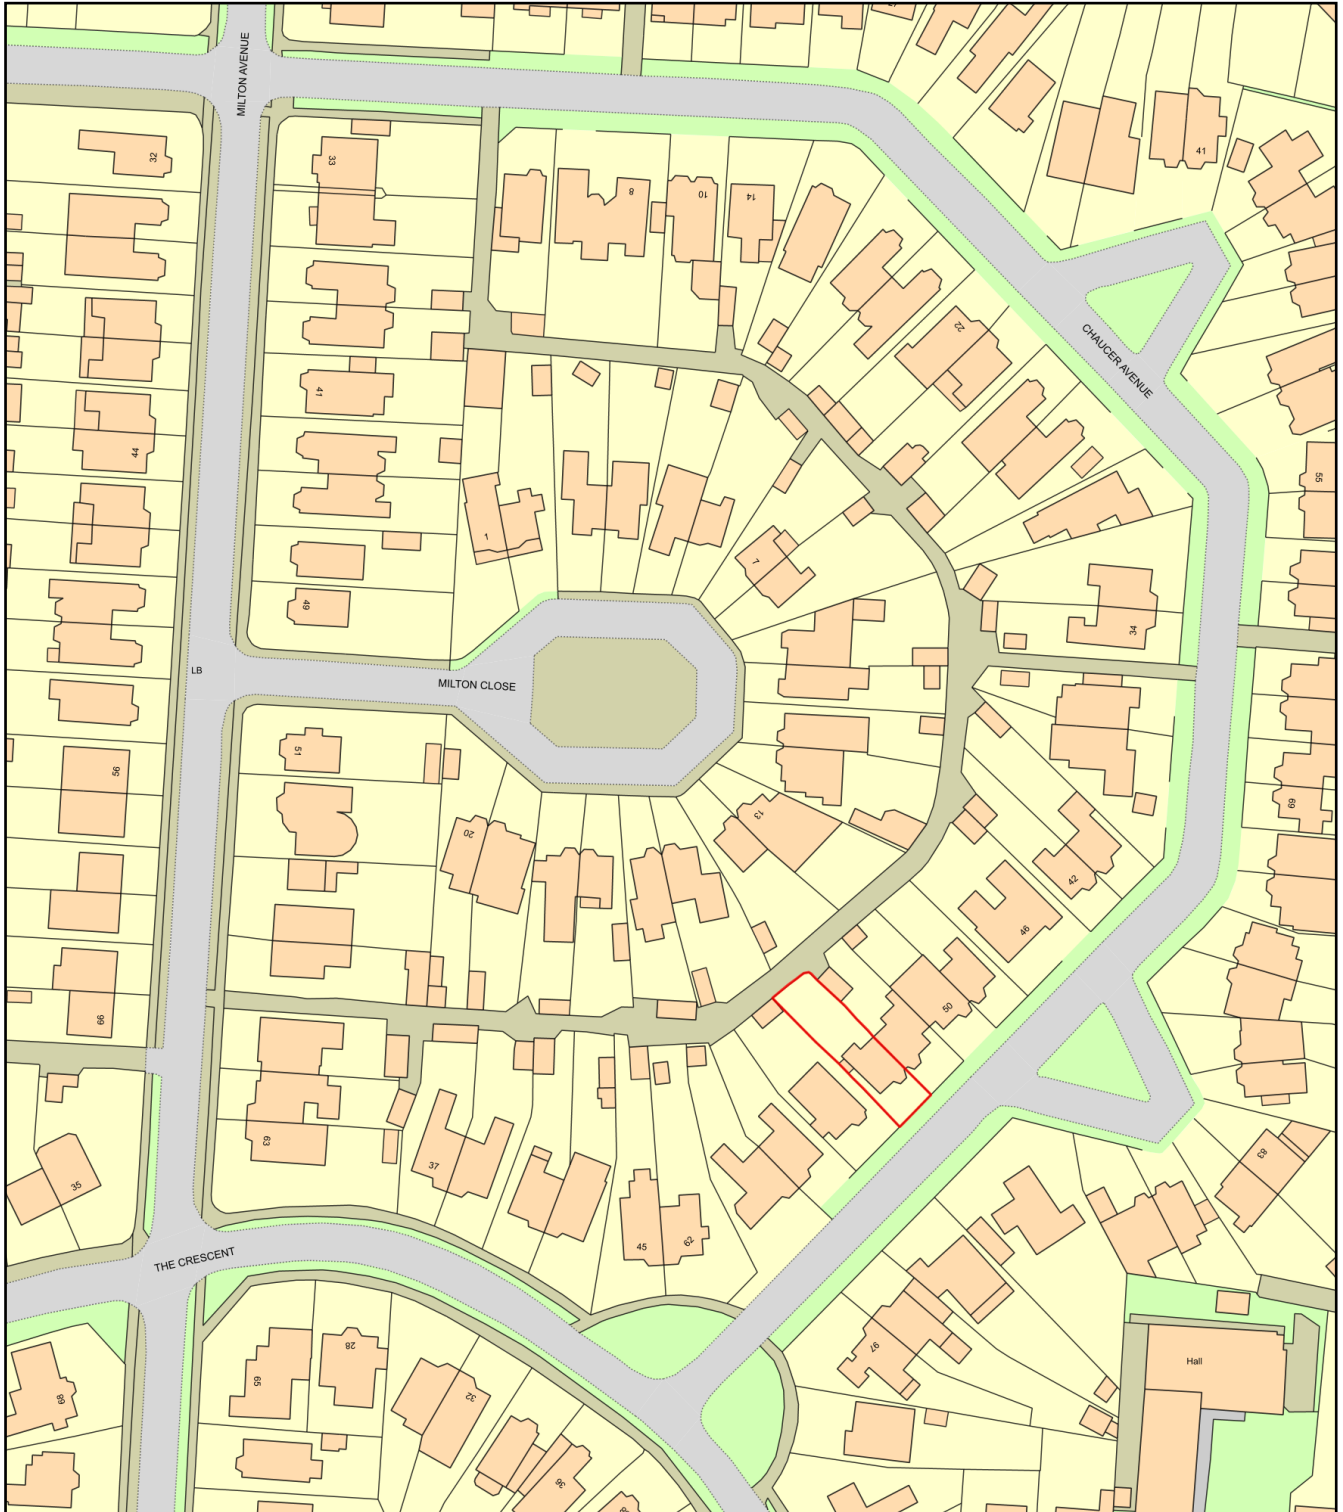

0 50
Metres



Plan Produced for: IAN MASON

Date Produced: 28 Jul 2021

Plan Reference Number: TQRQM21209085034251

Scale: 1:1250 @ A4