



ELEVATIONS
AS APPROVED UNDER
NMA APP No.
R/140/25/NMA




PROPOSED AMENDED
ELEVATIONS BEING
SUBMITTED UNDER THIS
APPLICATION

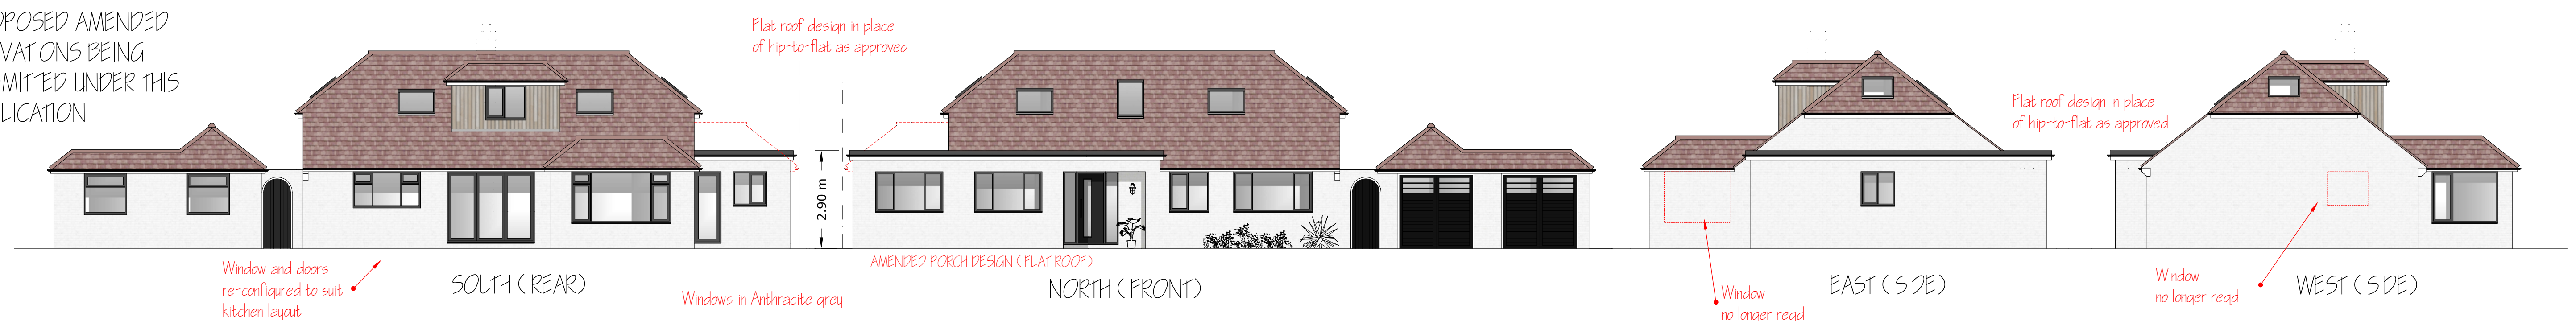


PLANS AS APPROVED
UNDER NMA APP No.
R/140/25/NMA

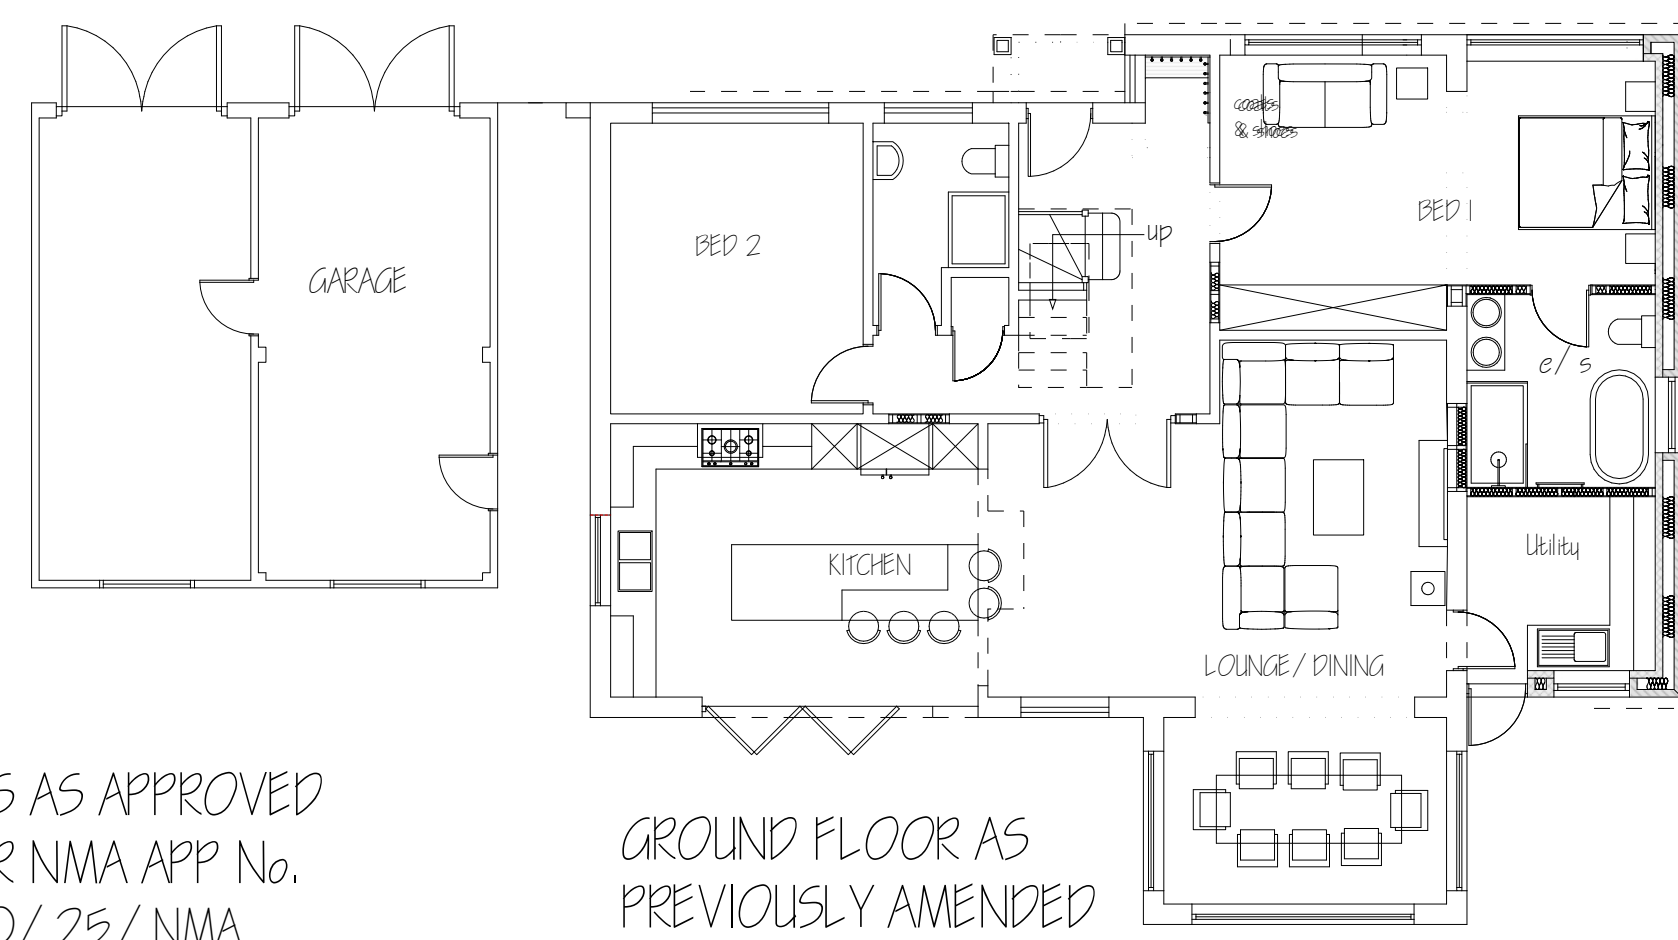

GROUND FLOOR AS
PREVIOUSLY AMENDED

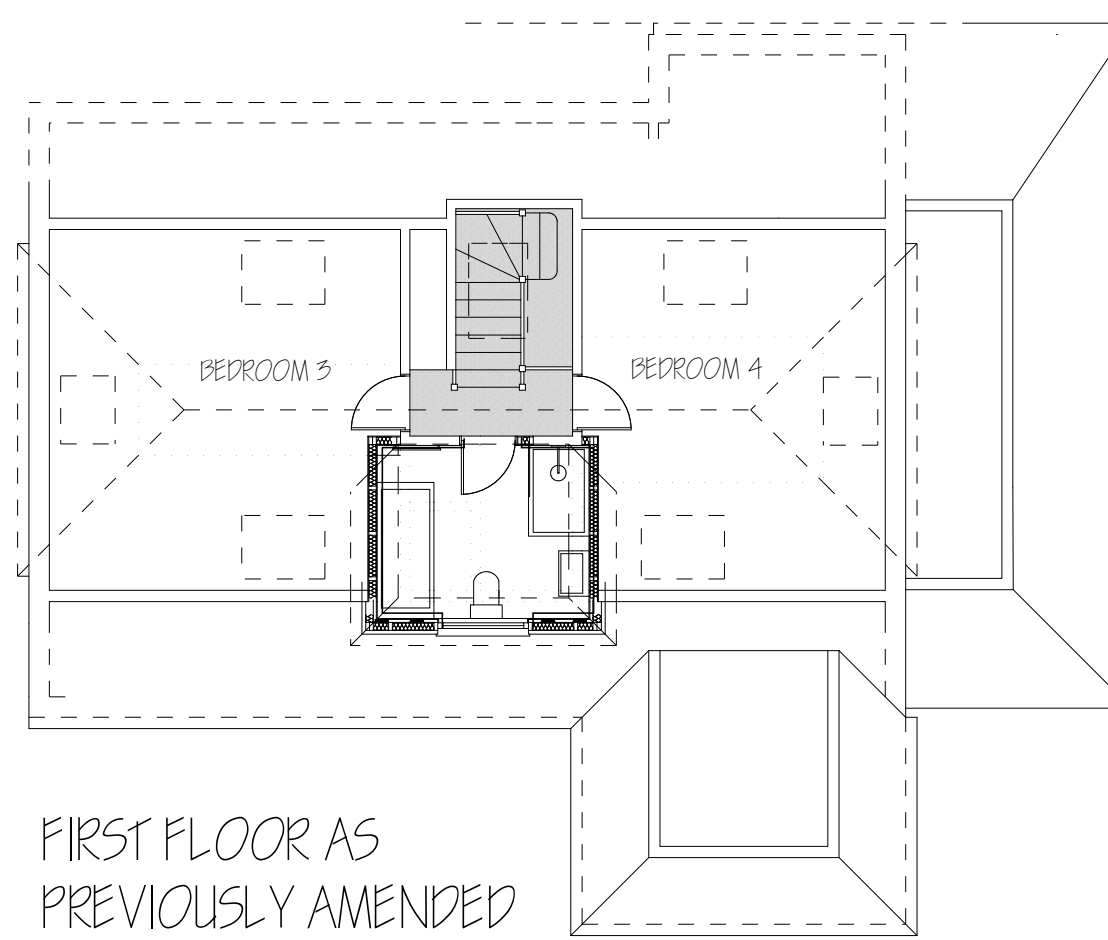

FIRST FLOOR AS
PREVIOUSLY AMENDED

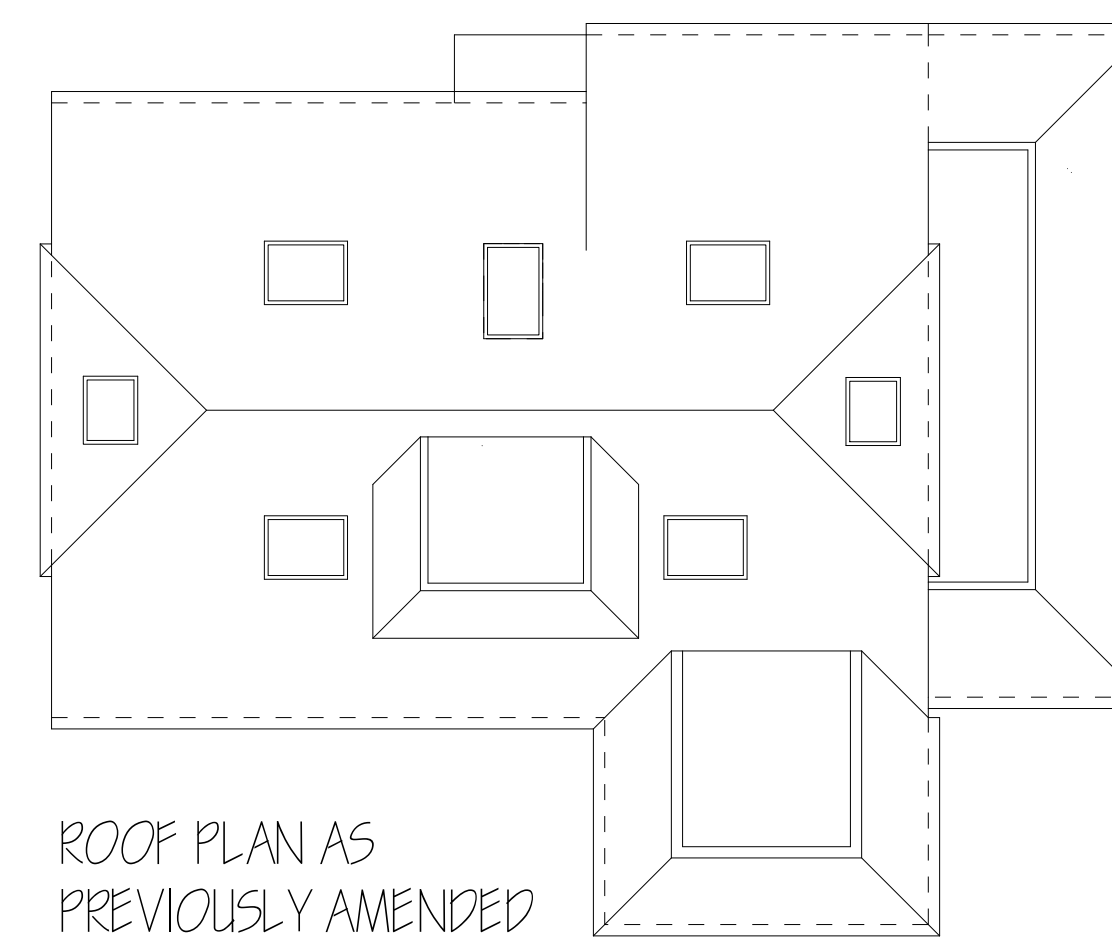

ROOF PLAN AS
PREVIOUSLY AMENDED



NMA APPLICATION FOR AMENDMENTS TO ORIGINAL CONSENT
UNDER APPLICATION No. R/73/25/HH


AMENDMENTS APPLIED FOR:
Gable removed (original roof style retained)
Amendments to roof windows
Amended porch area/ front door
Window style/ colour
Garage door and gate colour change

MATERIALS


Walls in white/ off-white painted brickwork finish
Black upvc rainwater goods
White doors/ windows
Front door, garage doors and gate in Black
Roof tile to match existing
Dormer cladding as per consent.

AMENDMENTS GRANTED UNDER
APPLICATION No. R/140/25/NMA


PROPOSED AMENDED
PLANS BEING SUBMITTED
UNDER THIS APPLICATION

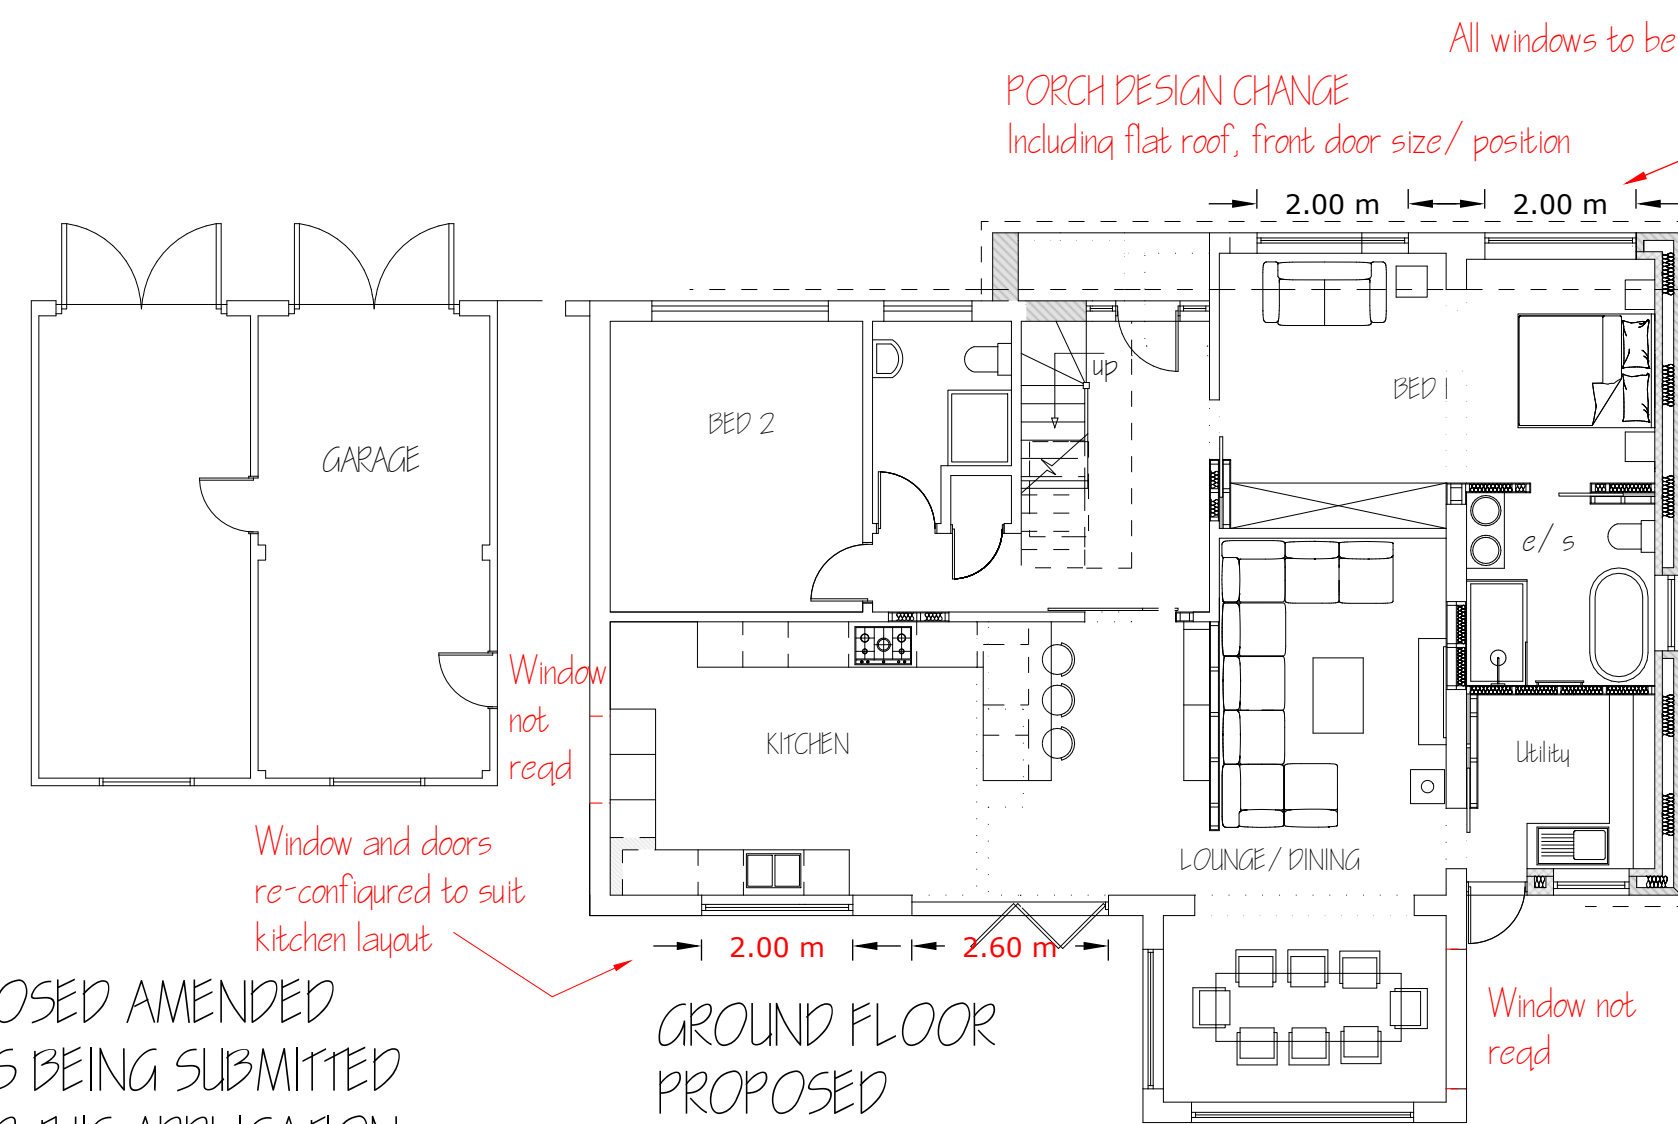

GROUND FLOOR
PROPOSED

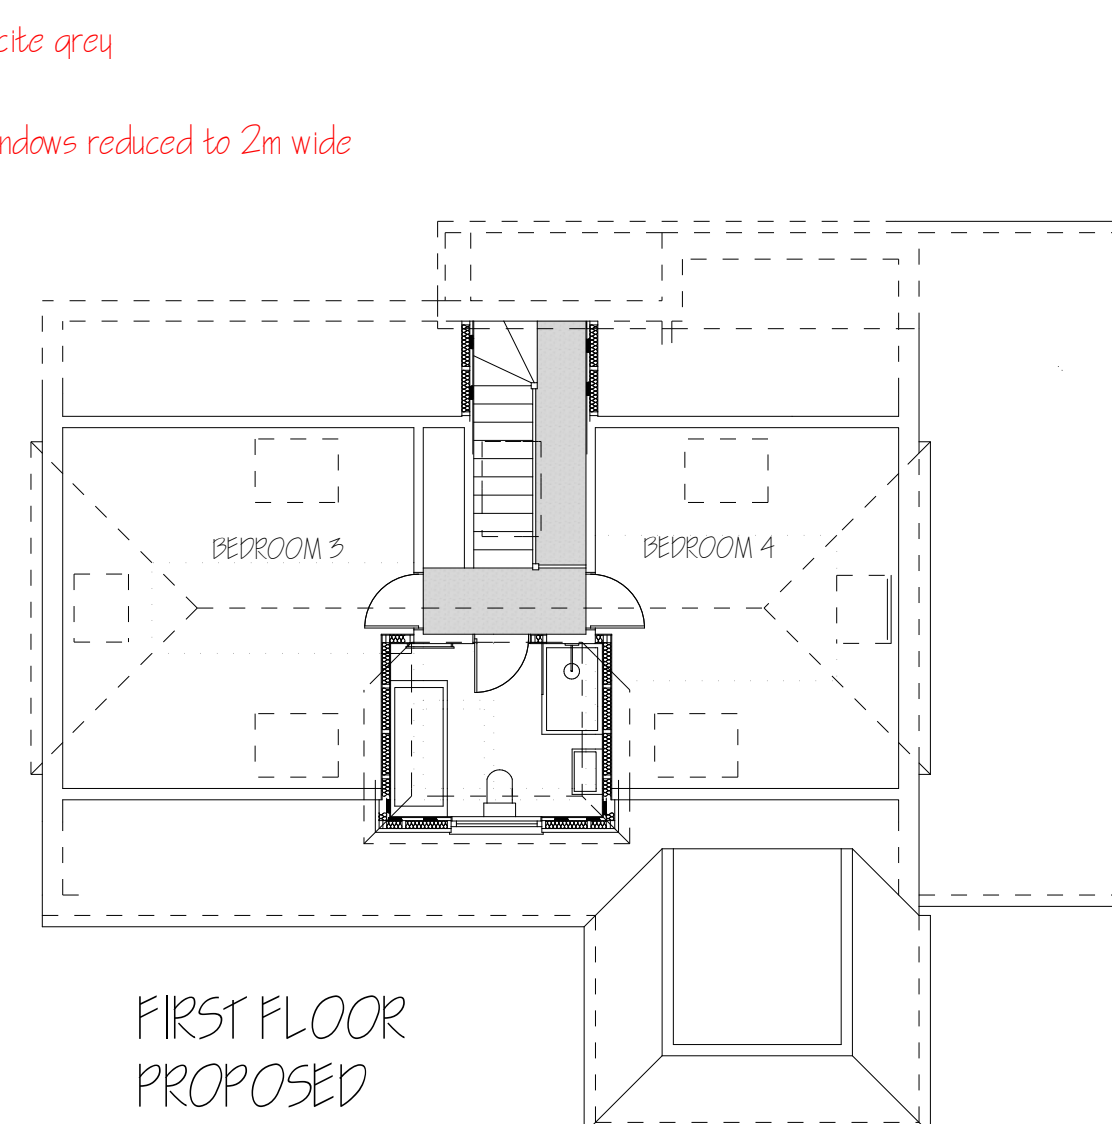

FIRST FLOOR
PROPOSED

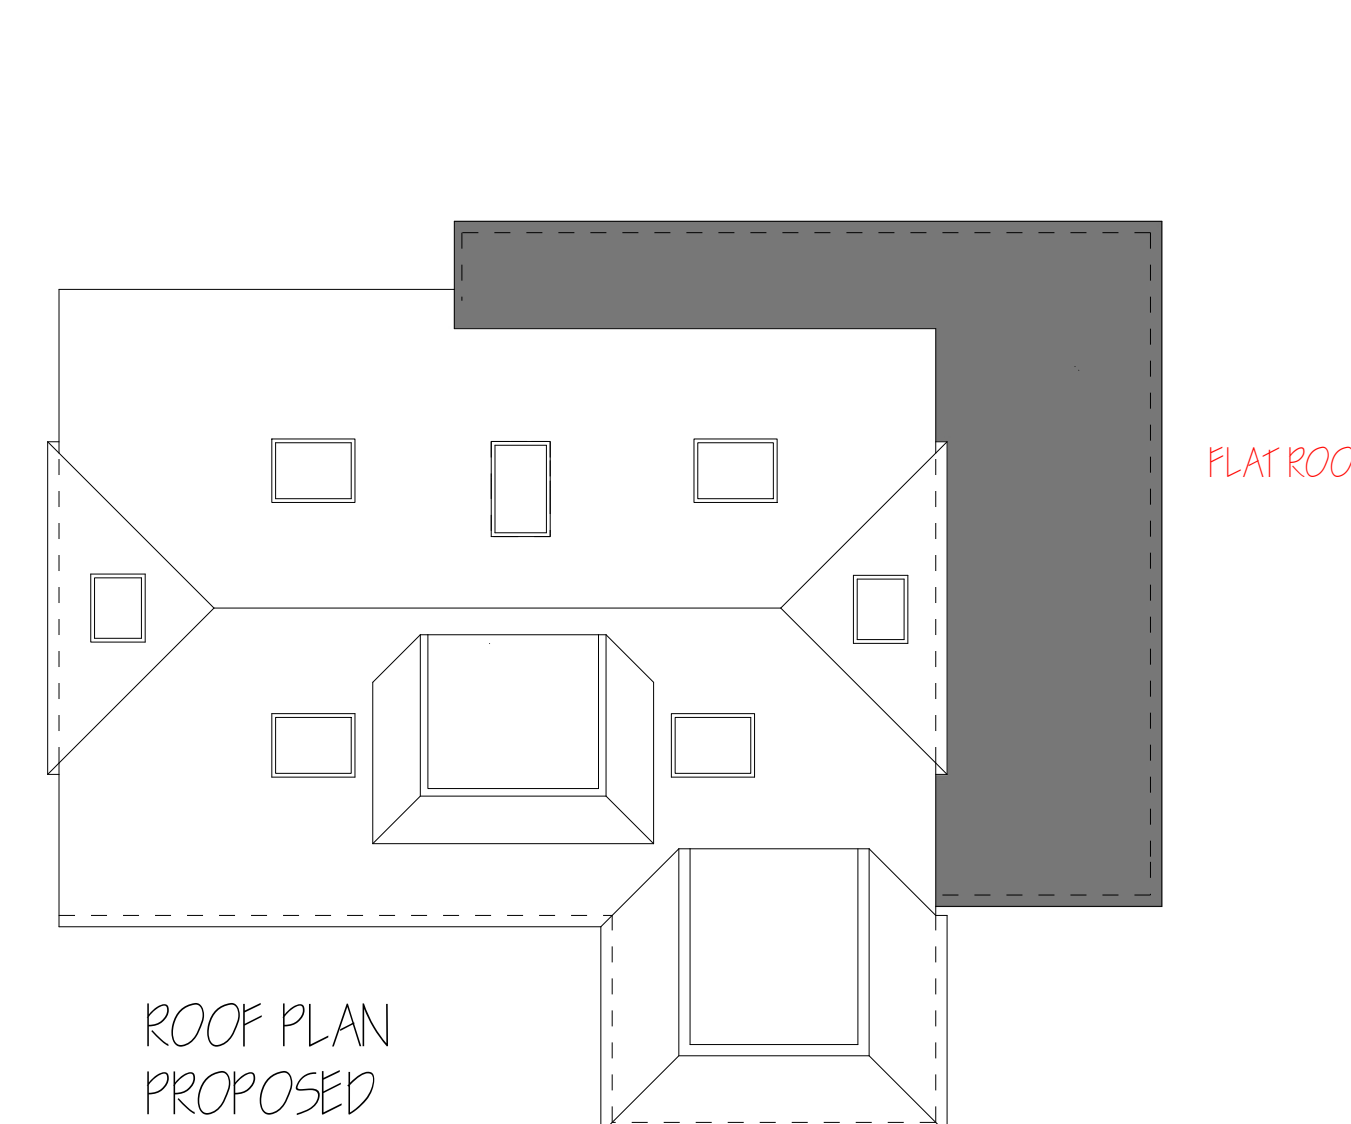

ROOF PLAN
PROPOSED

REQUESTED AMENDMENTS UNDER THIS NMA APPLICATION

WINDOW COLOUR CHANGE - ANTHRACITE GREY
PORCH DESIGN CHANGE INCLUDING FLAT ROOF TO
FRONT AND SIDE EXTENSIONS
NEW WINDOW TO EAST ELEVATION REMOVED
NEW WINDOW TO WEST ELEVATION REMOVED
RE-CONFIGURATION OF KITCHEN DOORS/ WINDOW