


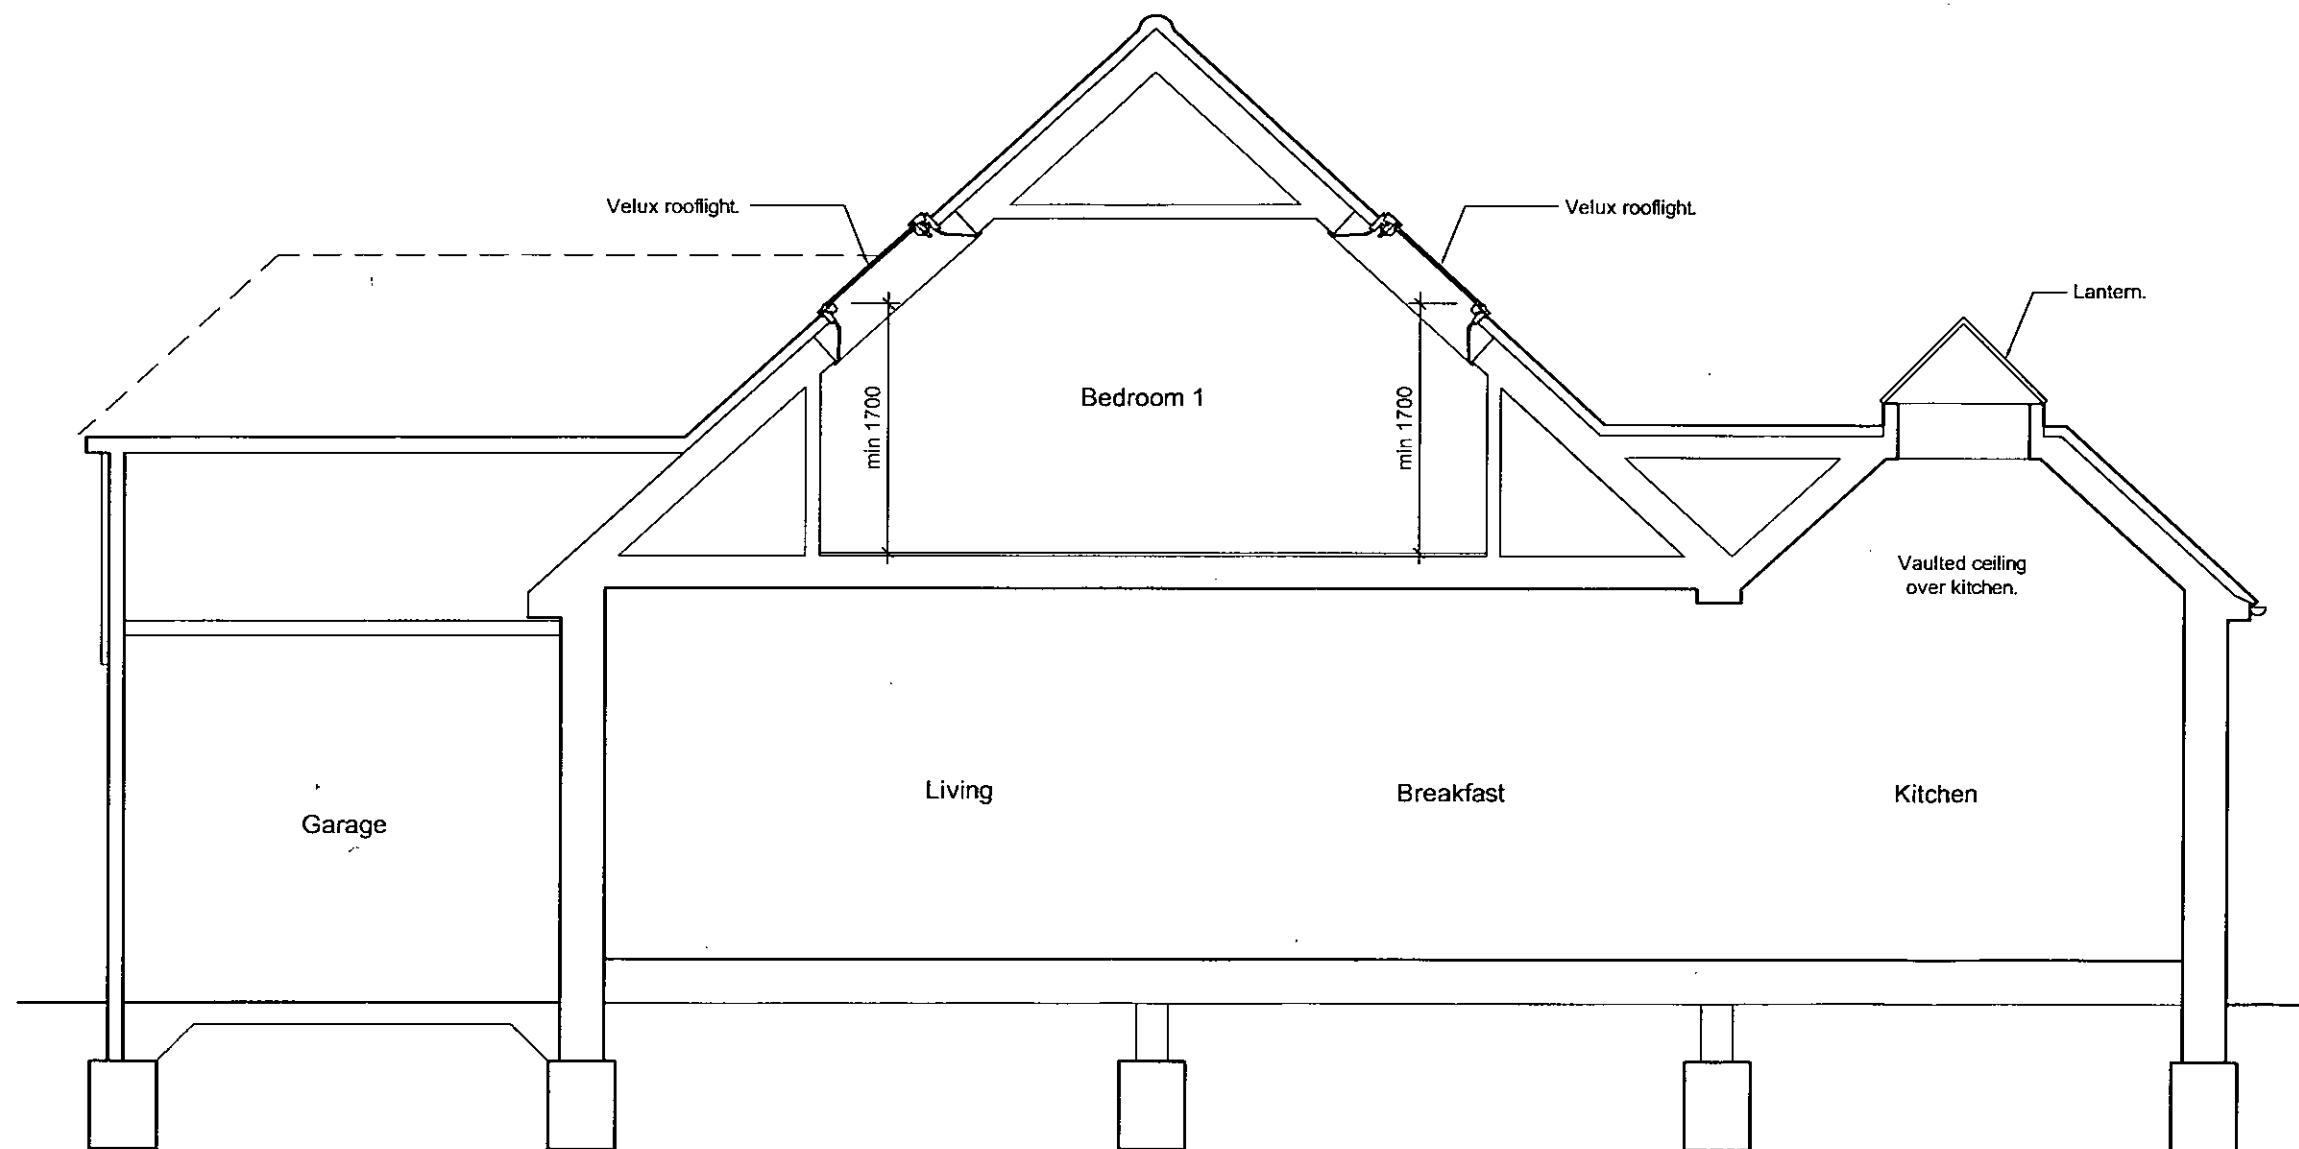

Typical Section thro rear Extension
Scale 1:50 @ A3

client	project	drawing	date	drawn	drawing no	revision
Mr & Mrs Brockhurst	Extension at 34 Cudlow Avenue Rustington, BN16 2HF	Typical Section	Mar 14	pd	0149 / 105	-
			scale	CAD file name:		
			1:50 @ A3			

No dimensions to be scaled from drawing. The contractor should check all dimensions on site.

Peter Davey Ltd
construction consultants

49 Park Drive
Rustington
West Sussex BN16 3DY
Tel: 01903 773105
Mob: 07941 402217
Email: peterdavey67@btinternet.com