
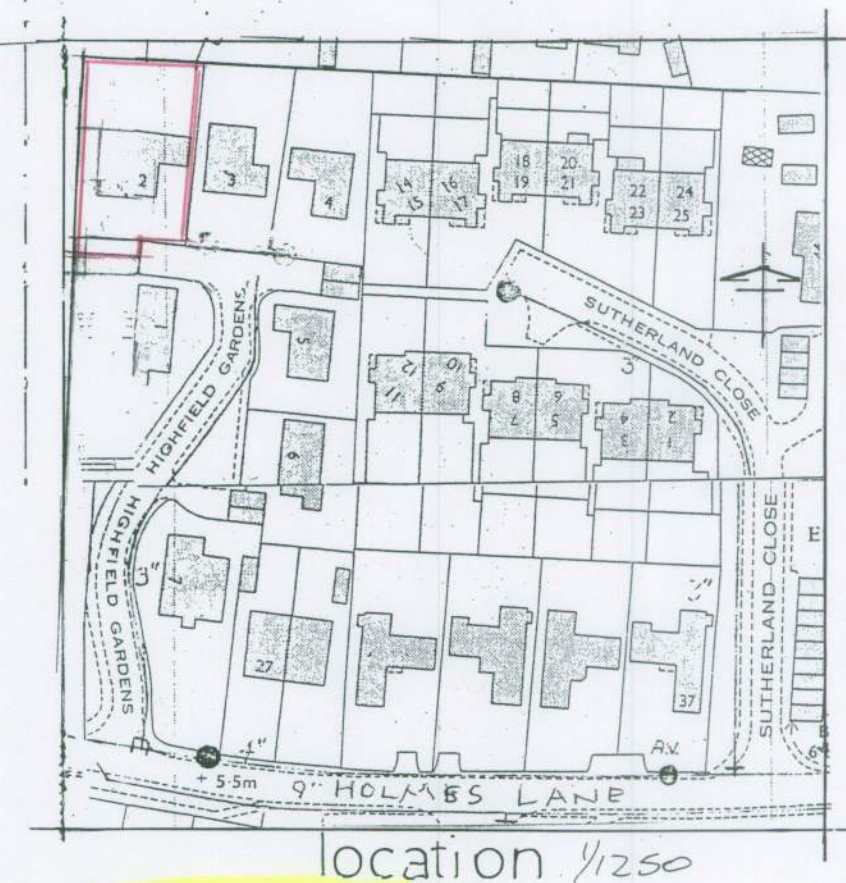
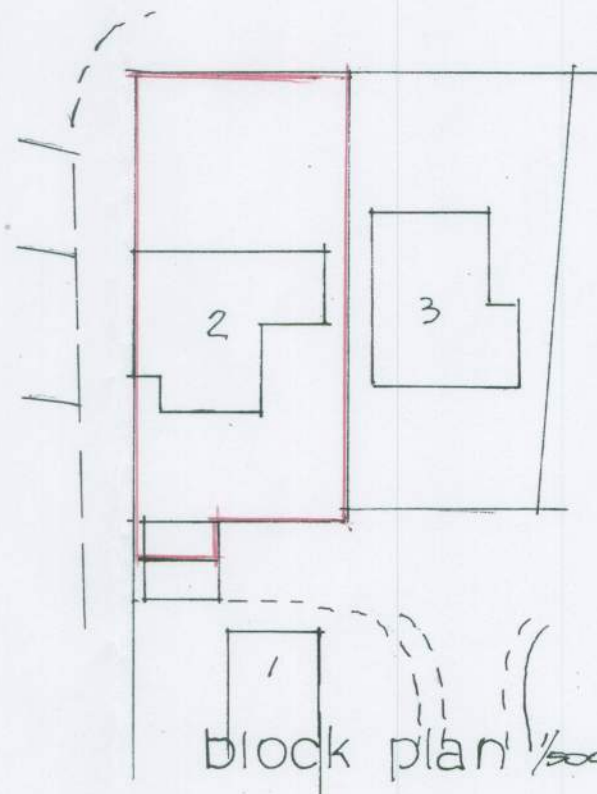
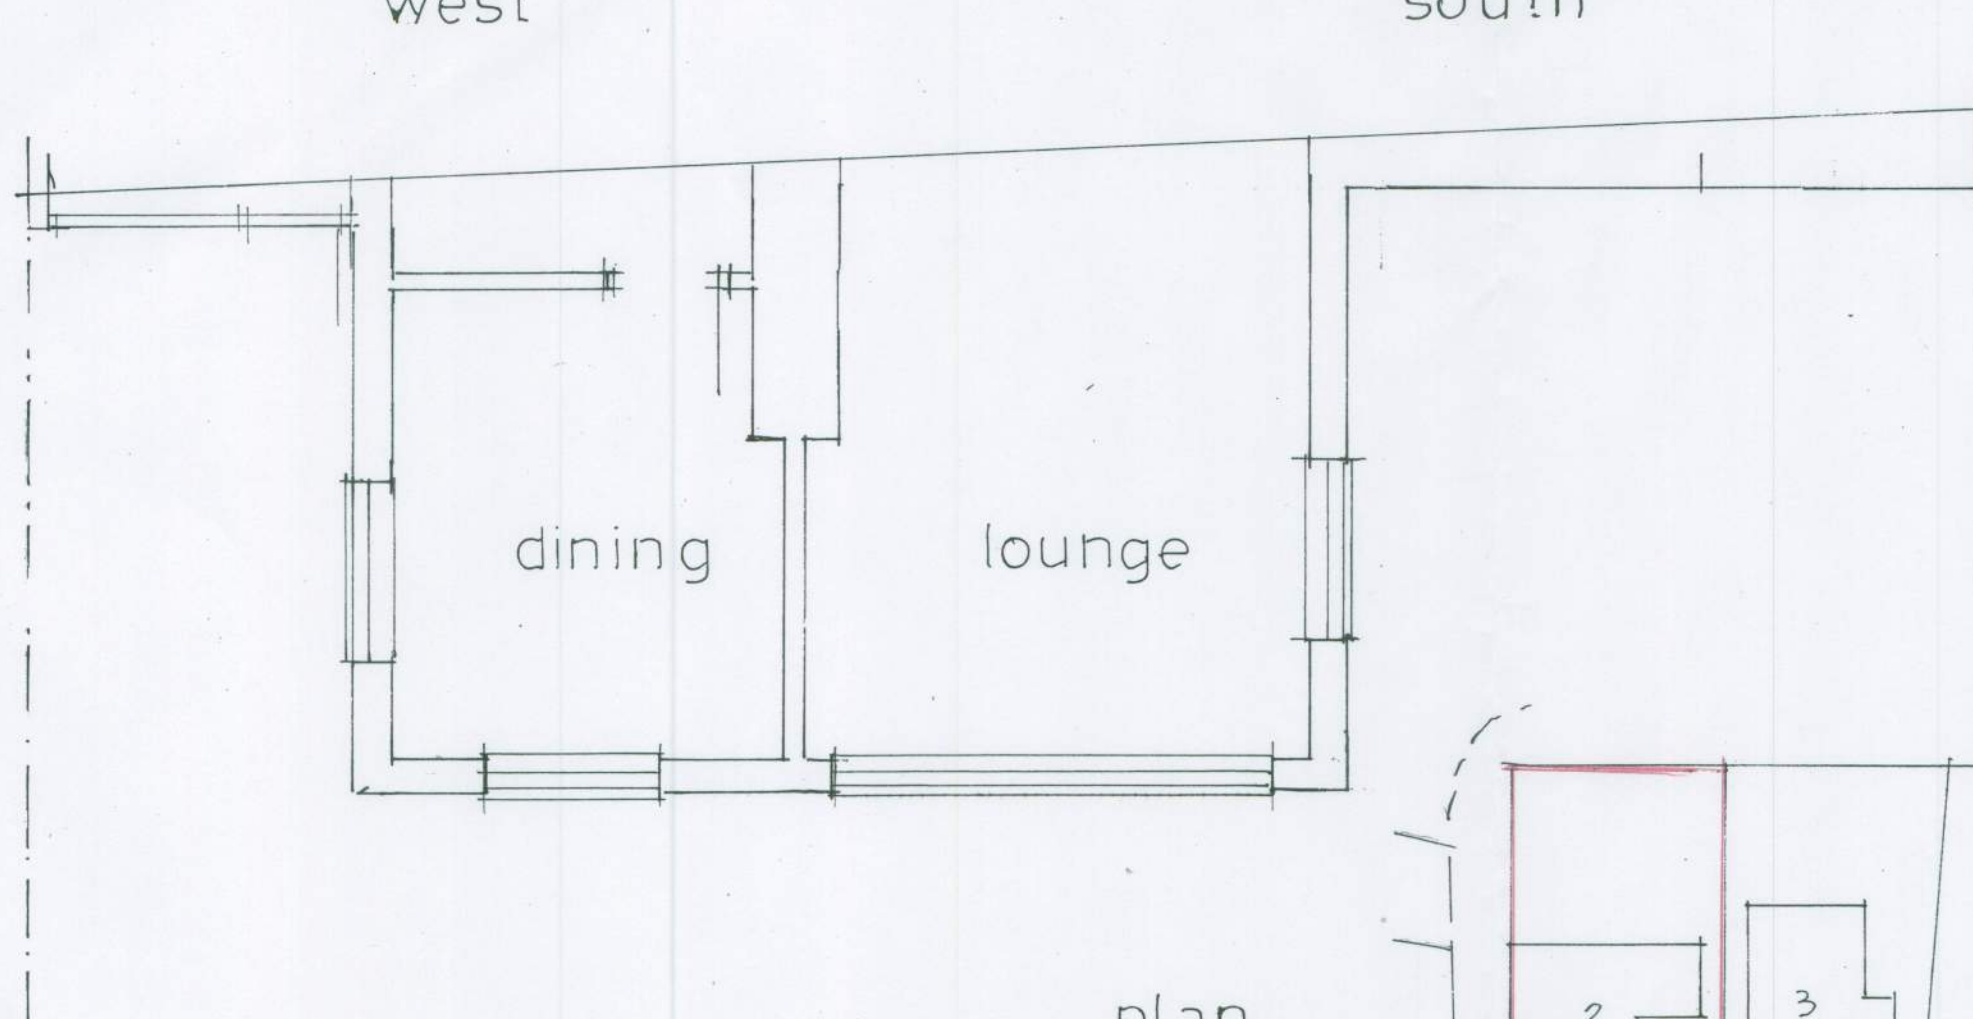
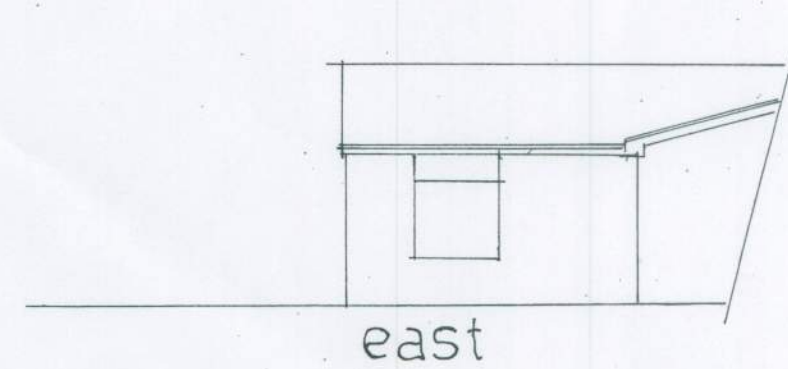
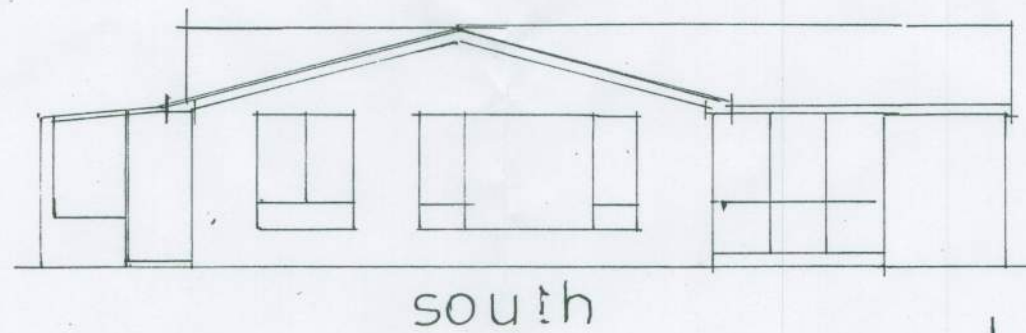


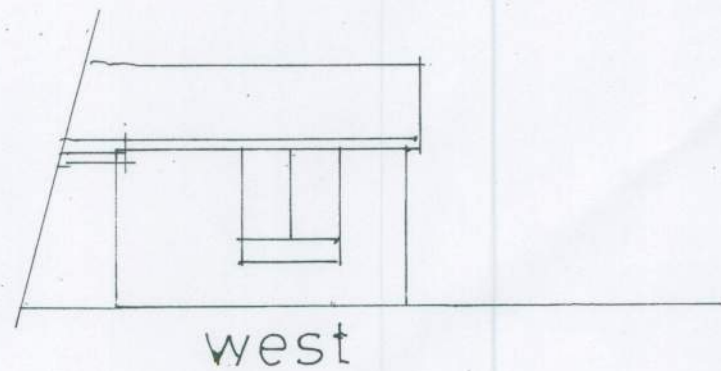

AS EXISTING
2, HIGHFIELD GARDENS,
RUSTINGTON

for Mr & Mrs C. A. Maroney

Scale 1:100 & 1:50
Date December 2012

R.V. Roberts
Worthing tel. 506050
for
D.A.C. Consultancies

plan no. 4595/1