

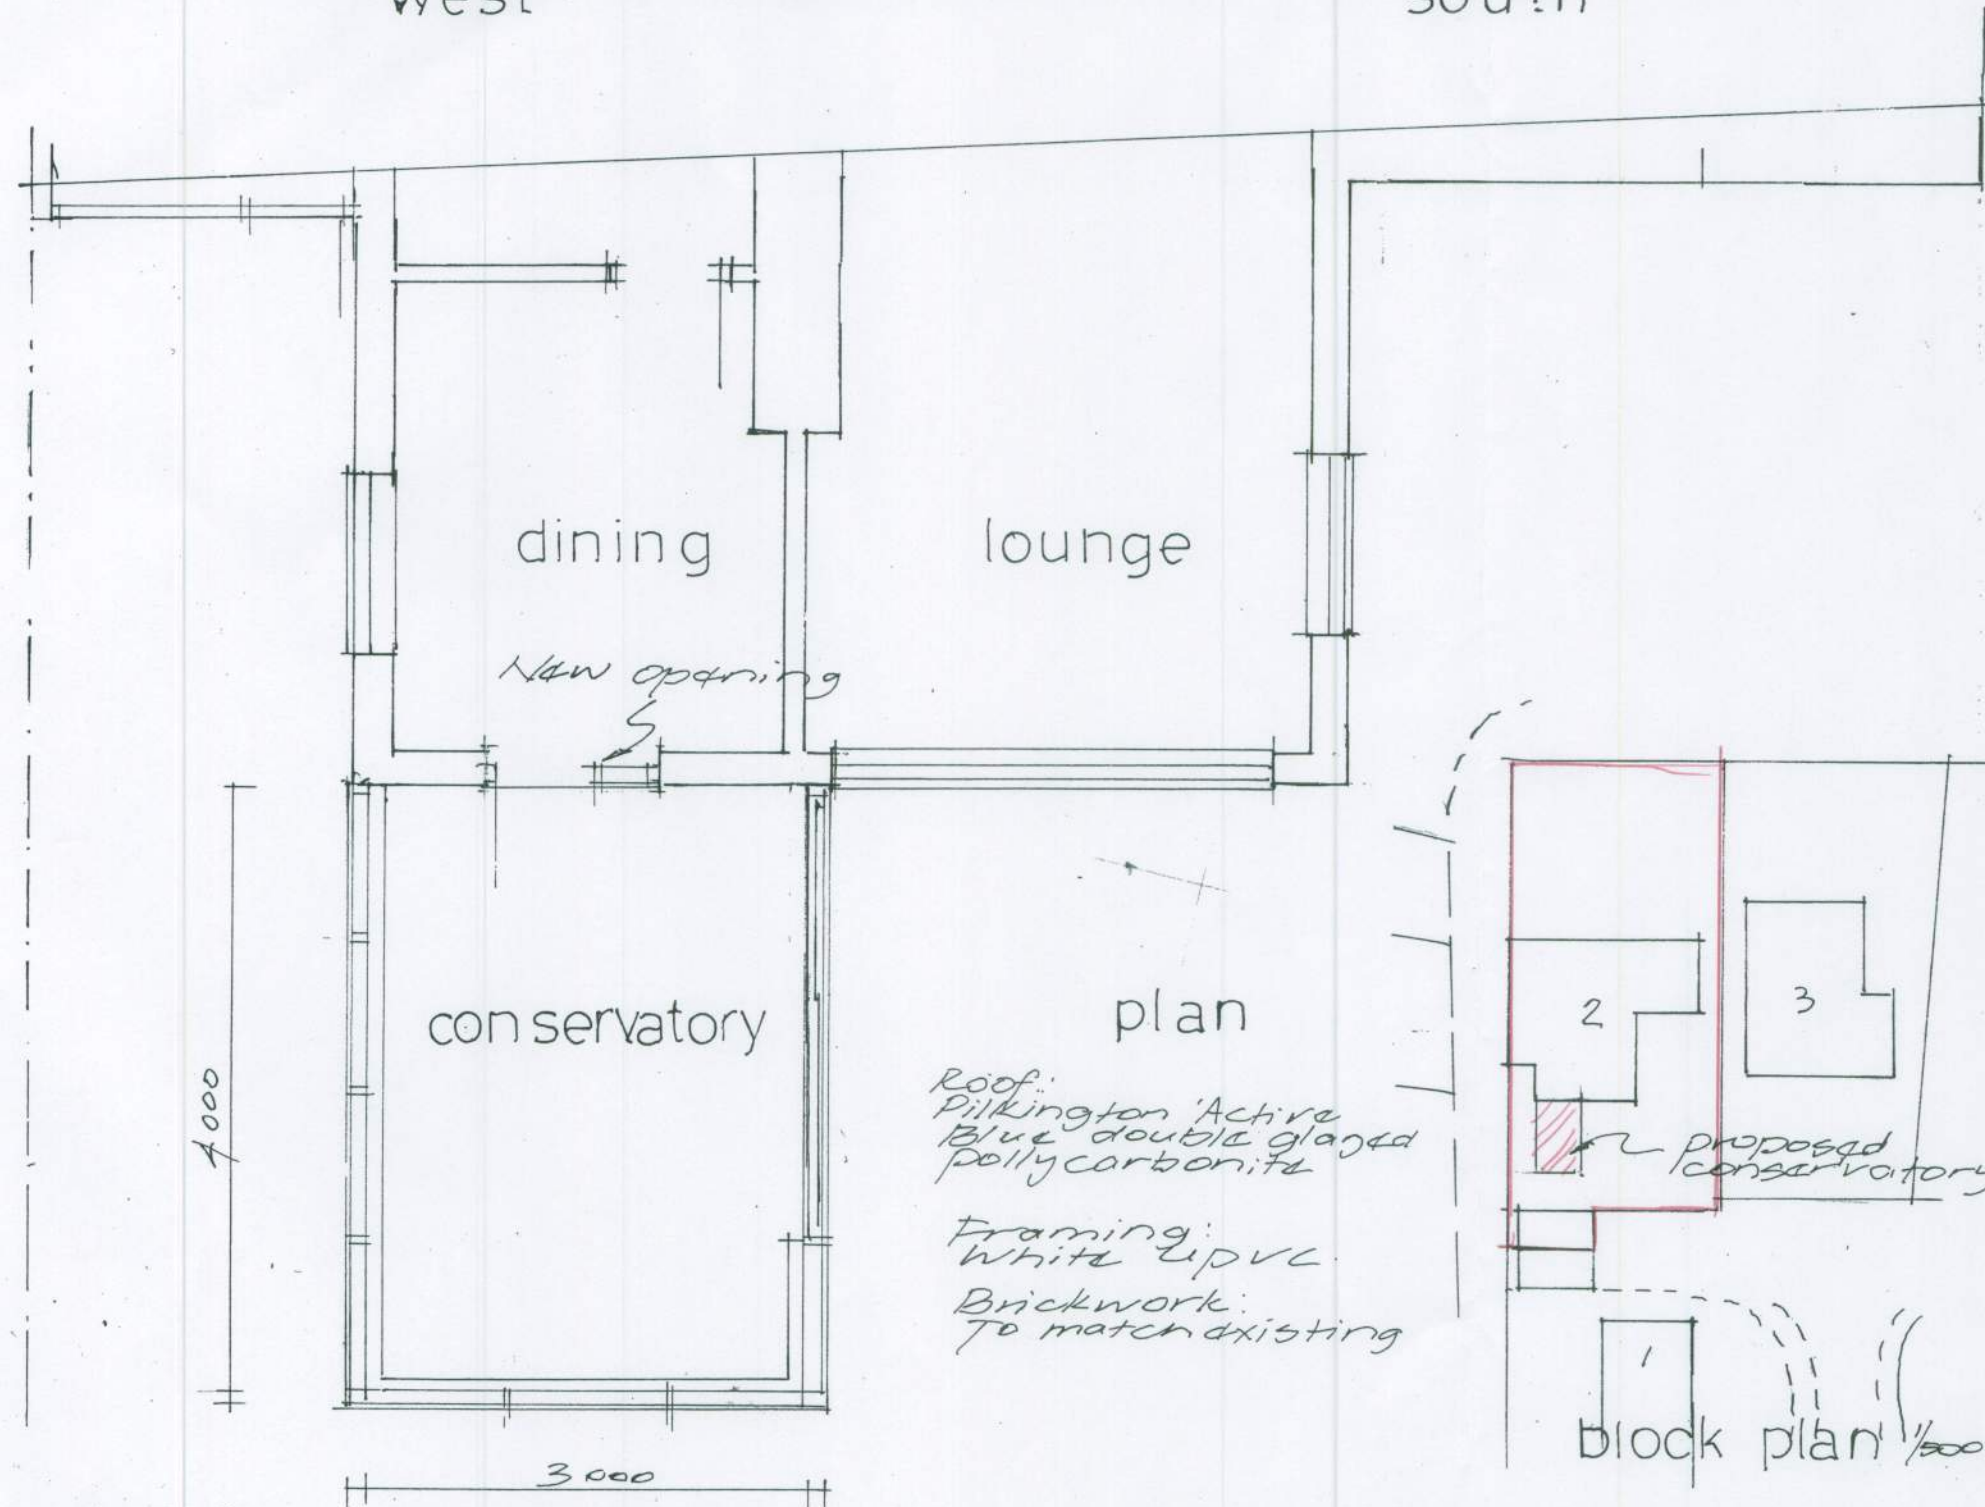
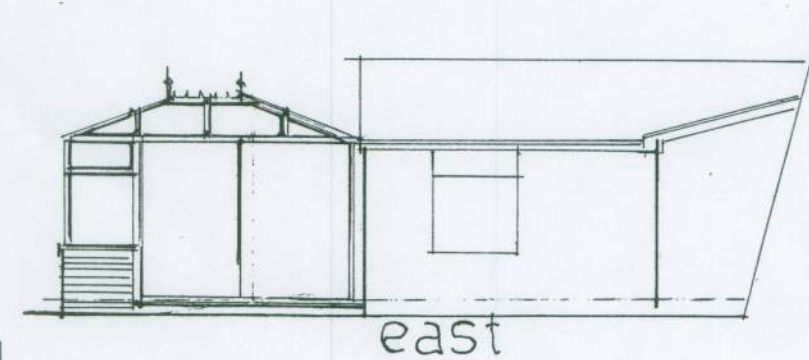
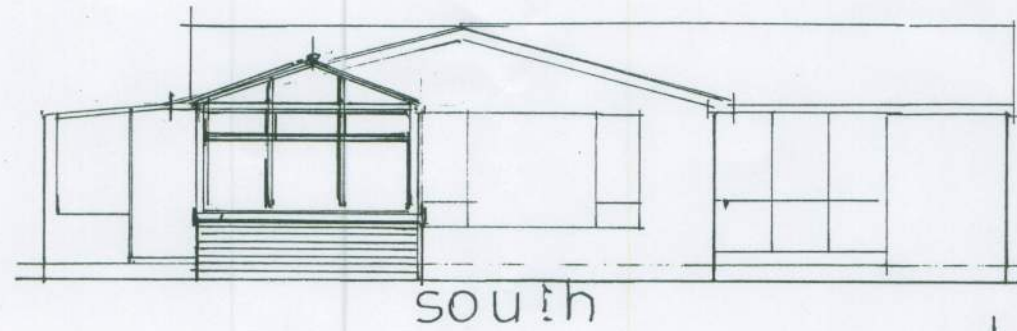
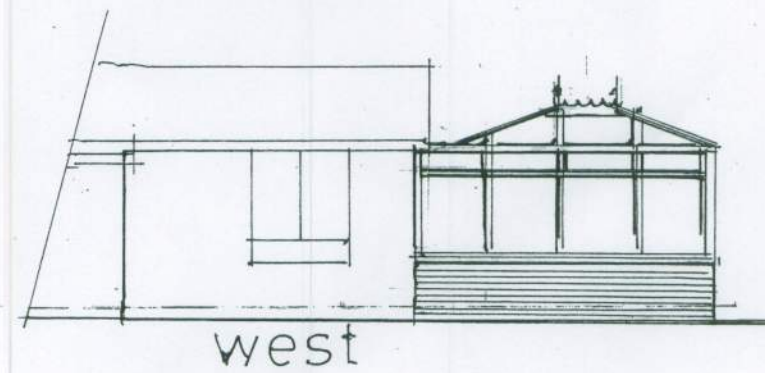


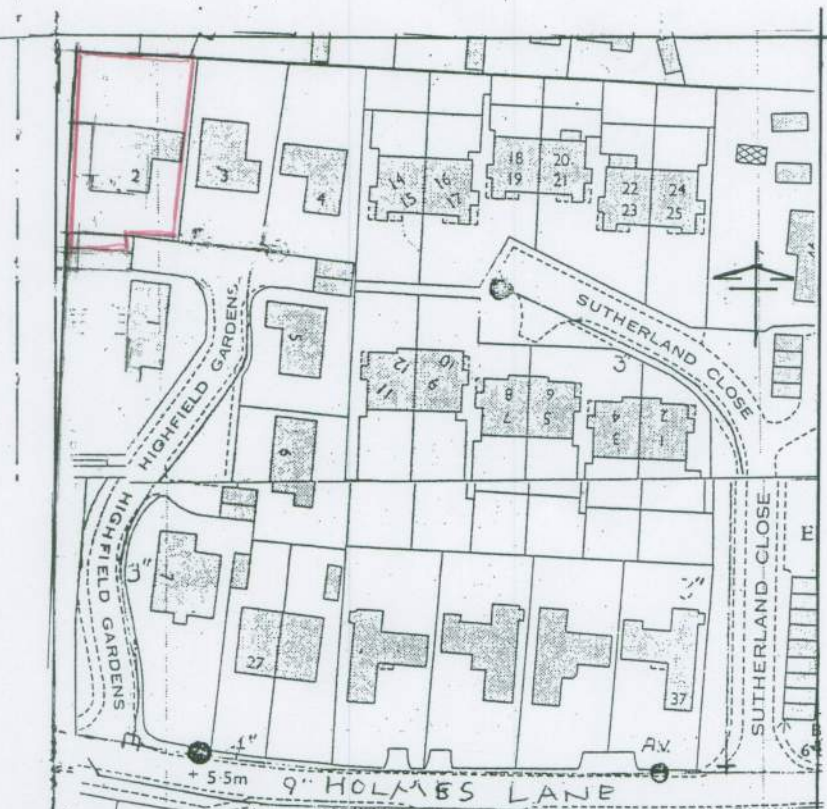

Roof:
Pilkington 'Active'
Blue double glazed
polycarbonate

Framing:
White UPVC

Brickwork:
To match existing

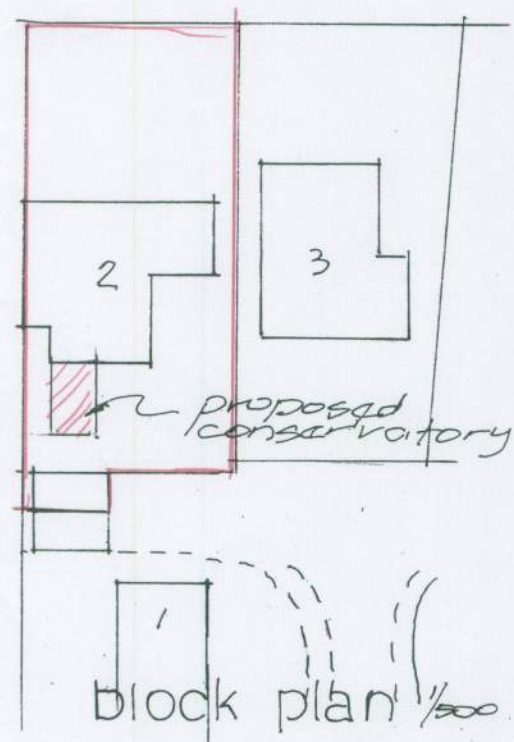

location 1/250

As **PROPOSED**
2, HIGHFIELD GARDENS,
RUSTINGTON

for Mr & Mrs C. A. Maroney

Scale 1:100 & 1:50
Date December 2012

R.V. Roberts
Worthing tel. 506050
per
D.A.C. Conservatories

plan no. 4595/ 2