

Little Cuttle, 19 Botany Close - Rustington

NOTES:






Dimensions to be checked on site before commencing work. Any discrepancies shall be reported to the architect immediately.

Do not scale from these drawings except for planning purposes.




Use figured dimensions only.

Where applicable this drawing is to be read in conjunction with other consultants' drawings.

All drawings to be read in conjunction with specification and all other drawings including structural engineer and mechanical and electrical drawings / specification

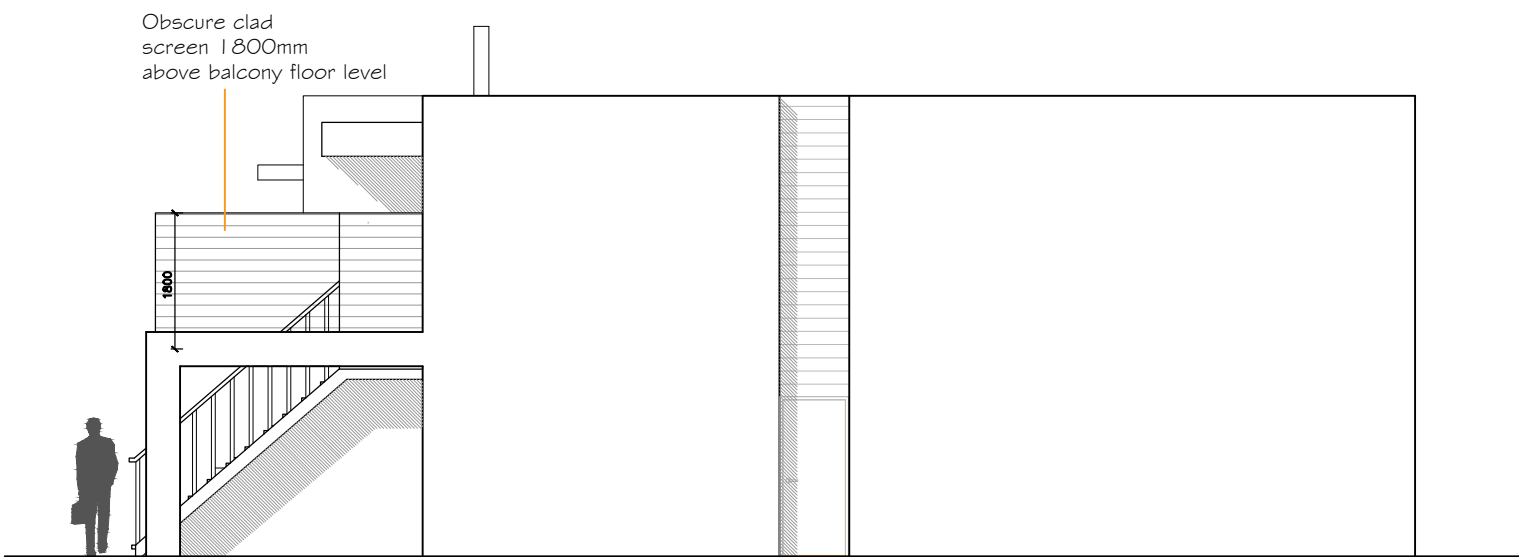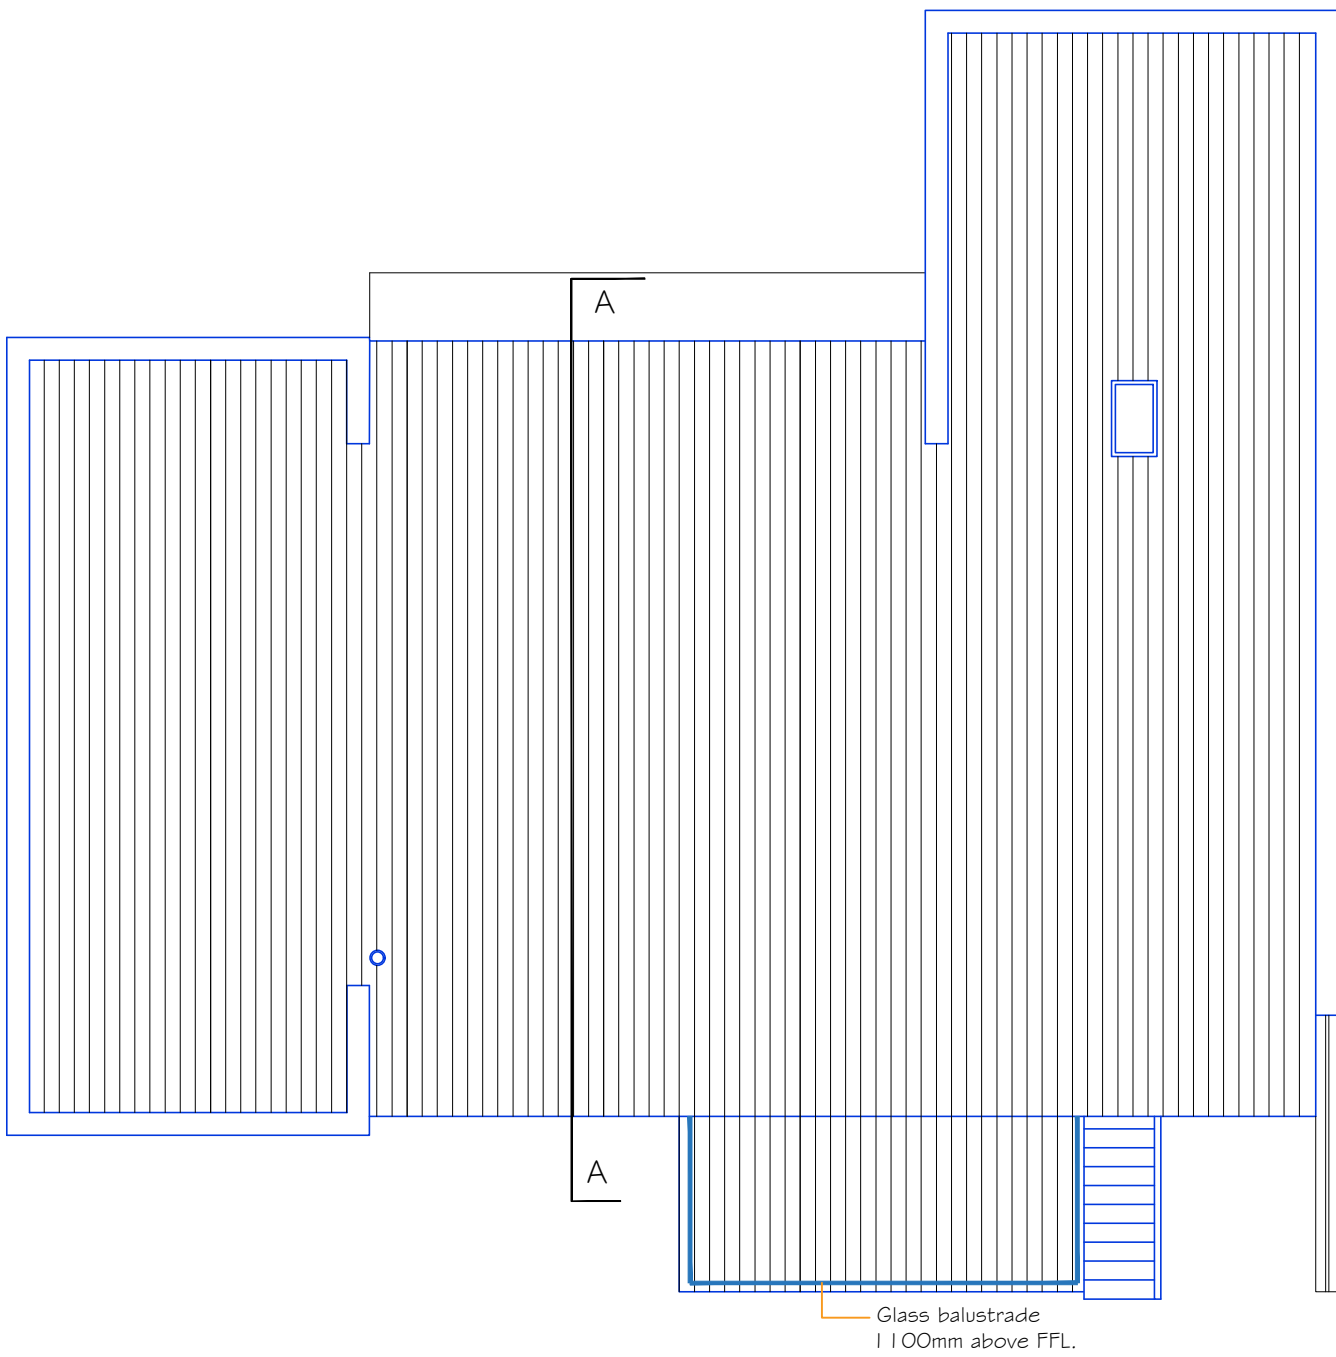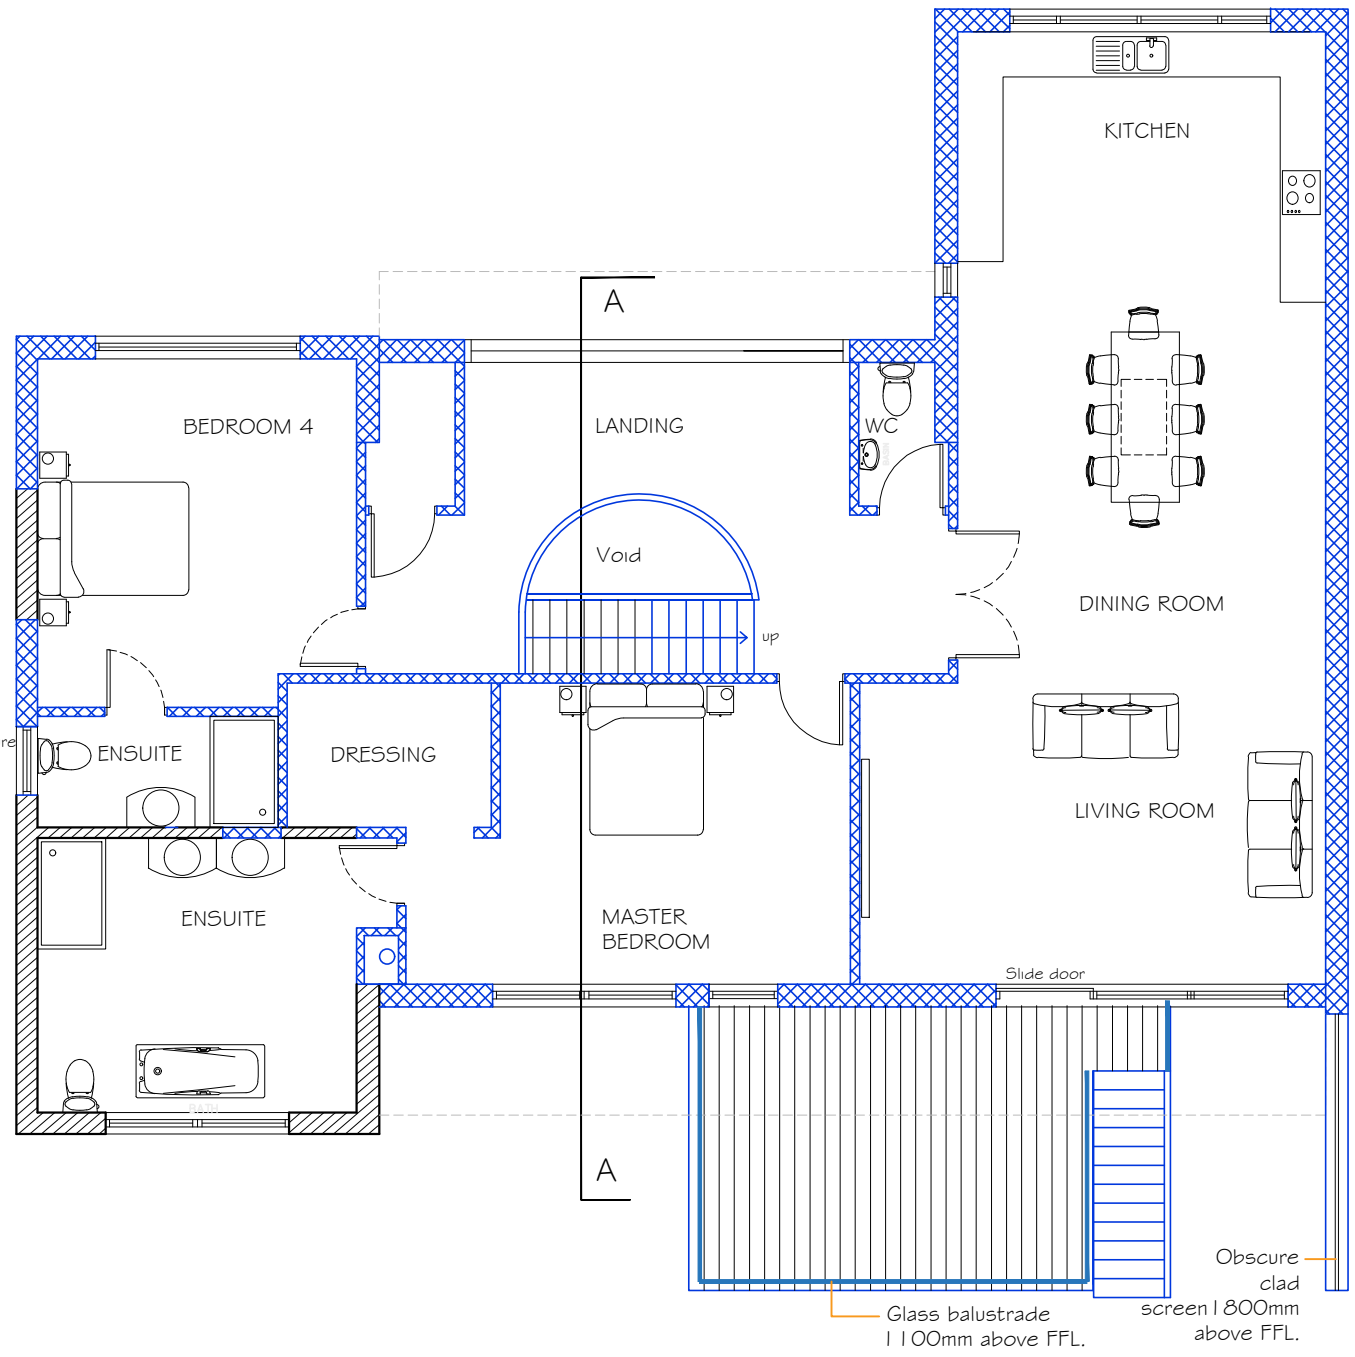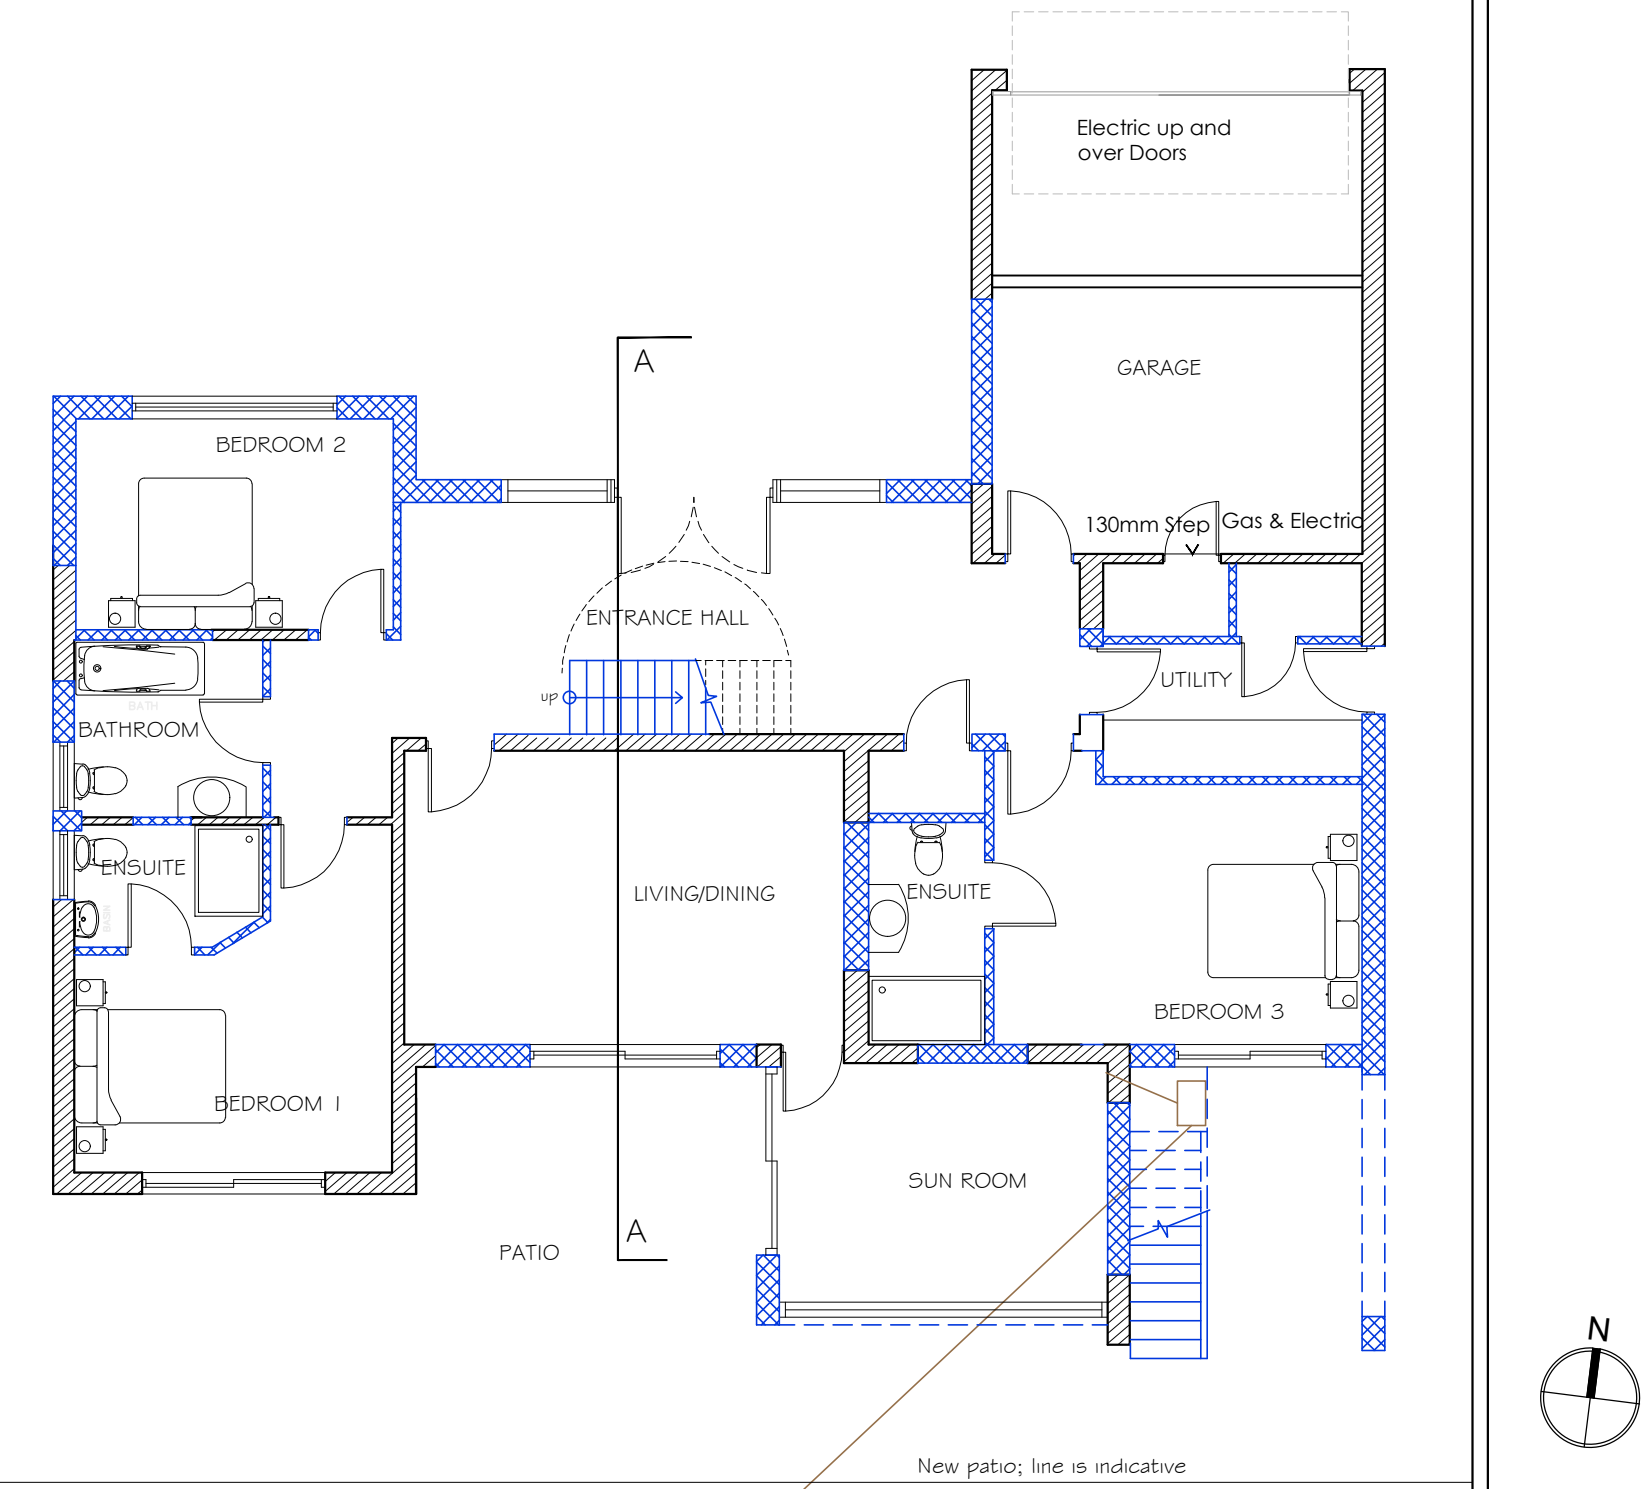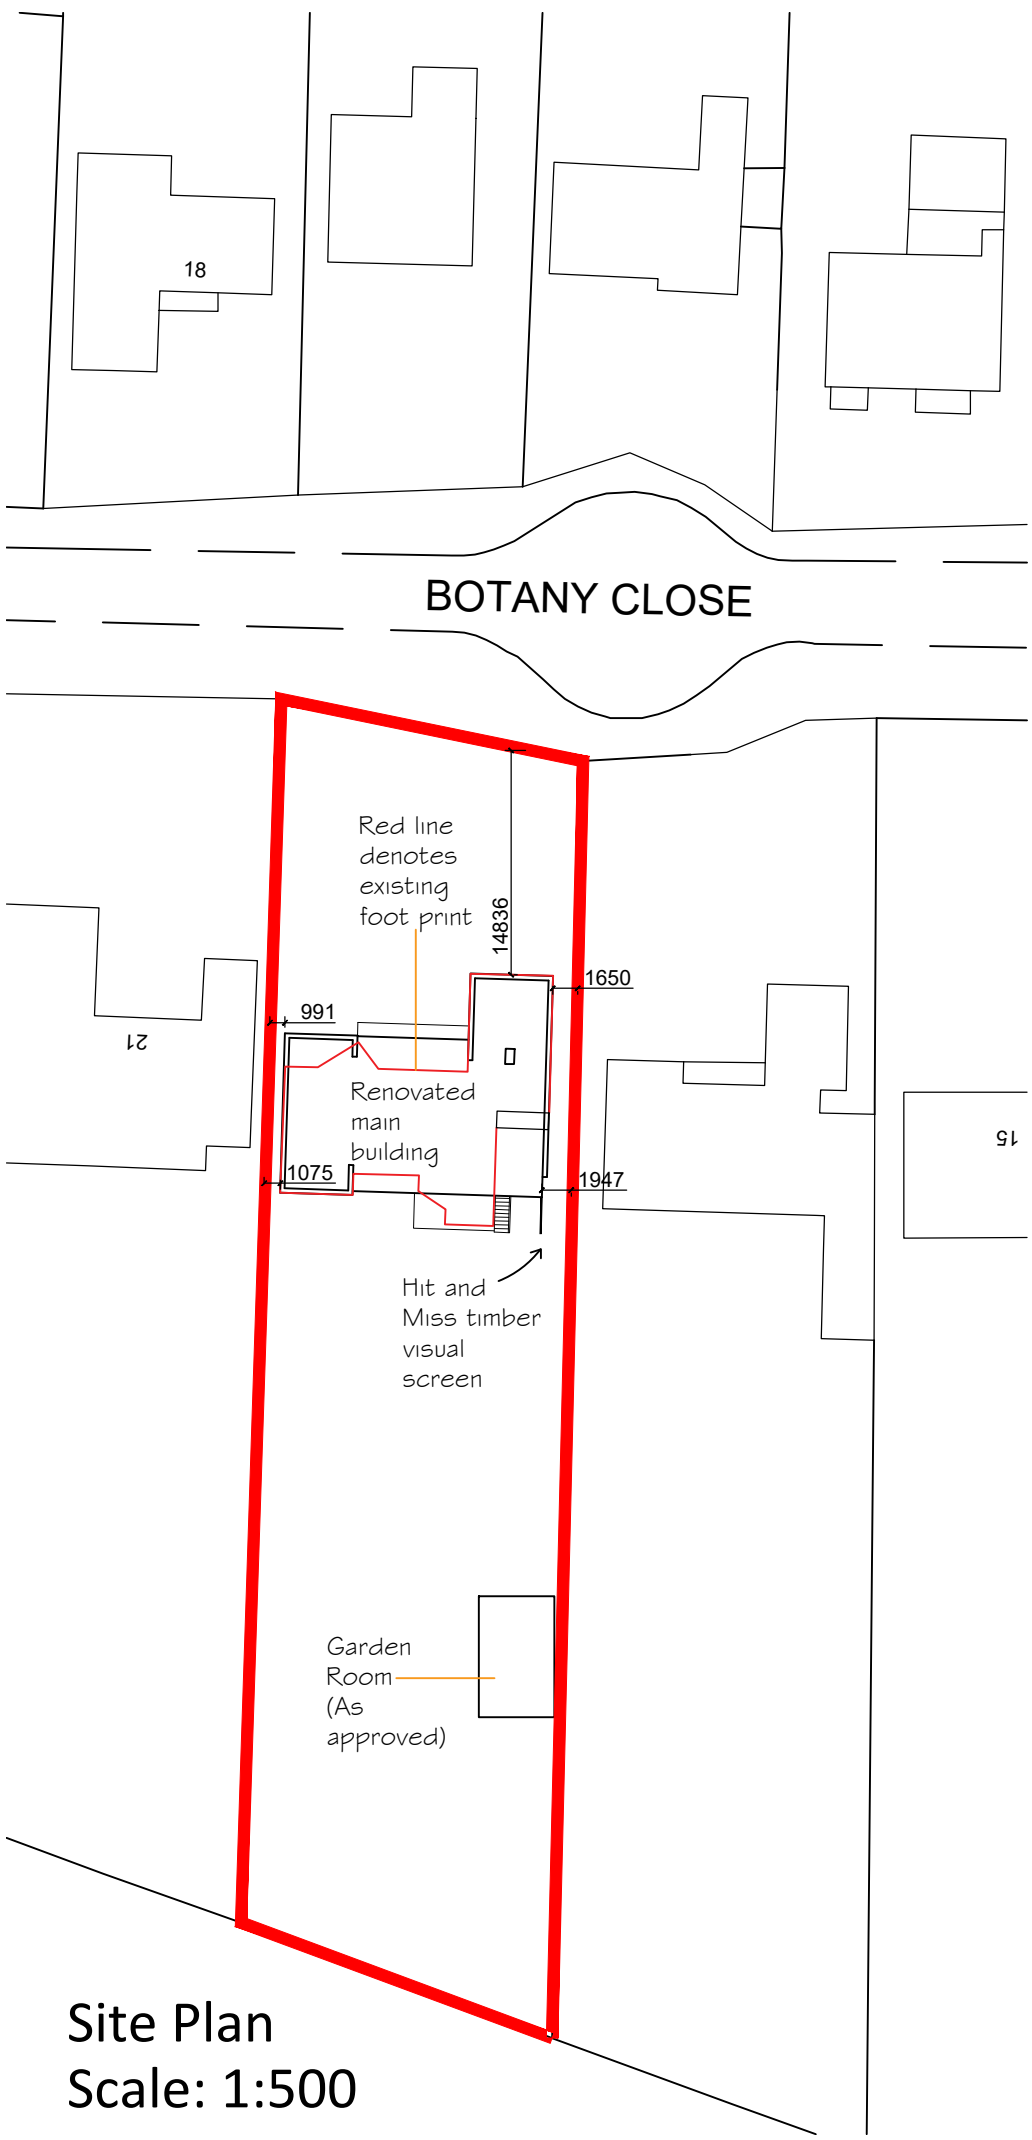

KEY	
Proposed	
Existing	
Removed	
Boundary	
Hidden below	
Element above	
Structure above	
Drainage	

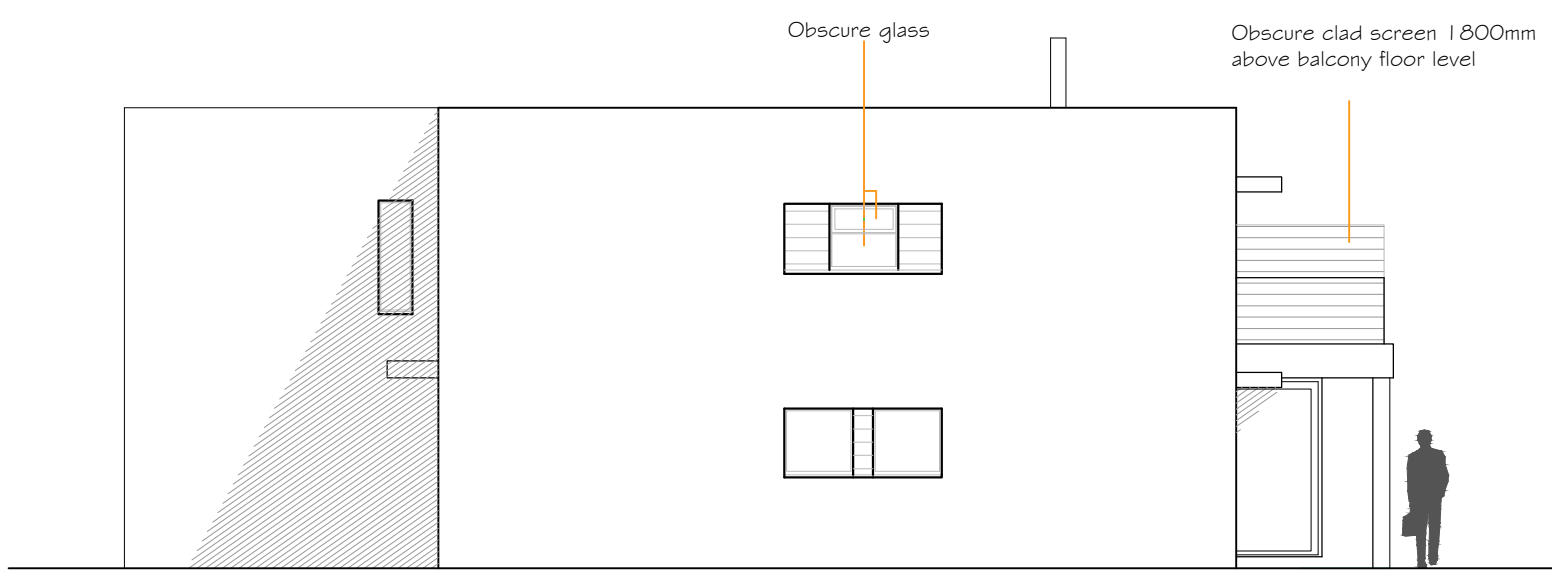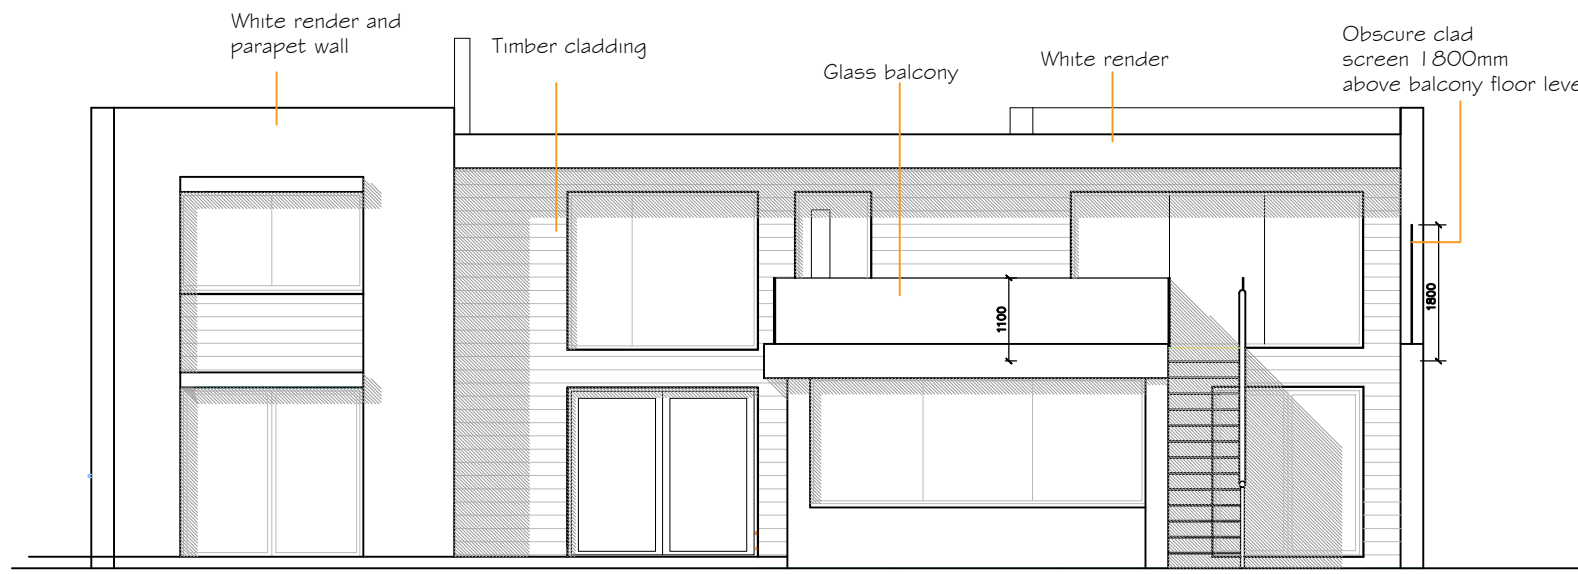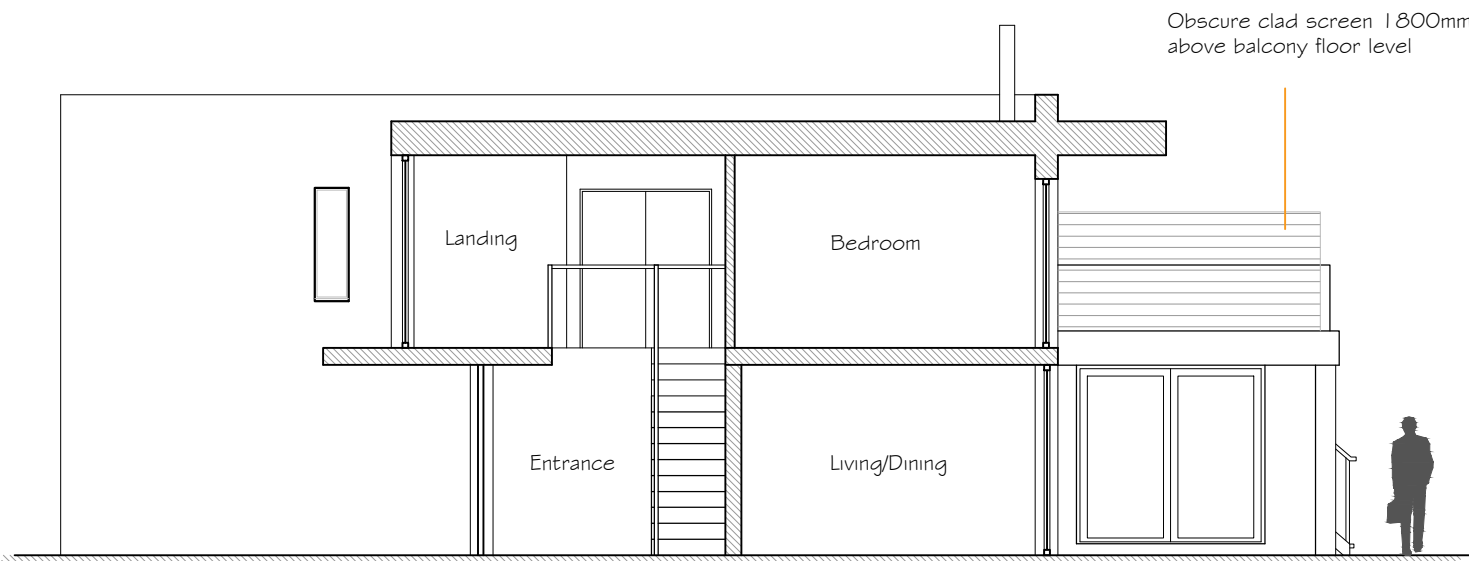

REV	DATE	AMENDMENT	DRAWN

hd
architects

Helyer Davies Architects Ltd
1 The Old Flour Mill,
Emsworth, PO10 7BT
01243 370 715
www.hdarchitects.co.uk mail@hdarchitects.co.uk

PROJECT
Little Cuttle
19 Botany Close
Rustington
West Sussex
BN16 2BU

DRAWING
Proposed Plan
Block Plan

SCALE
1:100 at A1
1:500 at A1

DATE	Dec 2019	DRAWN	K.J.L.
DRAWING NUMBER	16164_002	REVISION	A

