
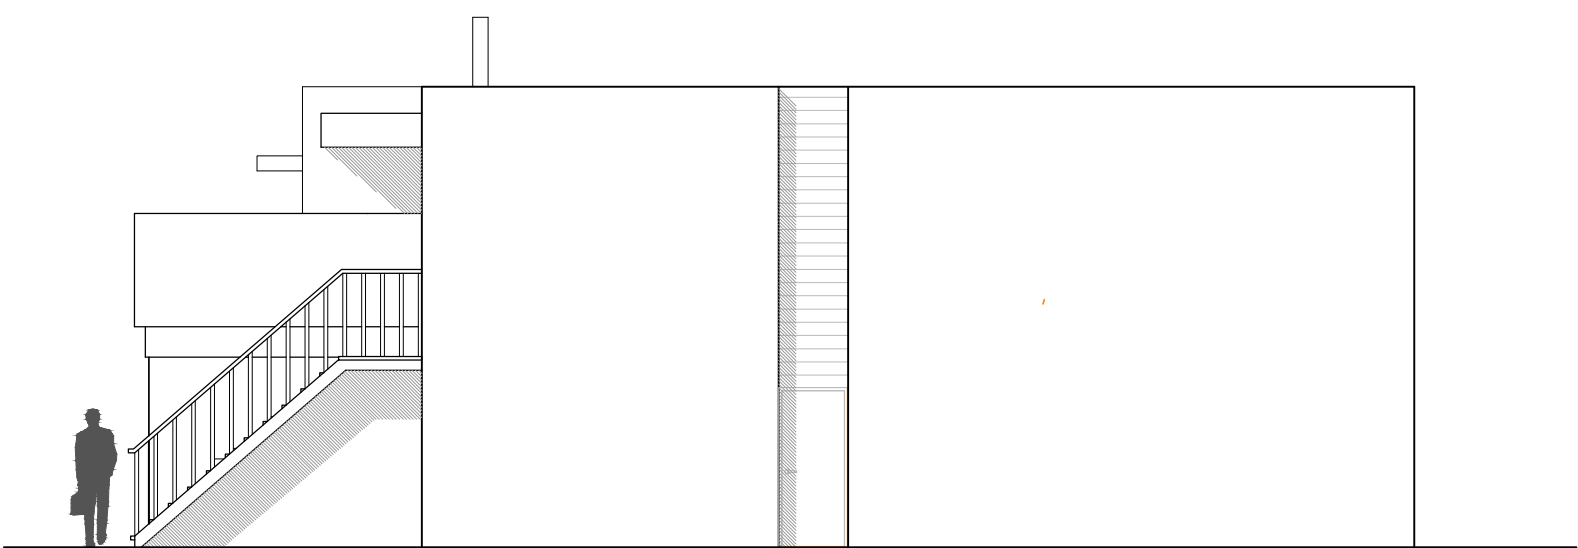
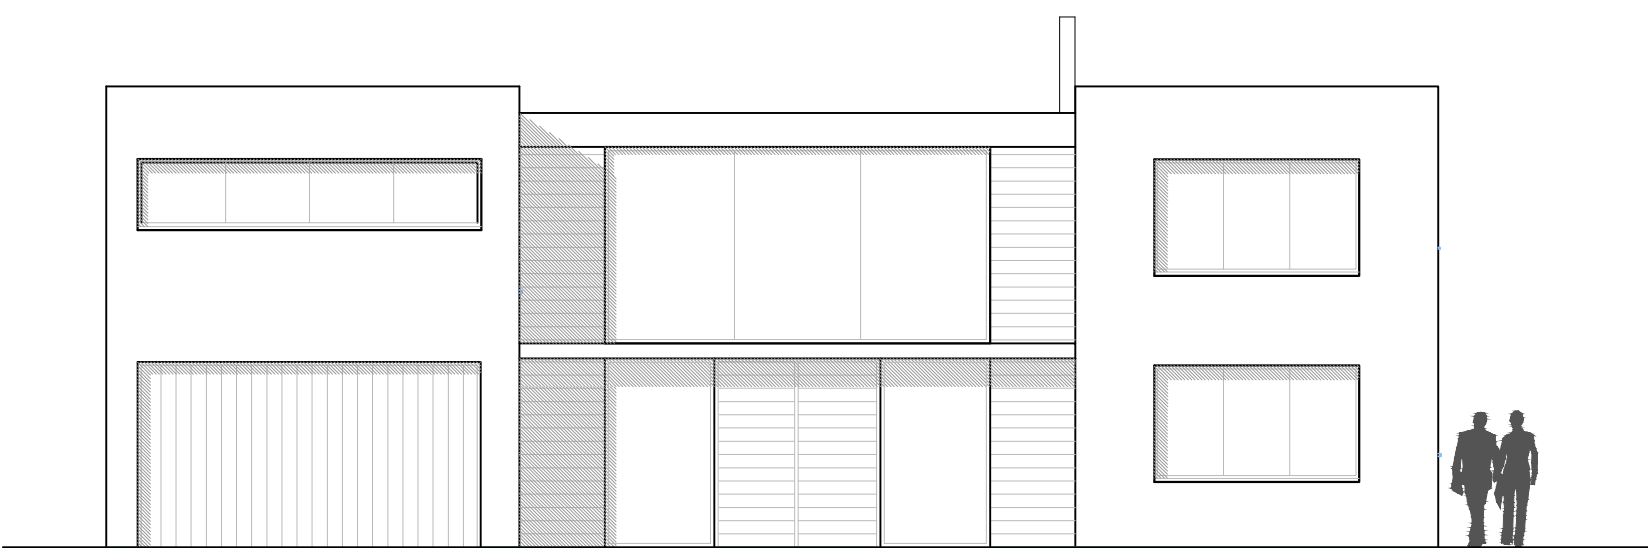
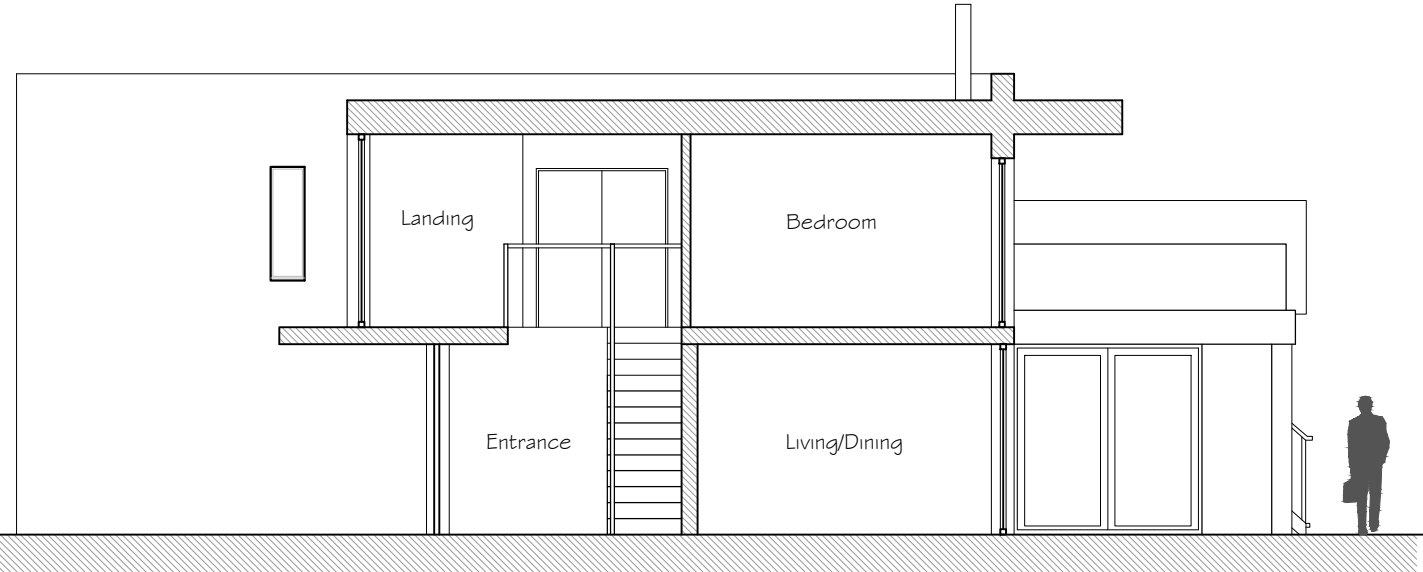
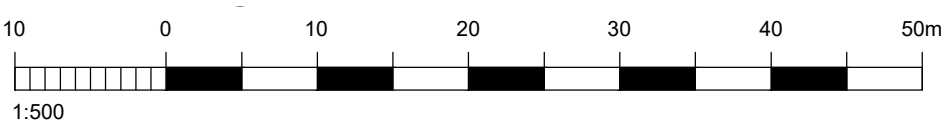
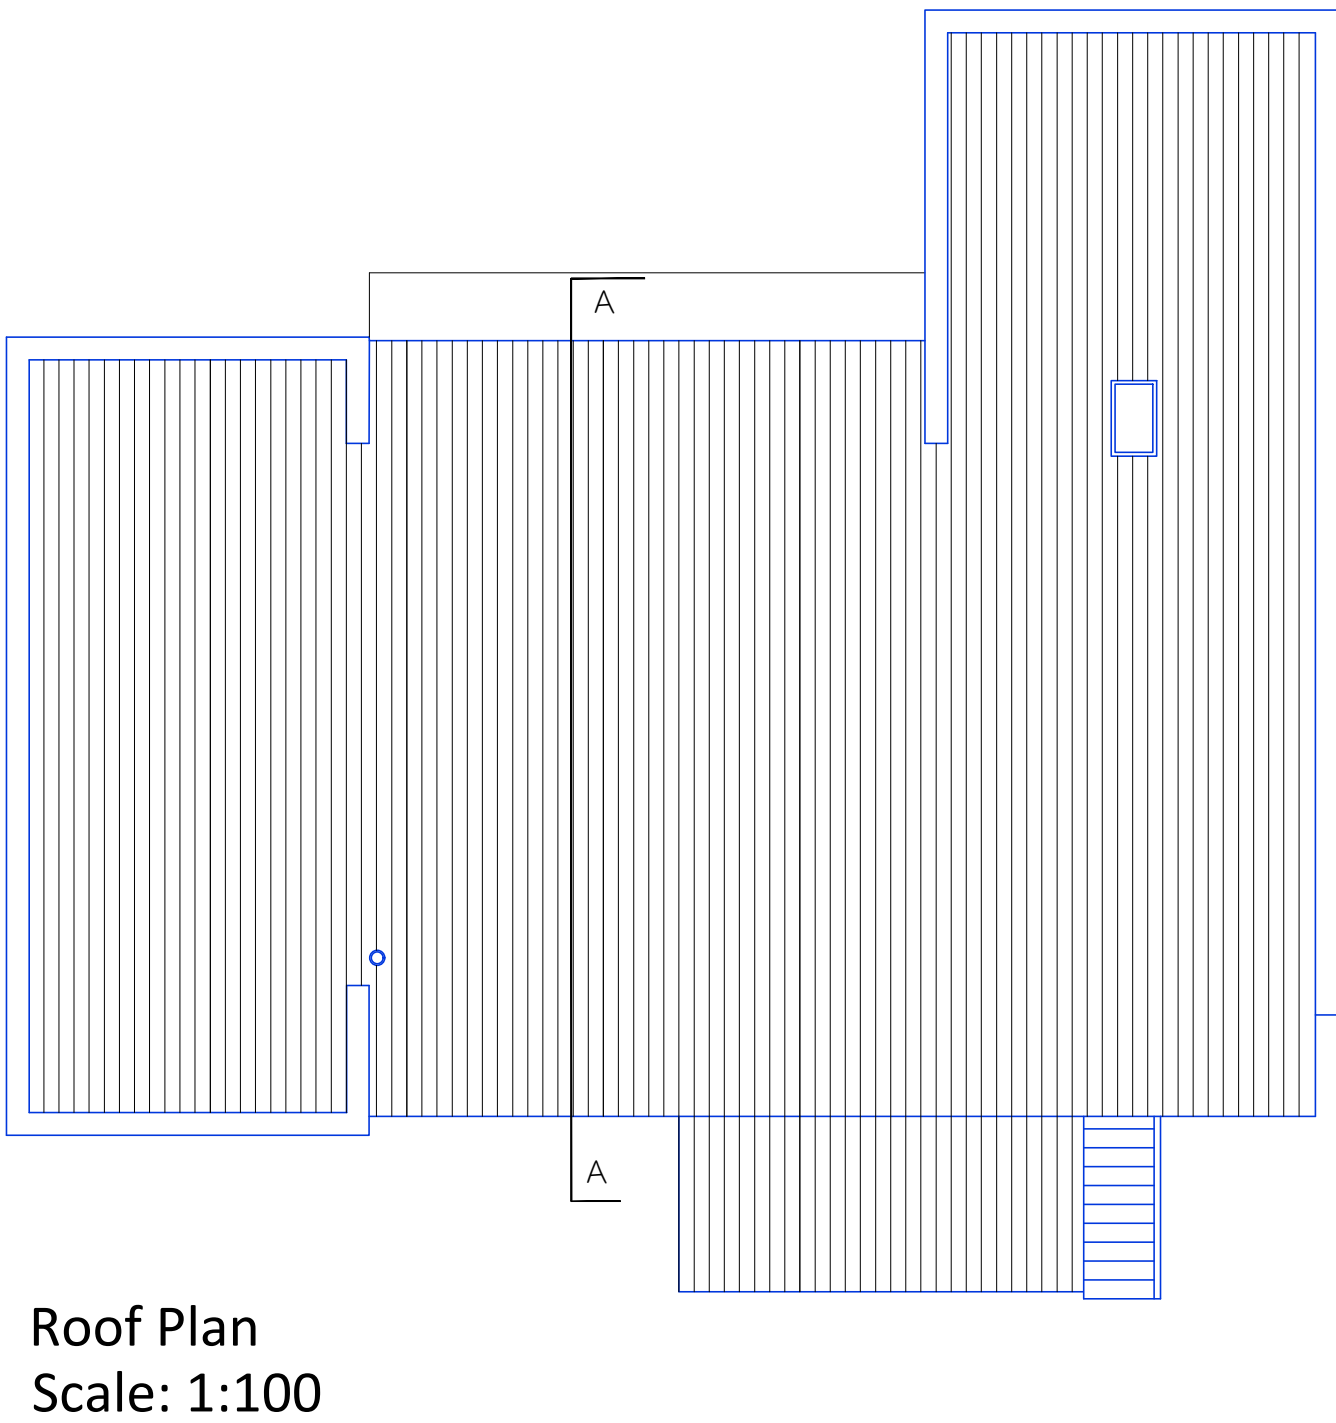
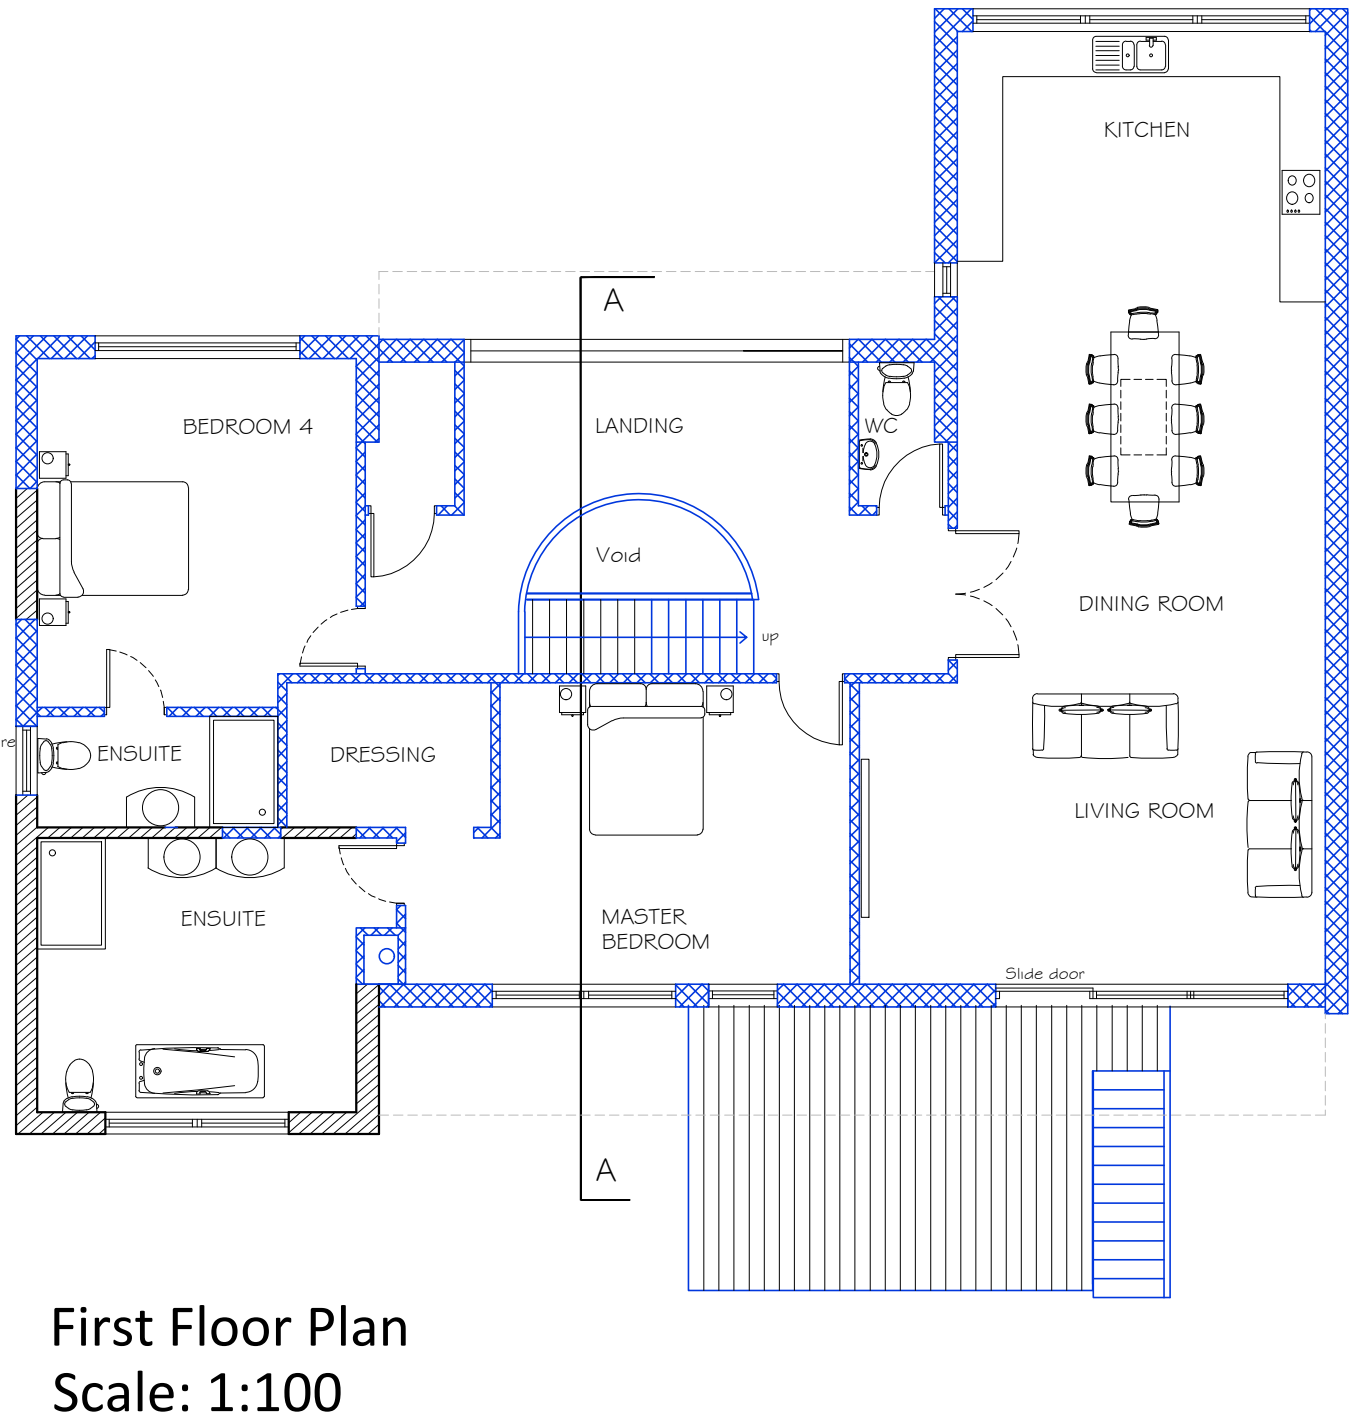
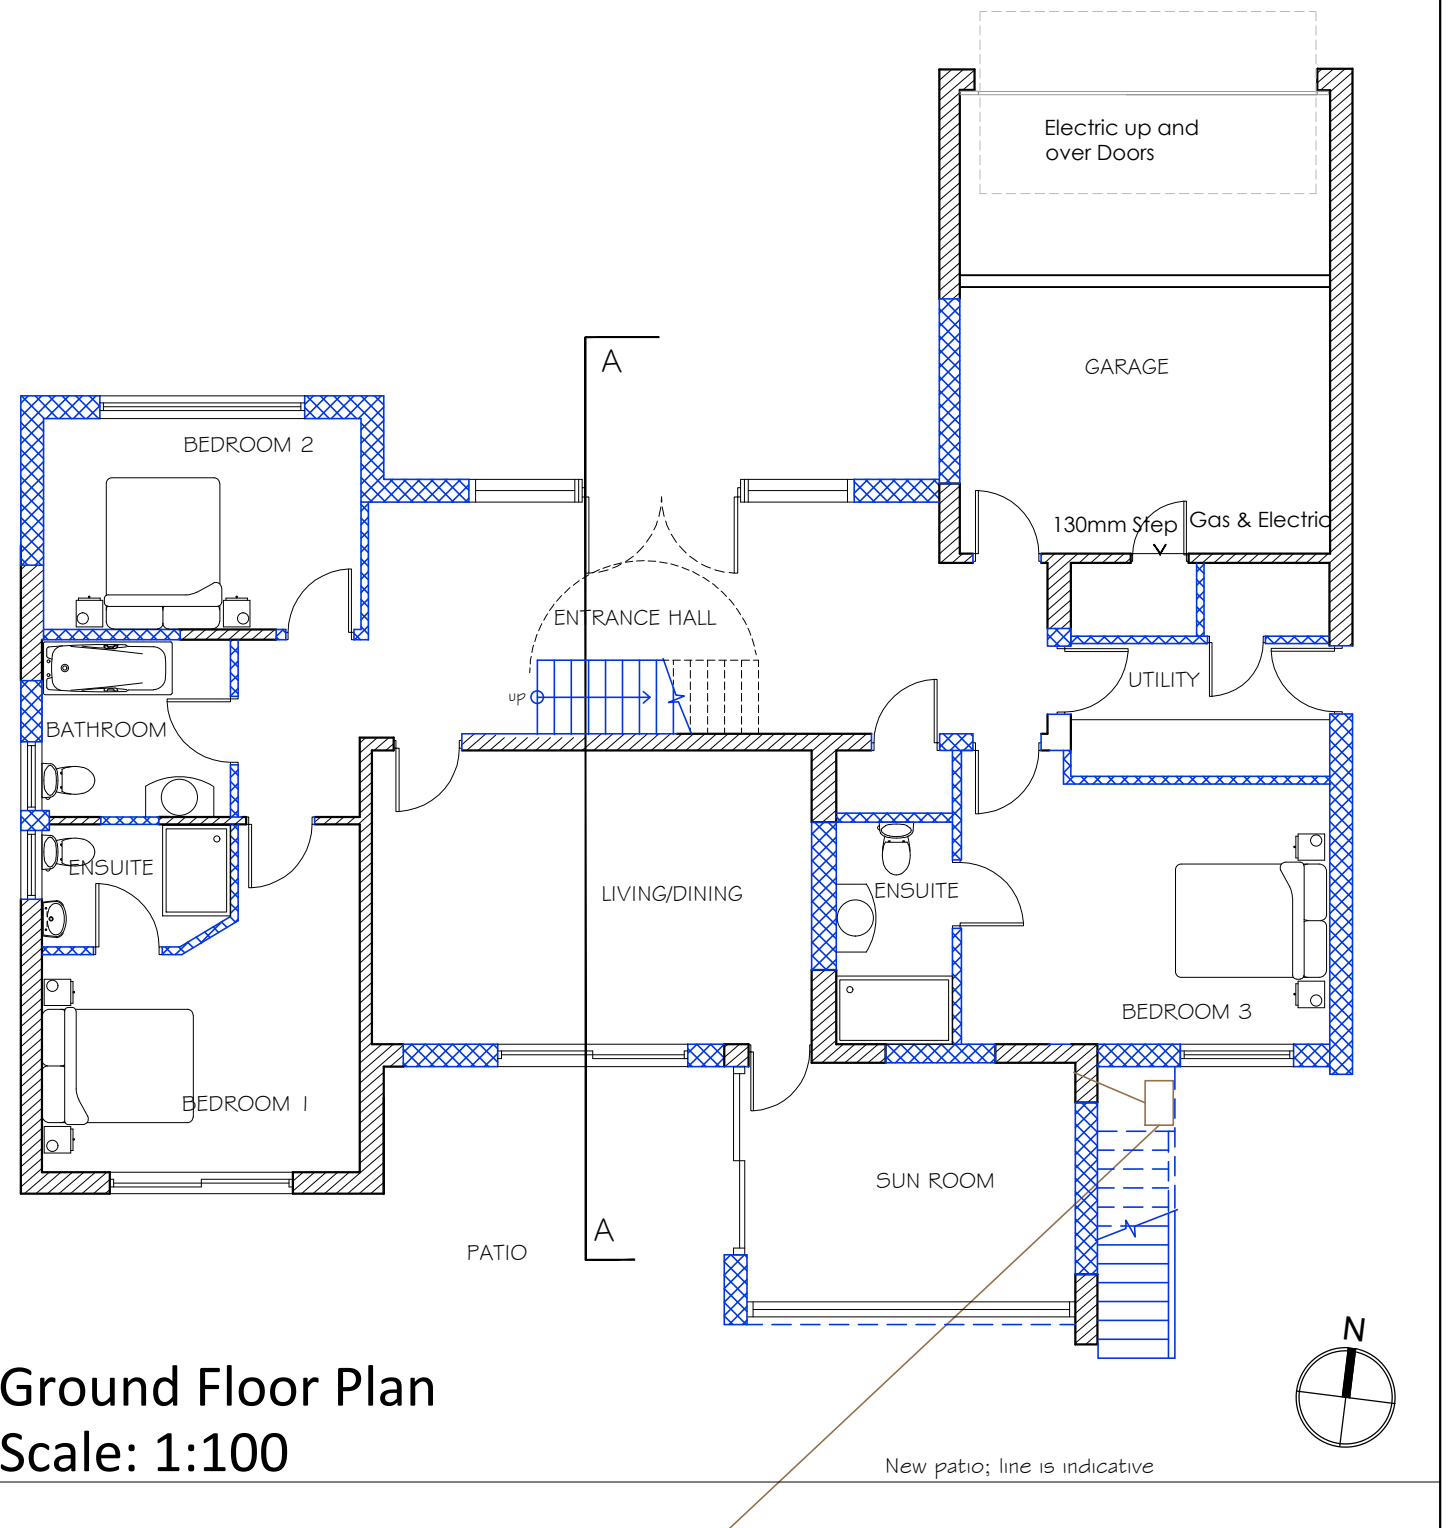


Little Cuttle, 19 Botany Close - Rustington (APPROVED PROPOSALS)



NOTES:
Dimensions to be checked on site before commencing work. Any discrepancies shall be reported to the architect immediately.
Do not scale from these drawings except for planning purposes.
Use figured dimensions only.
Where applicable this drawing is to be read in conjunction with other consultants' drawings.
All drawings to be read in conjunction with specification and all other drawings including structural engineer and mechanical and electrical drawings / specification

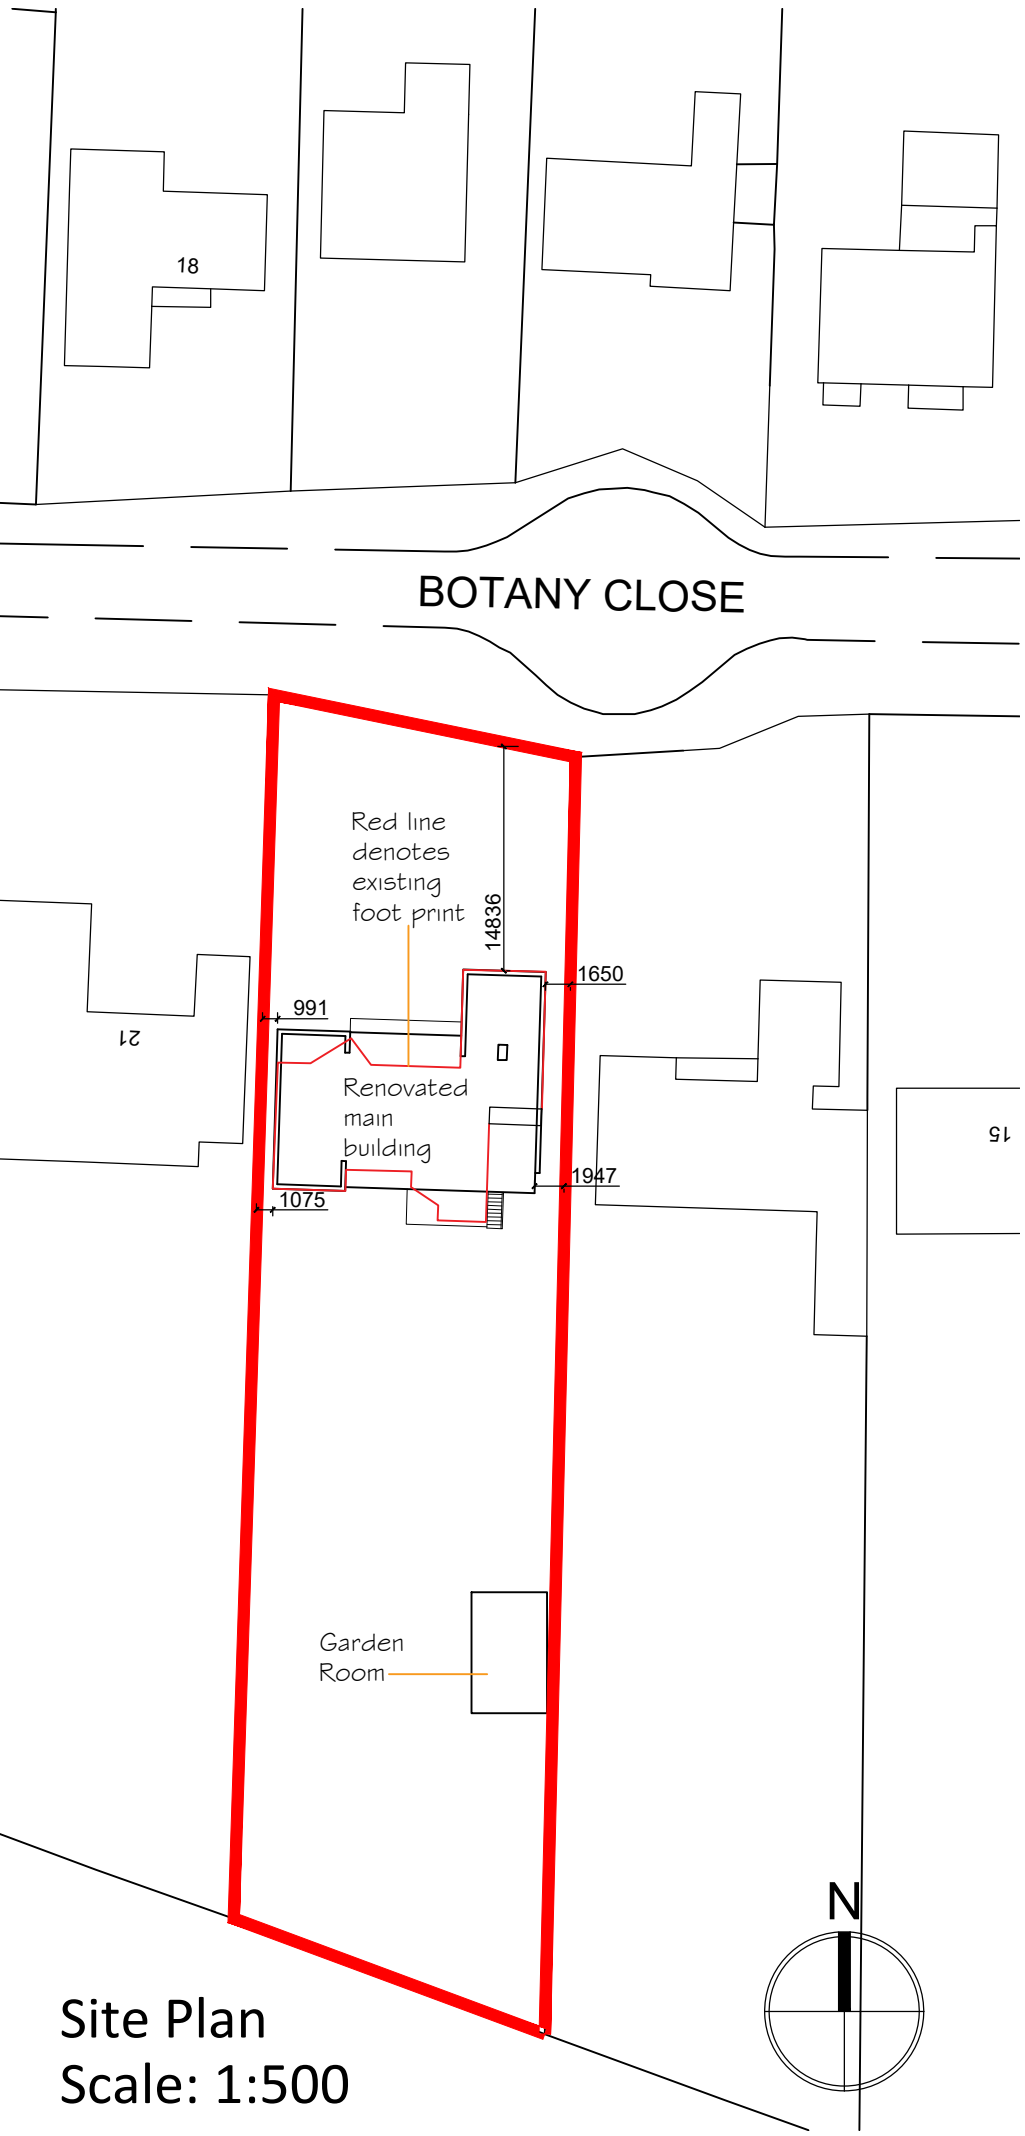

KEY			
Proposed			
Existing			
Removed			
Boundary			
Hidden below			
Element above			
Structure above			
Drainage			


Elevation Front/North
Scale: 1:100

Elevation Side/East
Scale: 1:100

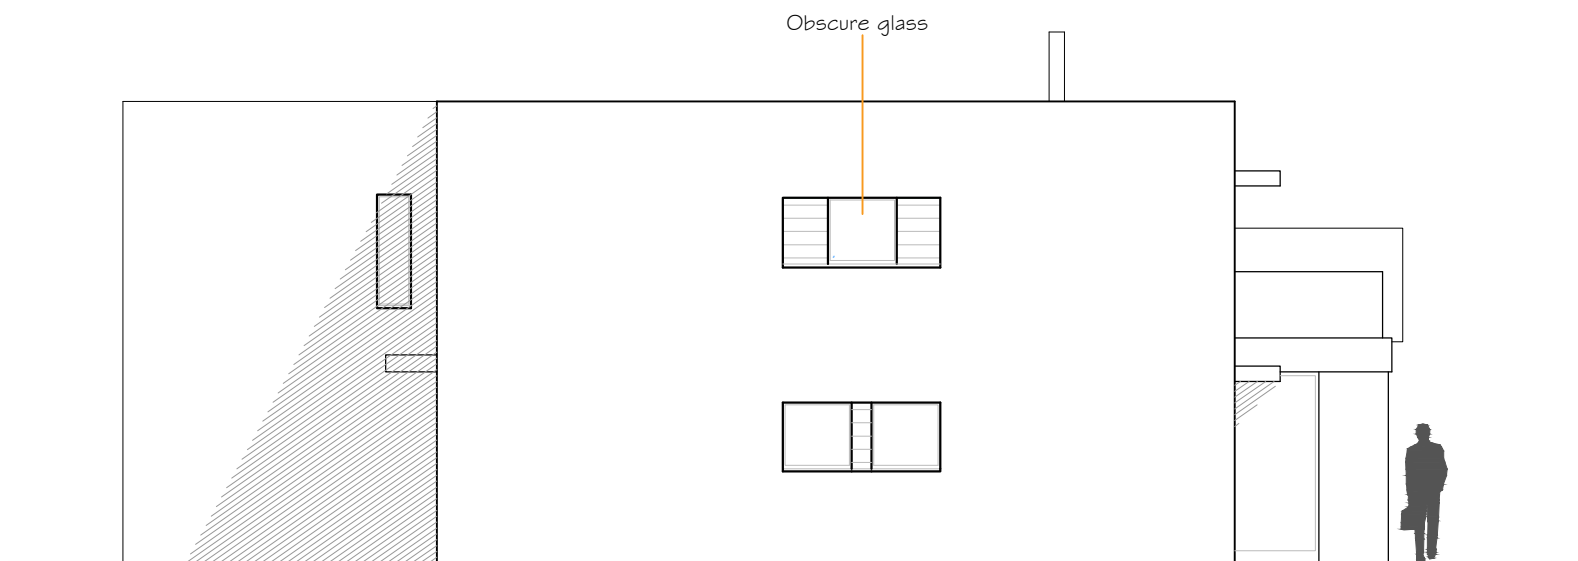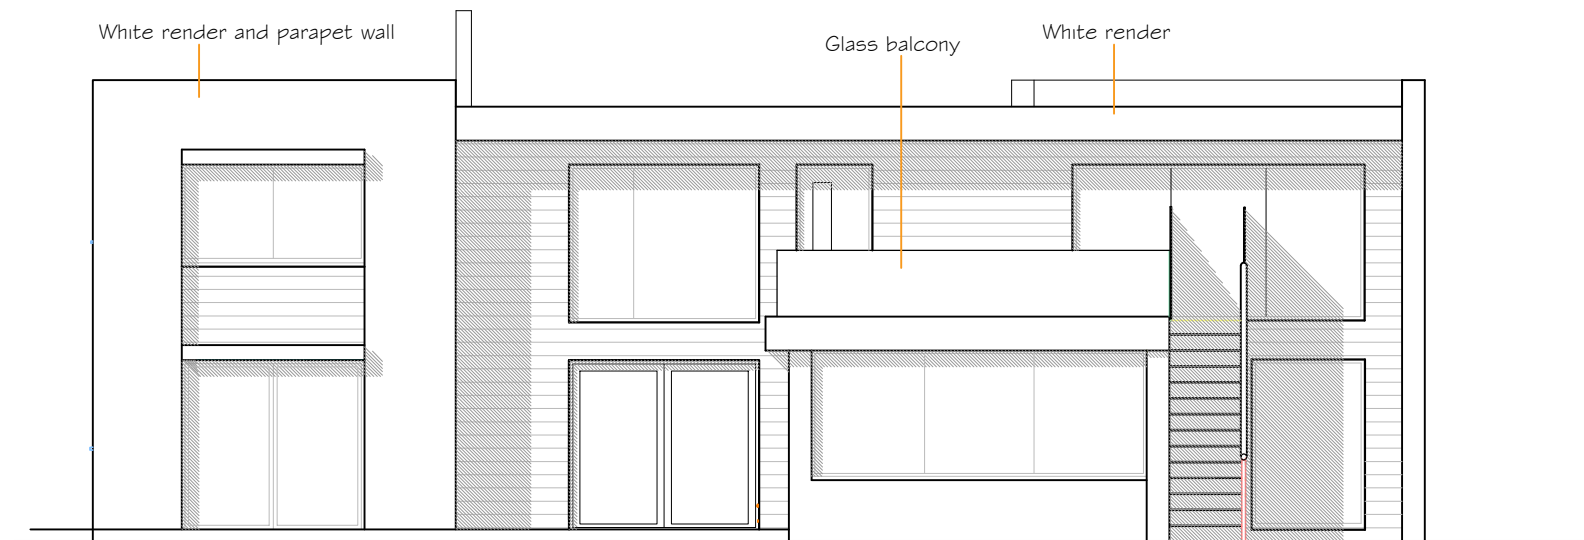

Elevation Rear/South
Scale: 1:100

Elevation Side/West
Scale: 1:100

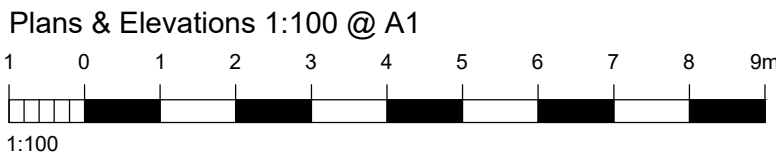

REV	DATE	AMENDMENT	DRAWN
1	December 2019	Approved	K.J.L.
2	December 2019	Approved	K.J.L.
hd
architects
Helyer Davies Architects Ltd
1 The Old Flour Mill,
Ensworth, PO10 7BT
01243 370 715
www.hdarchitects.co.uk mail@hdarchitects.co.uk

PROJECT
Little Cuttle
19 Botany Close
Rustington
West Sussex
BN16 2BU

DRAWING
APPROVED
Proposed Plans & Elevations
Block Plan
SCALE
1:100 at A1
1:500 at A1

DATE	December 2019	DRAWN	K.J.L.
DRAWING NUMBER	16164_003	REVISION	*