
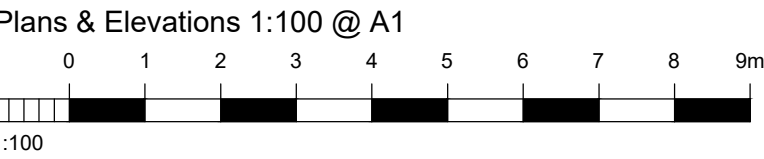
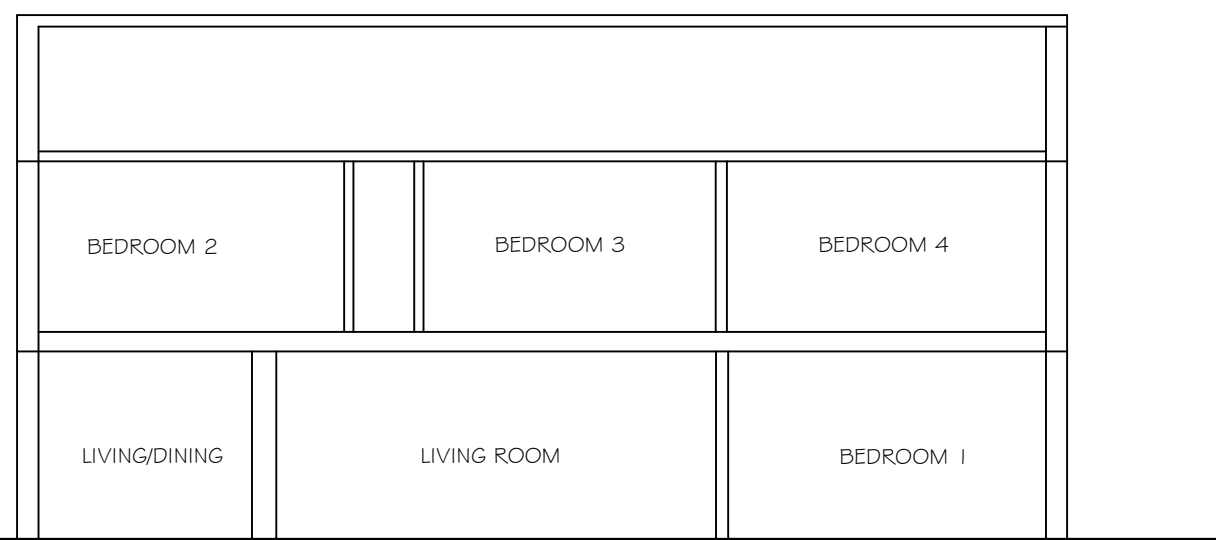
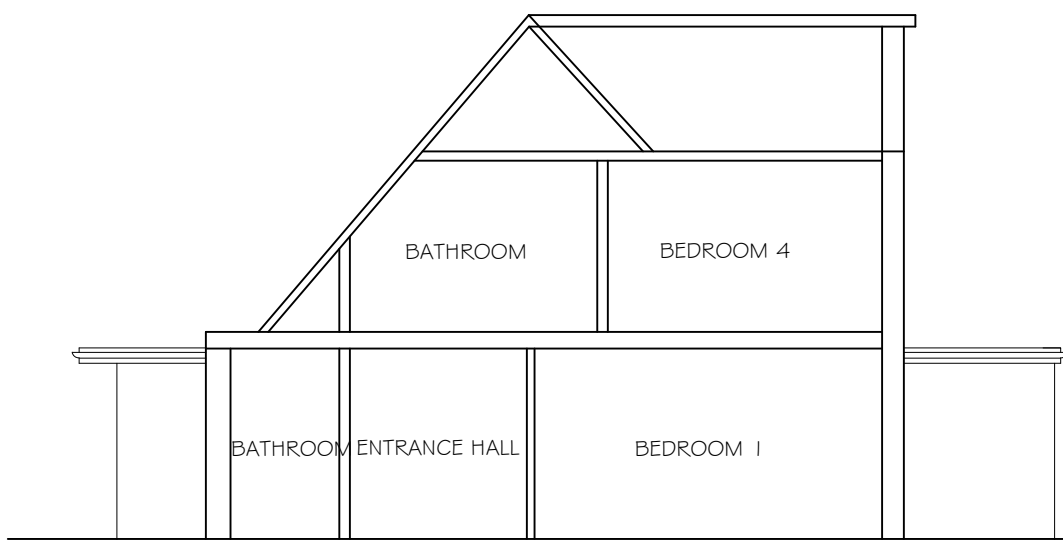
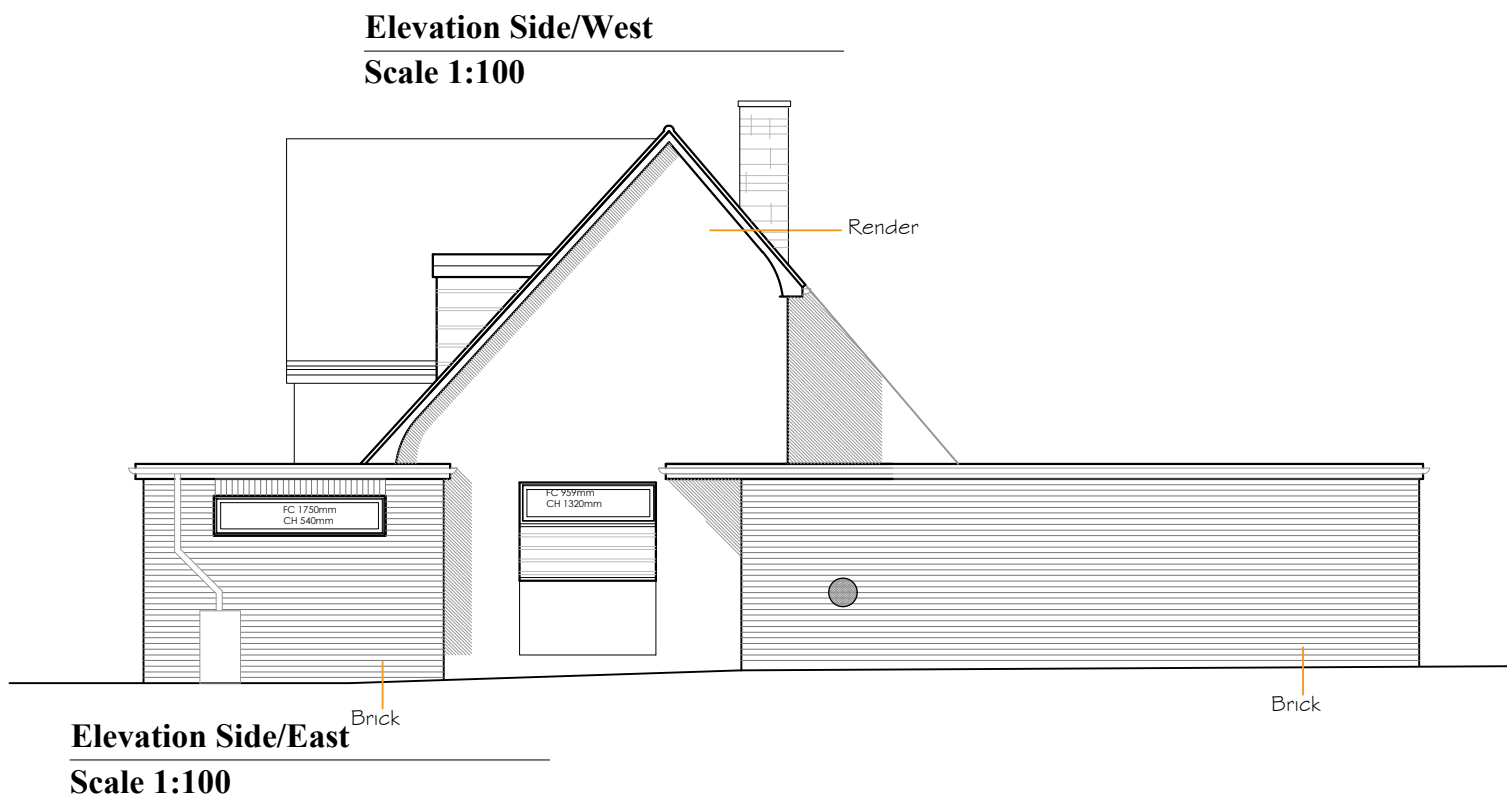
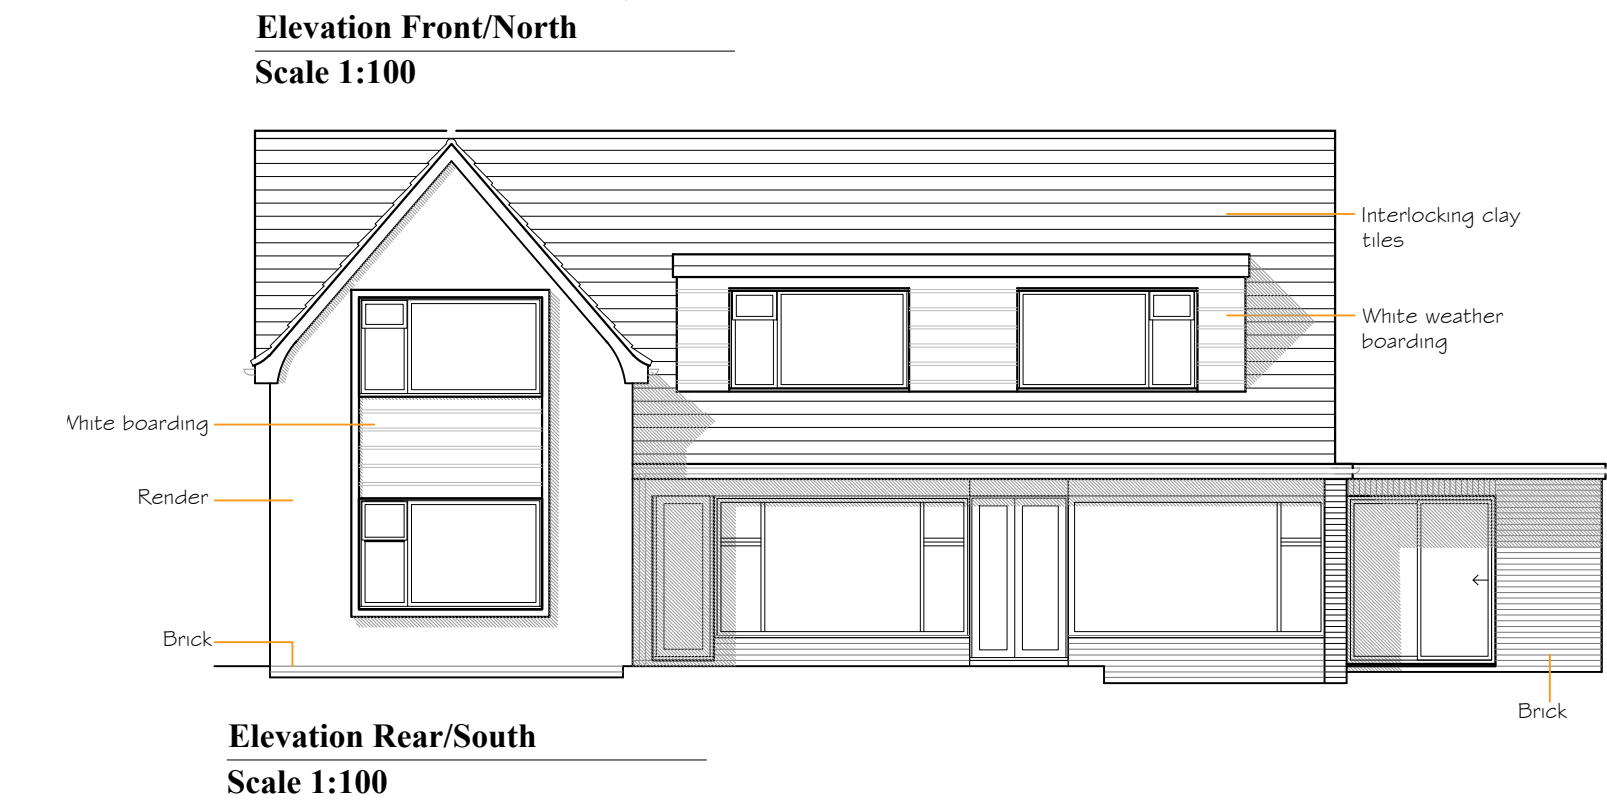
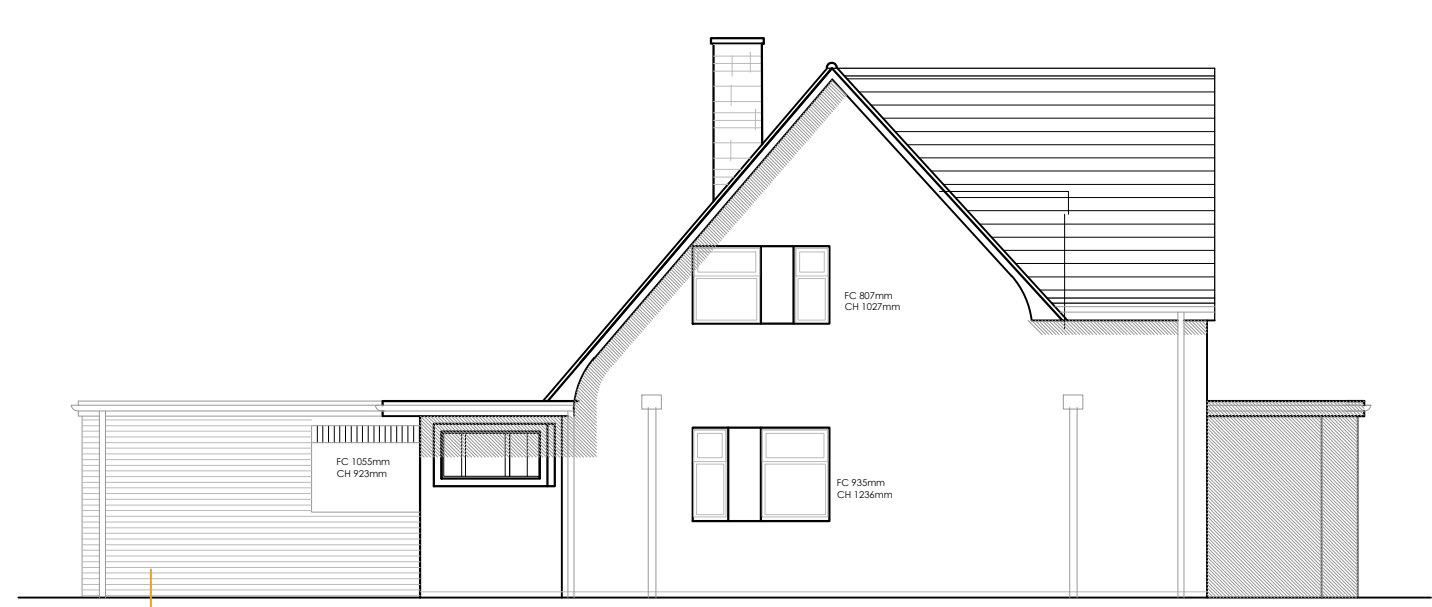
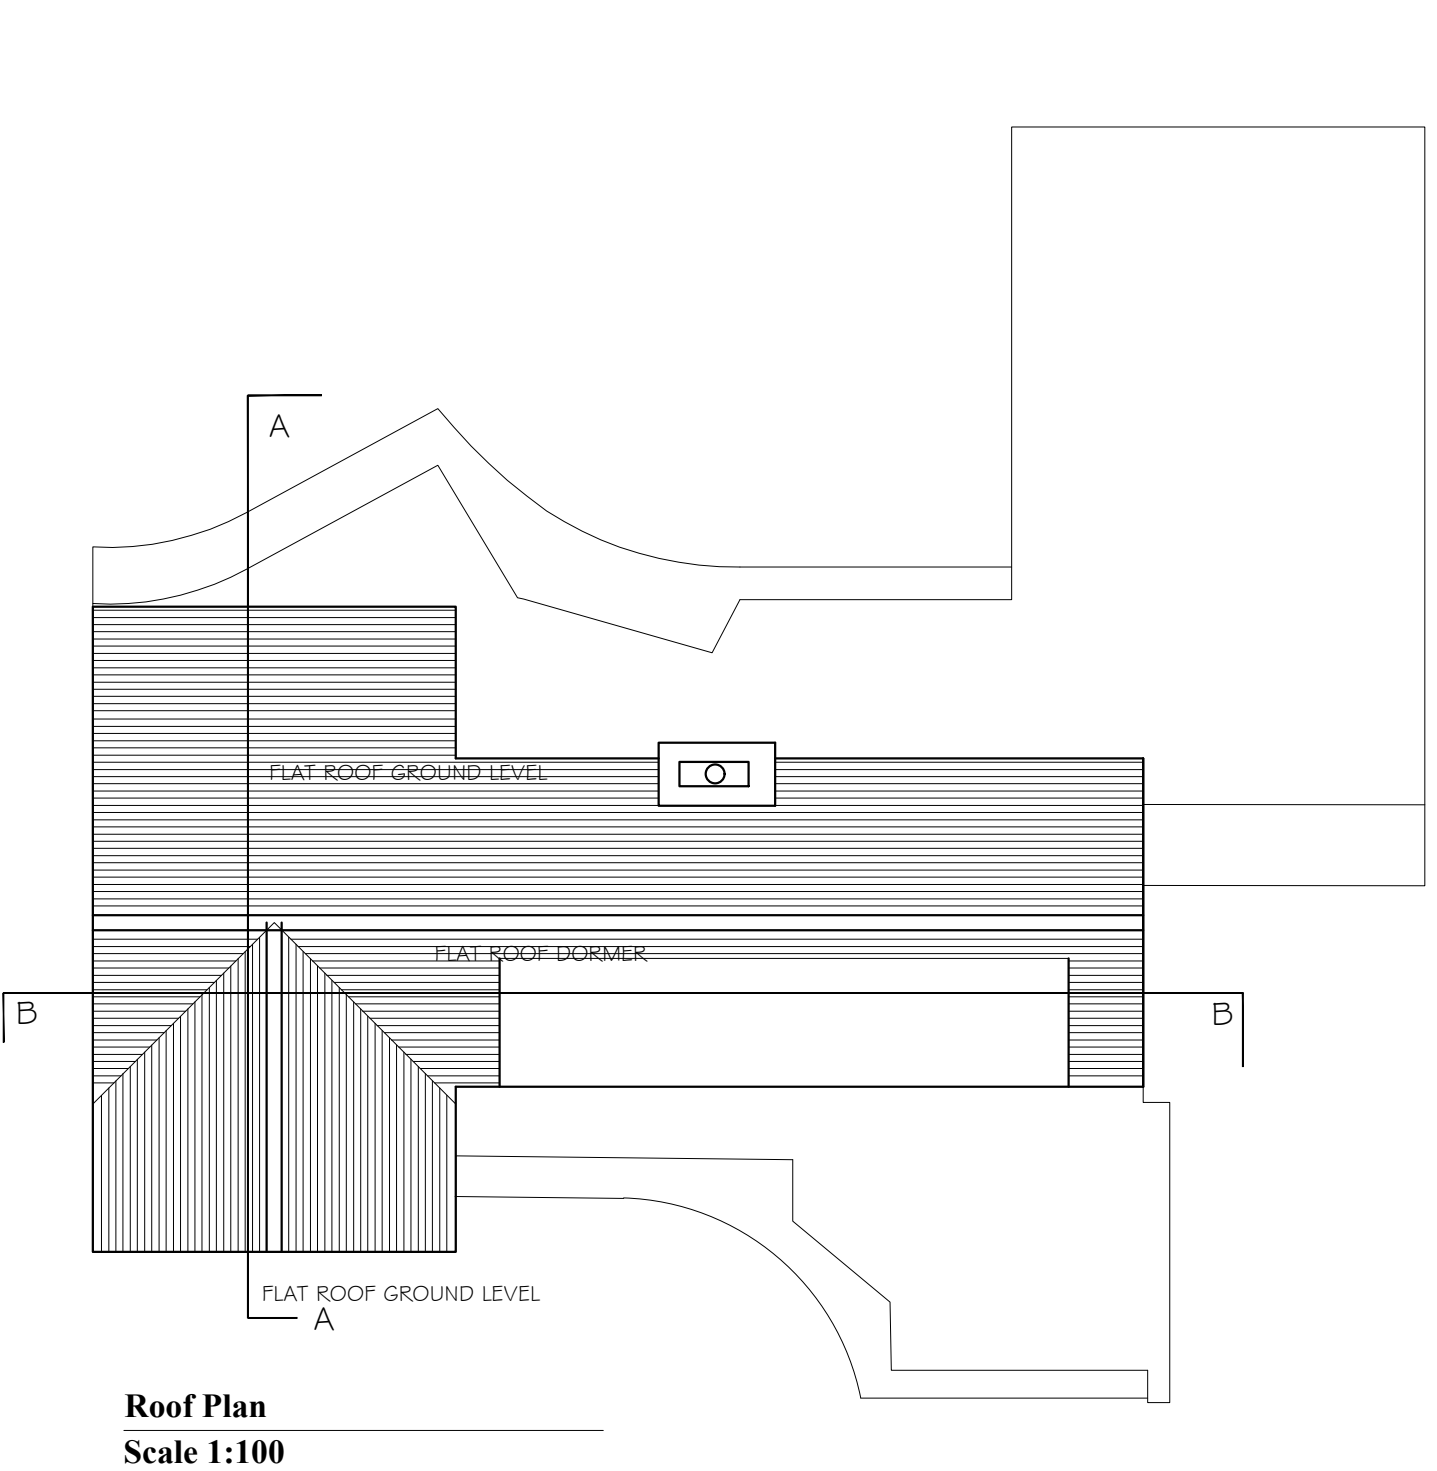
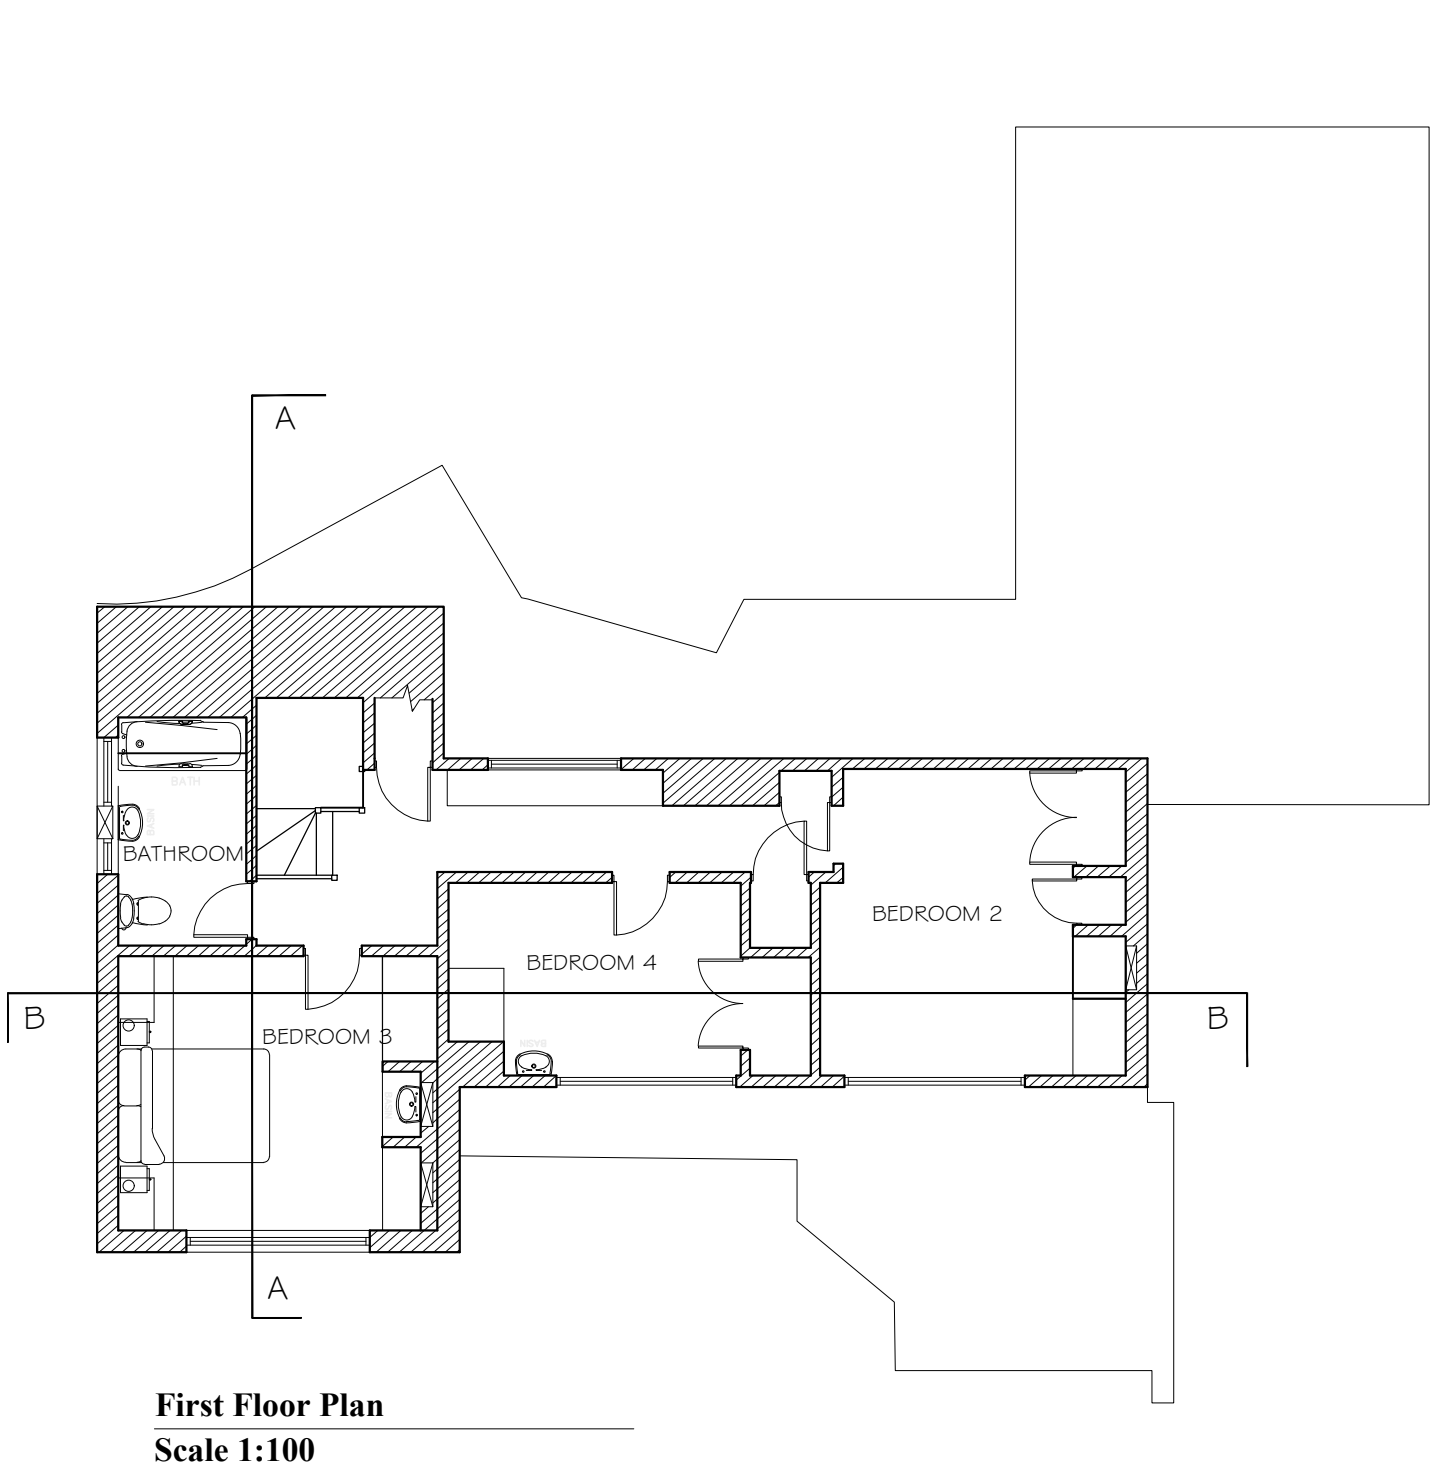
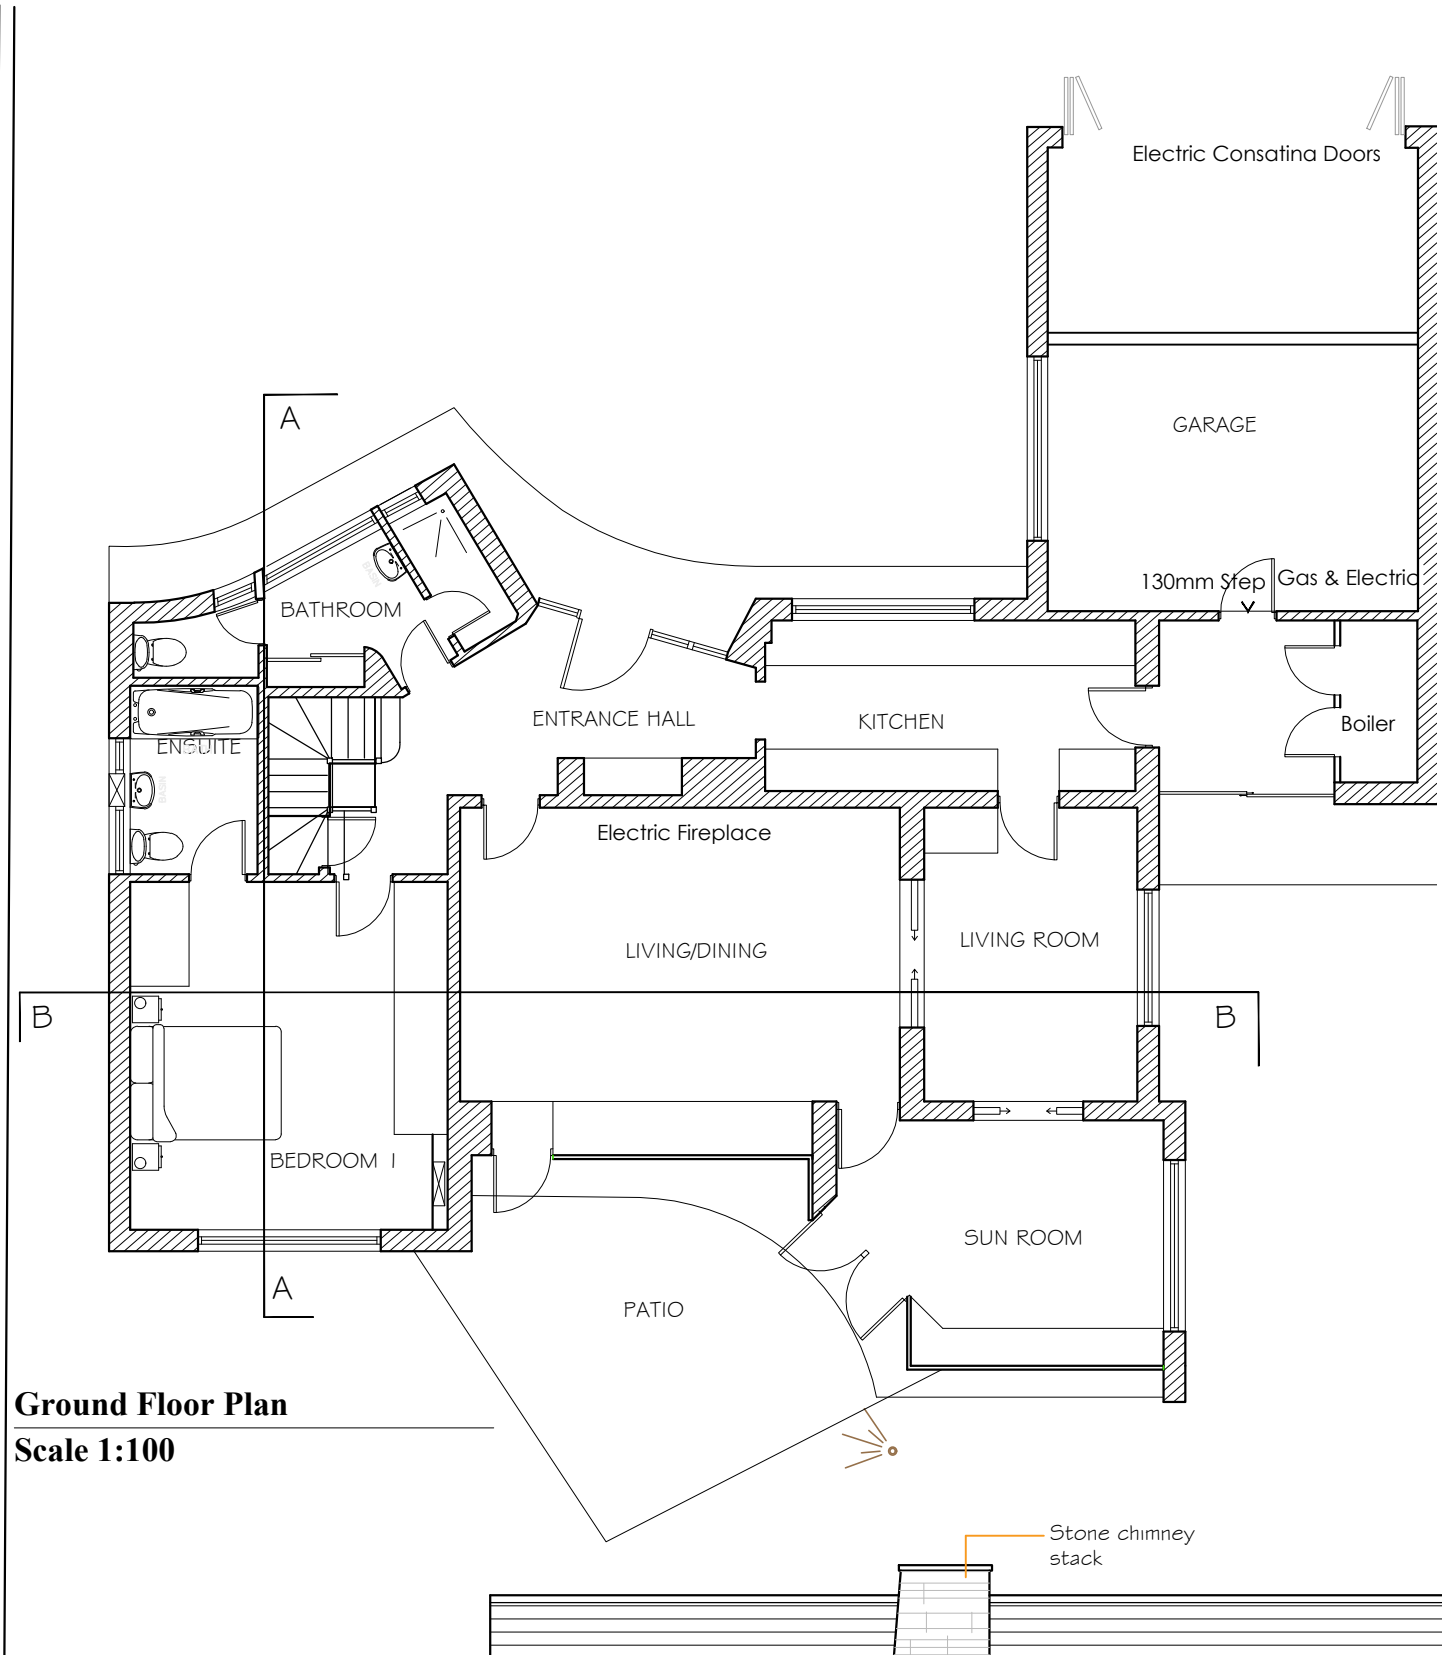
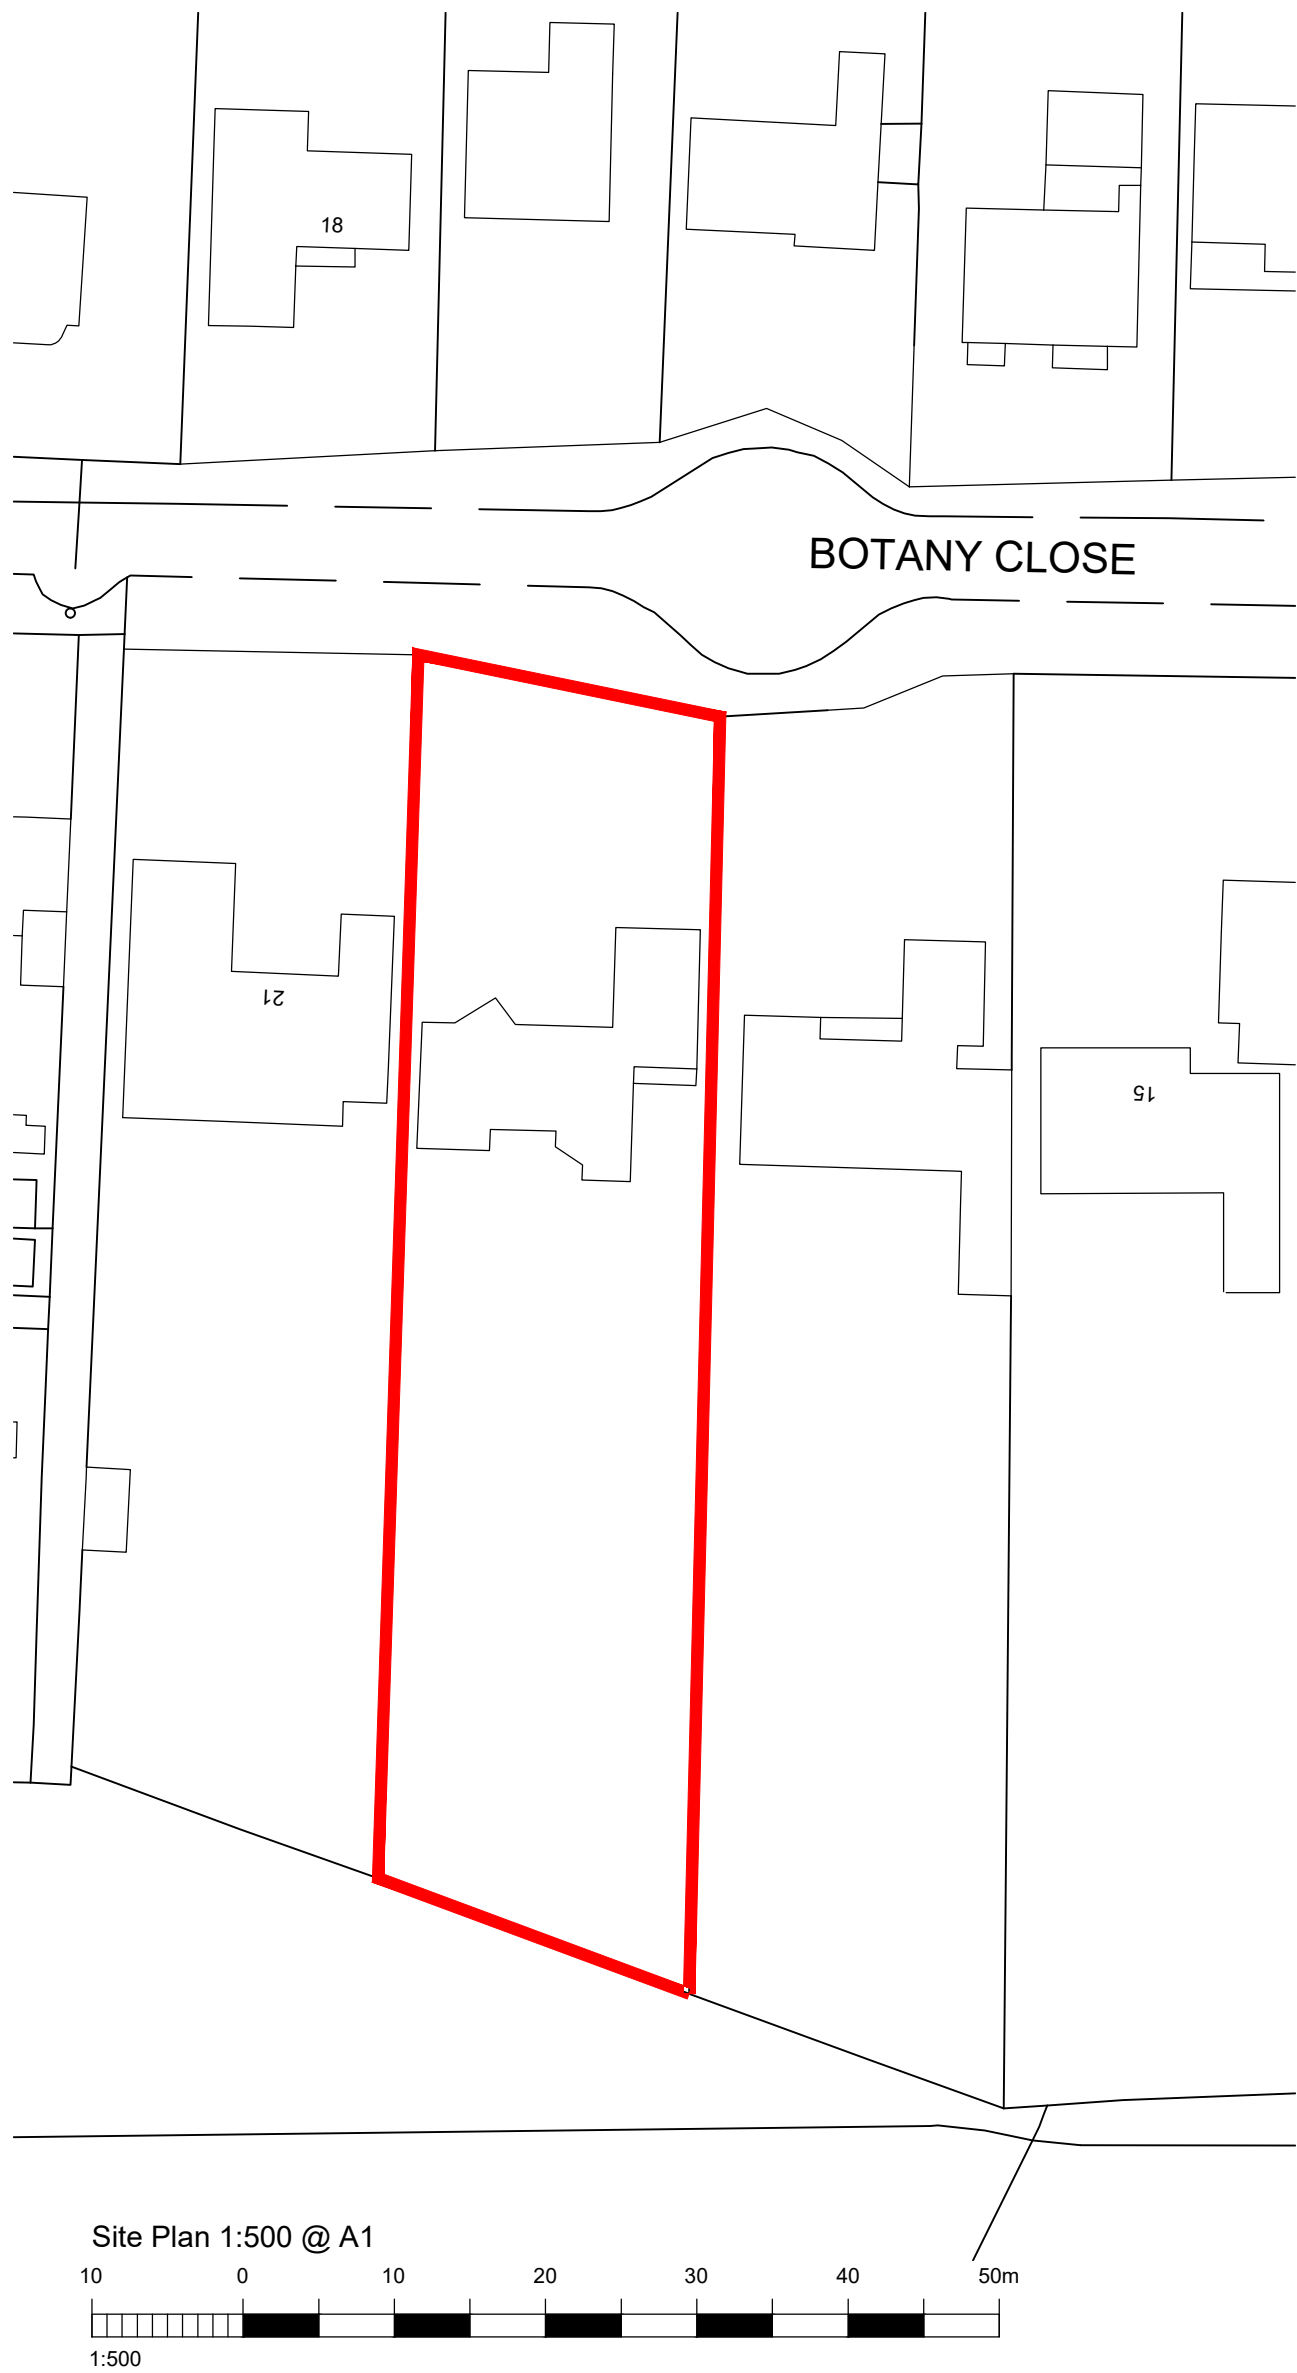


Little Cuttle, 19 Botany Close - Rustington

NOTES:
Dimensions to be checked on site before commencing work. Any discrepancies shall be reported to the architect immediately.
Do not scale from these drawings except for planning purposes.
Use figured dimensions only.
Where applicable this drawing is to be read in conjunction with other consultants' drawings.
All drawings to be read in conjunction with specification and all other drawings including structural engineer and mechanical and electrical drawings / specification

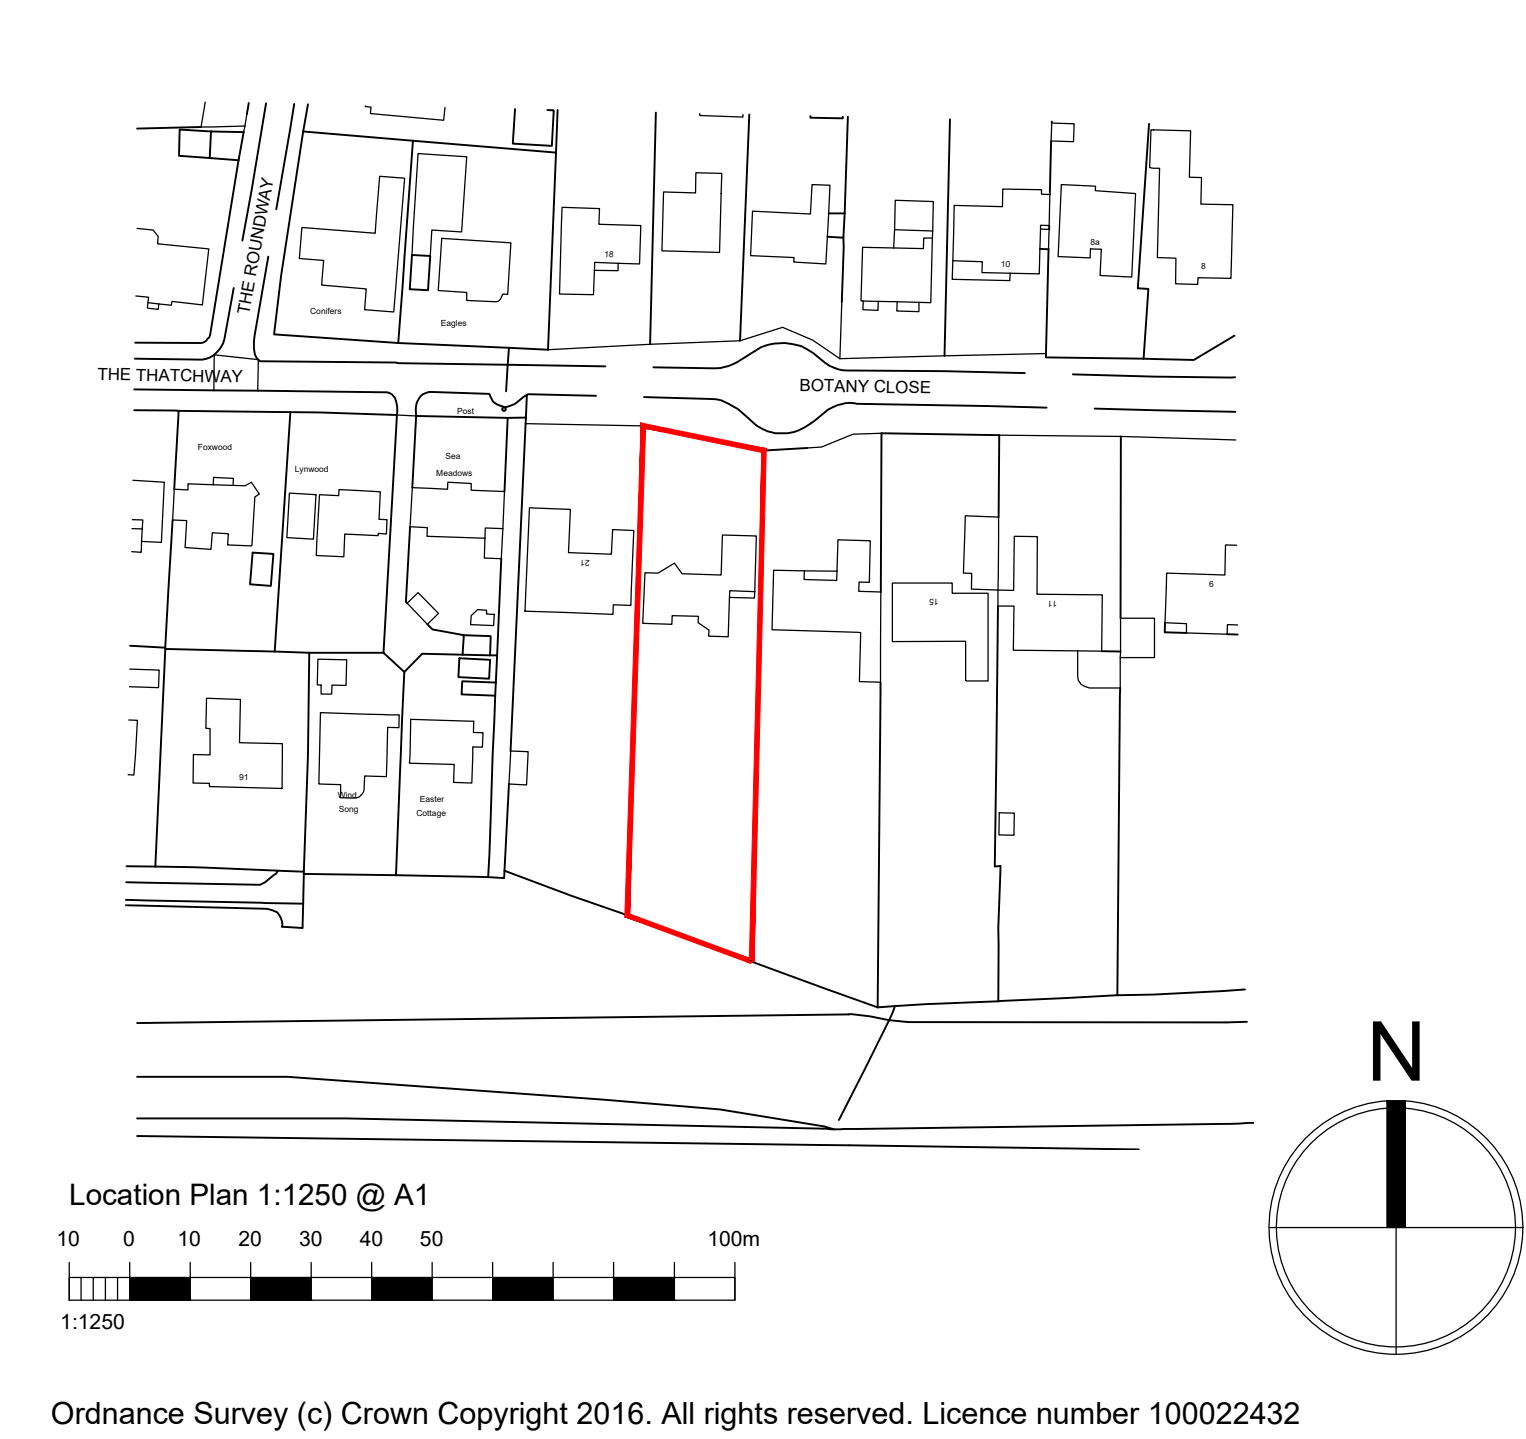

REV	DATE	AMENDMENT	DRAWN

hd
architects

Helver Davies Architects Ltd
1 The Old Flour Mill,
Emsworth, PO10 7BT
01243 370 715

www.hdarchitects.co.uk mail@hdarchitects.co.uk

PROJECT
Little Cuttle
19 Botany Close
Rustington
West Sussex
BN16 2BJ

DRAWING Existing Plan Existing Elevations Block Plan Location Plan	SCALE 1:100 @ A1 1:100 @ A1 1:500 @ A1 1:1250 @ A1
---	---

DATE February 2017	DRAWN KJL
DRAWING NUMBER 16164_01	REVISION *