


① REF 5 PEDESTRIAN & VEHICLE ACCESS
SITE IDENTIFICATION FROM ORDINANCE SURVEY

72 Worthing Road

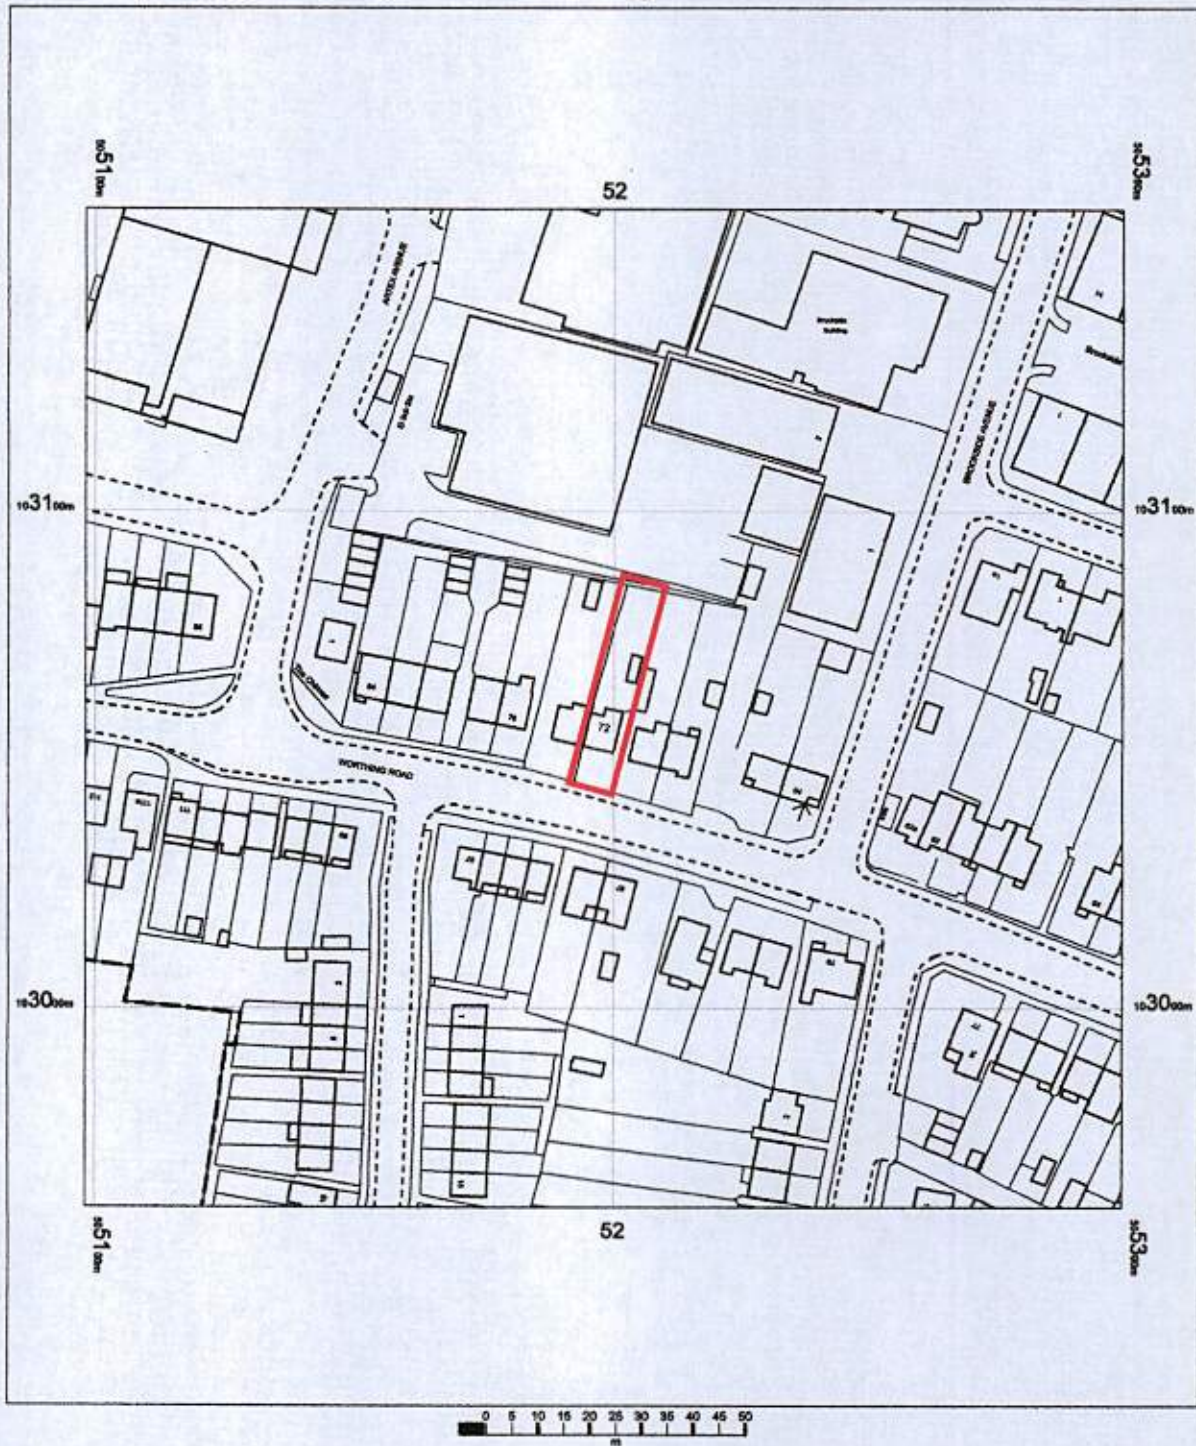

OS MasterMap 1250/2500/10000 scale
31 July 2015, ID: BLJT-00451648
www.planningapplicationmaps.co.uk
1:1250 scale print at A4, Centre: 505198 E, 103080 N
© Crown Copyright Ordnance Survey. Licence no.
100051661

