



Proposed Crossover at 72 Worthing Road

Visibility Splay

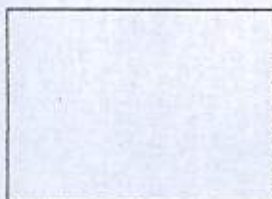

OS MasterMap 1250/2500/10000 scale
31 July 2015, ID: BLJT-00451647
www.planningapplicationmaps.co.uk
1:500 scale print at A4, Centre: 505198 E, 103060 N
©Crown Copyright Ordnance Survey. Licence no.
100051661

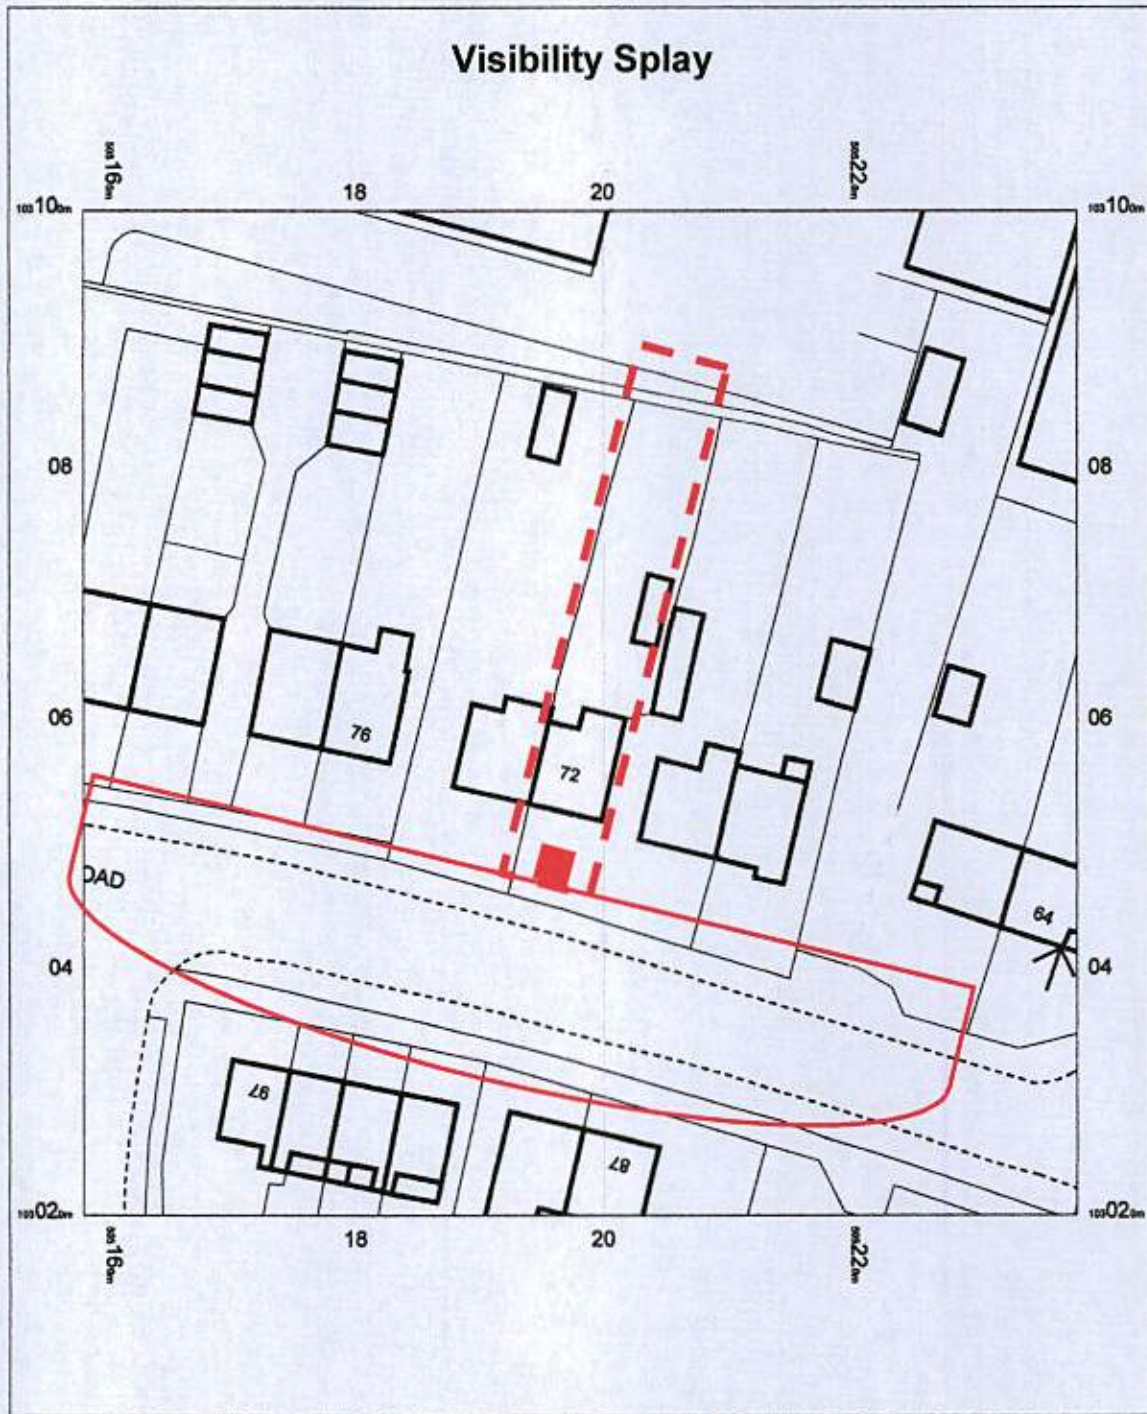