


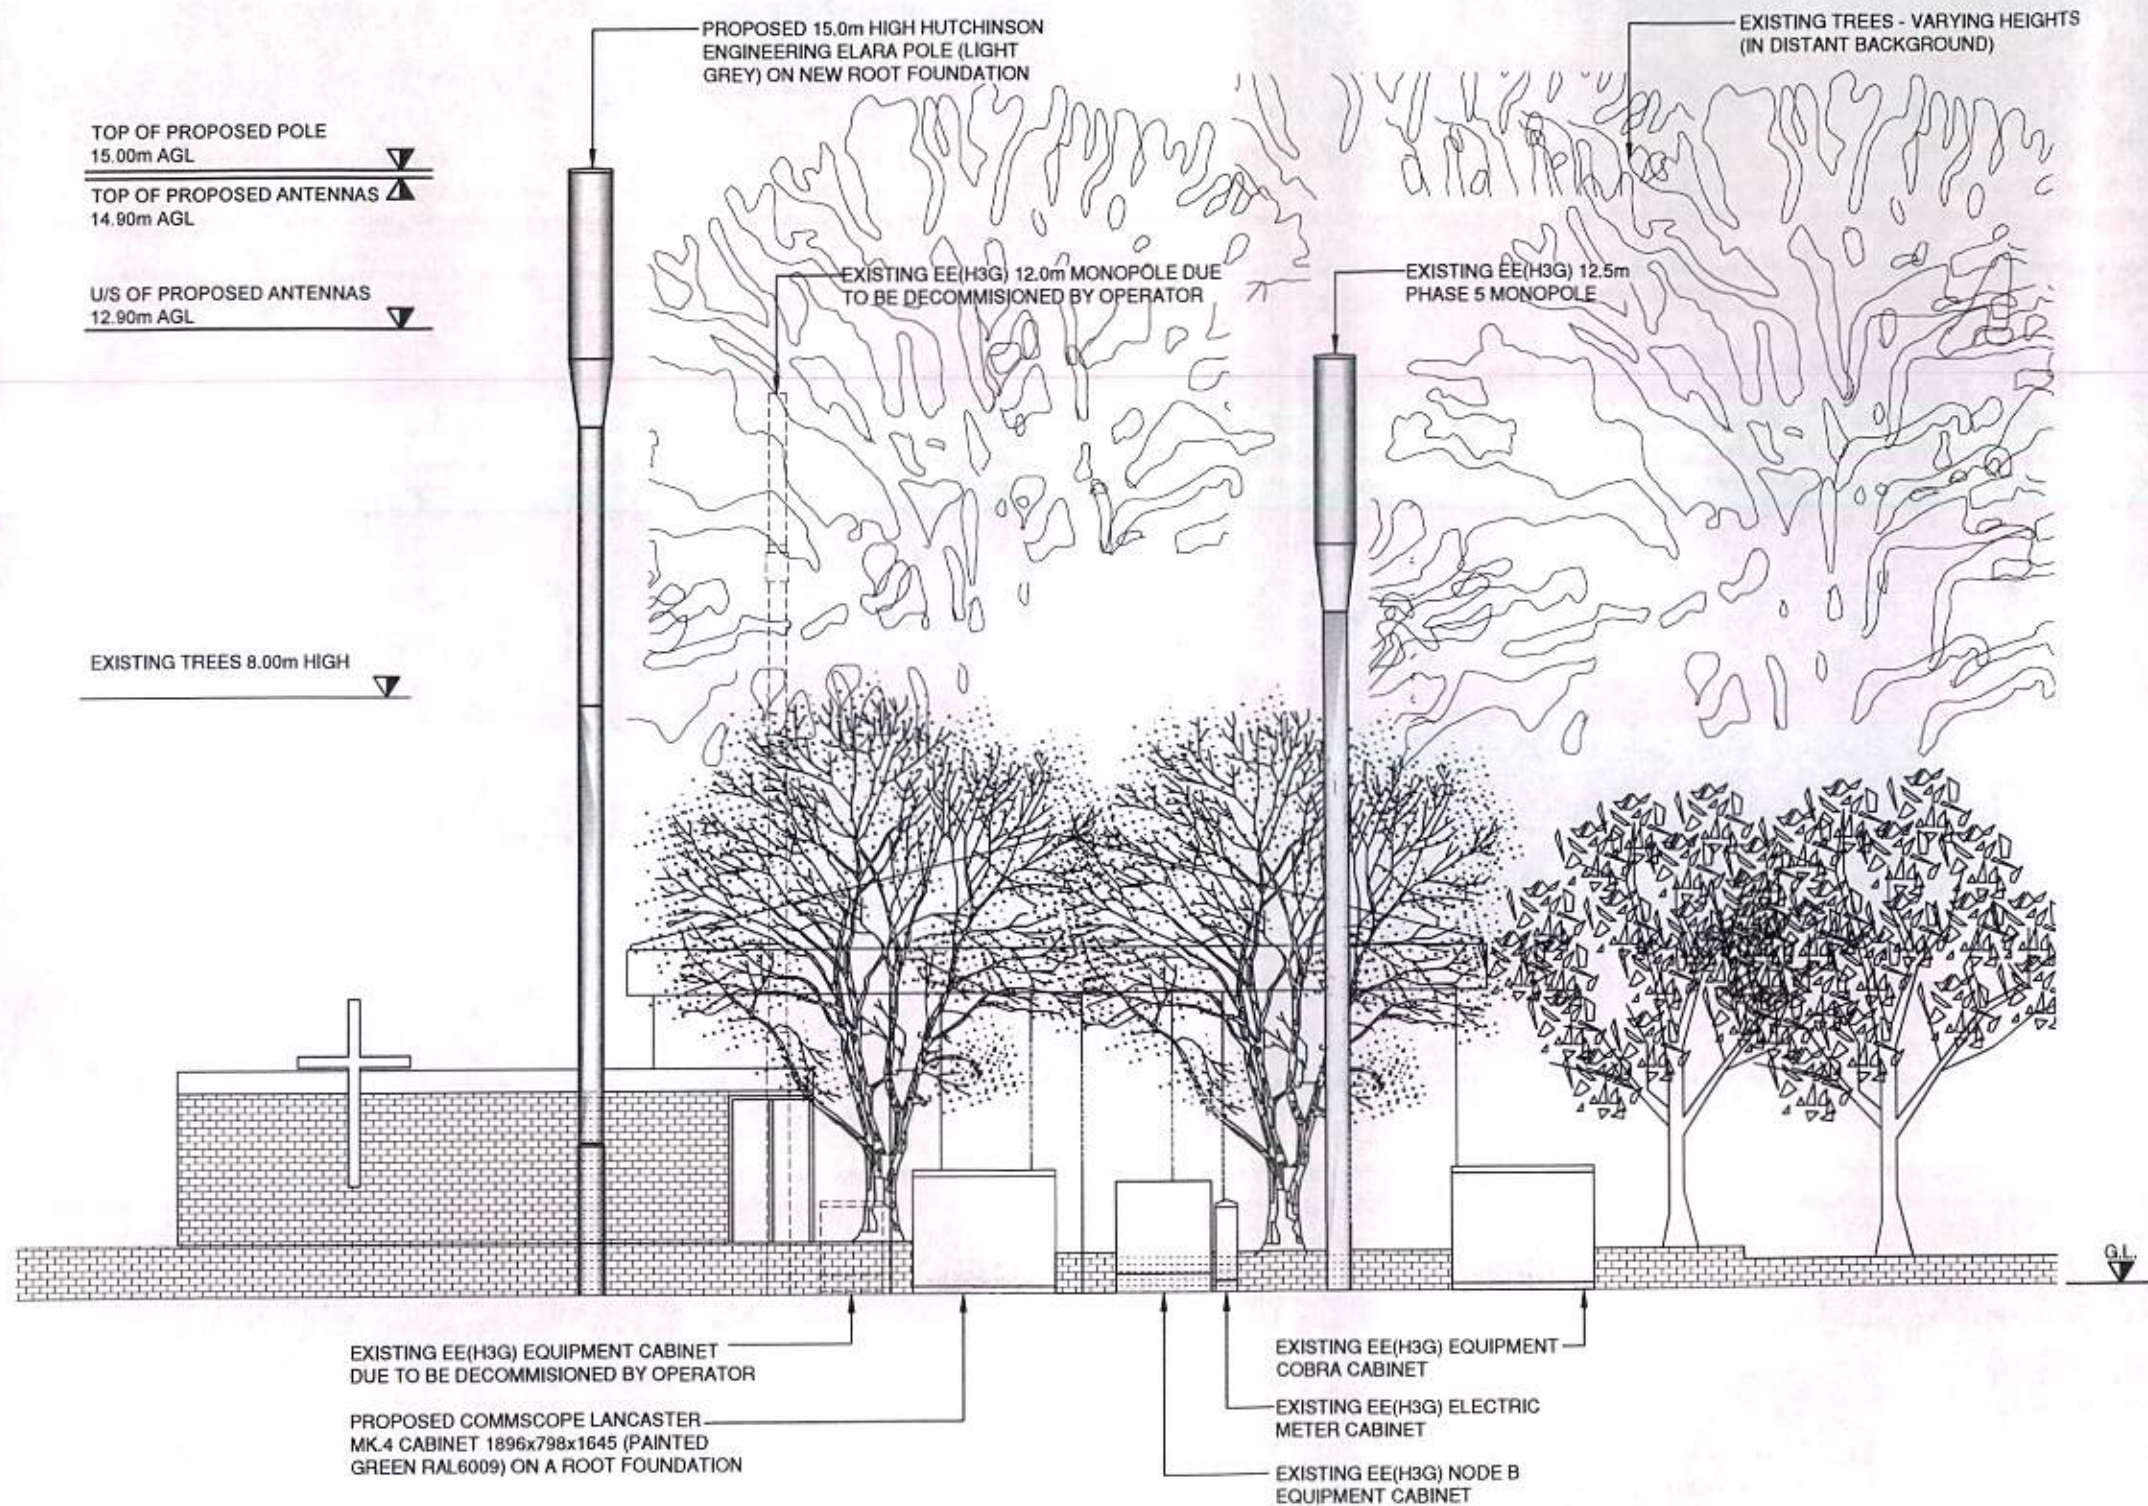

PROPOSED ELEVATION
(1:100)



The drawings comply with TEF & Vodafone Non-Standard ICNIRP guidelines.
Designed in accordance with CTIL document: SDN0008 & SDN0009

Notes:
1. ALL DIMENSIONS ARE IN MM UNLESS NOTED OTHERWISE

N.G.R. E: 505214 N: 102231

REV	MODIFICATION	BY	CH	DATE
B	Dimension added, table amended	SdP	SB	18.07.17
A	Issued for Approval	SdP	SB	06.07.17

NOKIA

waldon:

O₂
CTIL

Cell Name		Opt
SW ON CLAIGMAR ROAD		A
Cell ID No		
CTIL	Host	Sharer
(CTIL)237347	(TEF) 81858	(VF) NA

Site Address / Contact Details
CLAIGMAR ROAD RUSTINGTON LITTLEHAMPTON WEST SUSSEX BN16 3NL

Drawing Title: PROPOSED SITE ELEVATION

Purpose of issue: PLANNING

Drawing Number: 300

Scale: As Shown	Drawn: SdP	Date: 06.07.17	Issue: B
Checked: SB	Date: 06.07.17	Approved: NR	Date: 06.07.17

