


SITE LOCATION

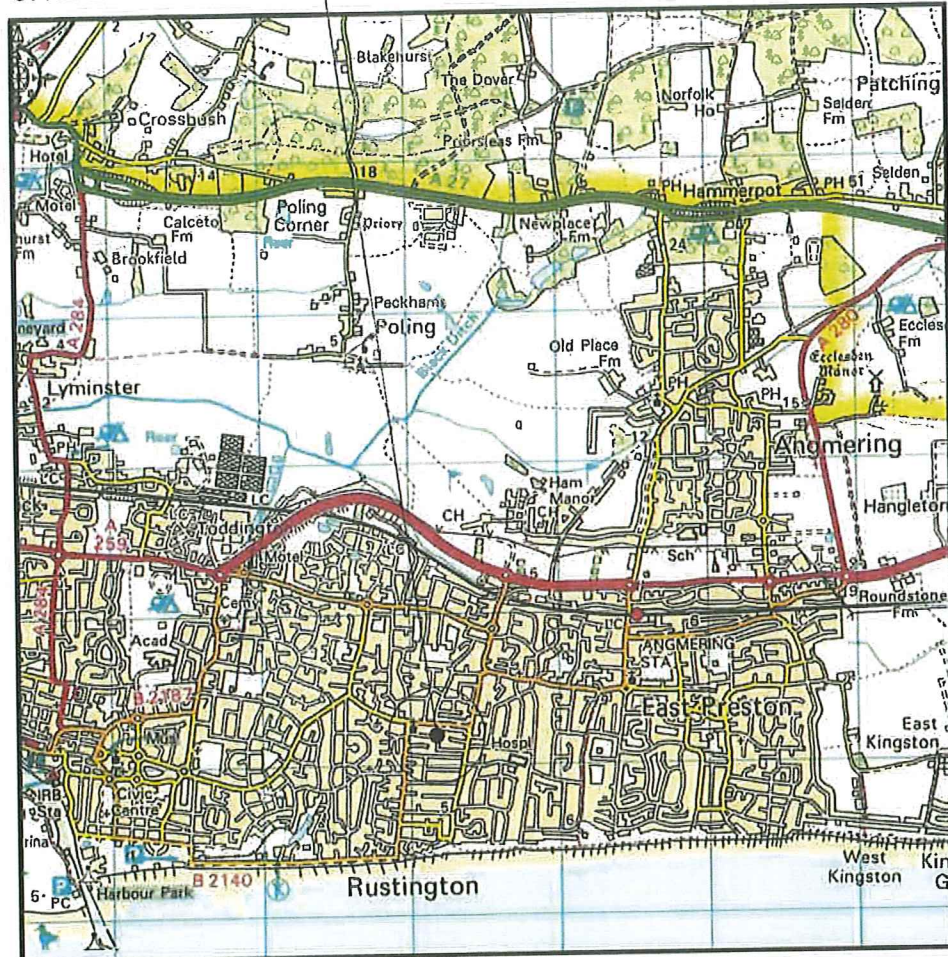


0 500 1000 1500 2000 2500m
1:50000

SITE LOCATION (Scale 1:50000)


Ordnance Survey map extract
based upon Landranger map series
with the permission of the controller of
Her Majesty's Stationery Office
Waldon Telecom licence no. 100035120
Crown copyright.



SITE PHOTOGRAPH

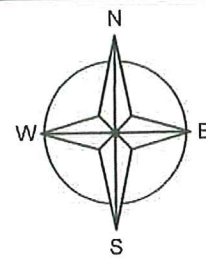

SITE LOCATION

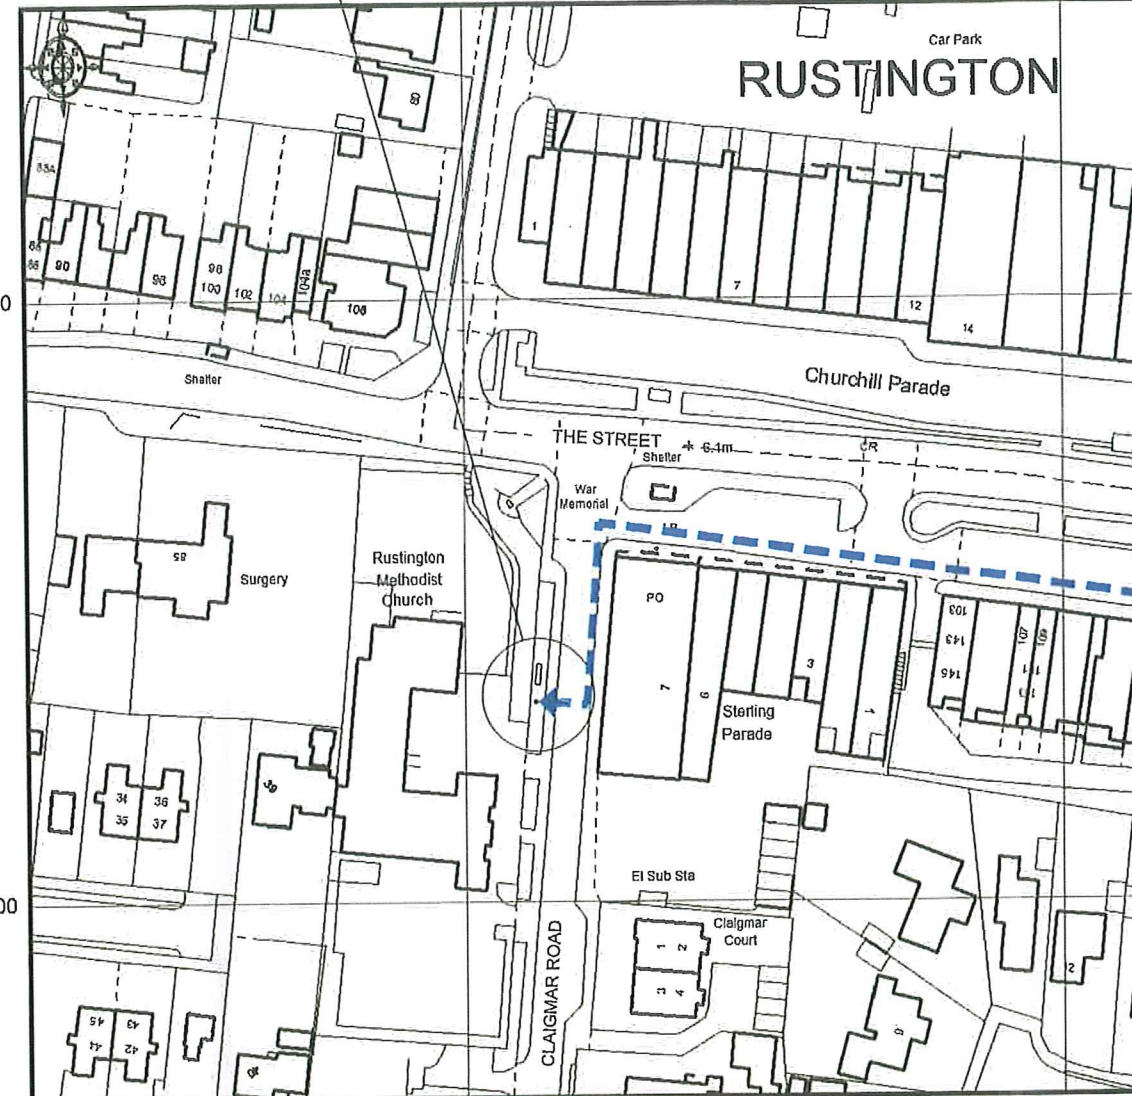

0 12.5 25 37.5 50 62.5m
1:1250

DETAILED SITE LOCATION (Scale 1:1250)

Based upon Ordnance Survey map extract
with the permission of the Controller of
Her Majesty's Stationery Office.
Crown copyright.
Waldon Telecom licence no. 100035120

← = Access Route
← = Directions to Site

Notes:

1. ALL DIMENSIONS ARE IN MM UNLESS NOTED OTHERWISE

N.G.R. E: 505214 N: 102231

DIRECTIONS TO SITE

HEAD WEST ON A27. USE LEFT LANE TO TAKE THE
A280 SLIP ROAD TO A259/A24/LITTLEHAMPTON/
HORSHAM. AT THE ROUNDABOUT, TAKE THE 2ND
EXIT ONTO WATER LN/A280. AT THE ROUNDABOUT,
TAKE THE 4TH EXIT ONTO ROUNDSTONE BY-PASS
RD/A259. AT THE ROUNDABOUT, TAKE THE 2ND EXIT
ONTO ROUNDSTONE BY-PASS RD/A259. AT THE
ROUNDABOUT, TAKE THE 2ND EXIT ONTO NEW
ROAD/A259. AT THE ROUNDABOUT, TAKE THE 1ST
EXIT ONTO MILL LN/B2187. AT THE ROUNDABOUT,
TAKE THE 1ST EXIT ONTO MILL LN/B2140. AT THE
ROUNDABOUT, TAKE THE 2ND EXIT ONTO ASH
LN/B2140. TURN RIGHT ONTO THE STREET/B2140.
TURN LEFT ONTO CLAIGMAR RD.

REV	MODIFICATION	BY	CH	DATE
D	Pole Relocated	LC	SB	01.11.17
C	Issued for Construction	LC	SB	25.09.17
B	Dimension added, table amended	SdP	SB	18.07.17
A	Issued for Approval	SdP	SB	06.07.17

NOKIA

waldon

O₂
CTIL

Cell Name Opt

SW ON CLAIGMAR ROAD A

Cell ID No

CTIL	Host	Sharer
(CTIL)237347	(TEF) 81858	(VF) NA

Site Address / Contact Details

CLAIGMAR ROAD
RUSTINGTON
LITTLEHAMPTON
WEST SUSSEX
BN16 3NL

Drawing Title: SITE LOCATION MAPS

Purpose of Issue: CONSTRUCTION

Drawing Number: 100

Scale:	As Shown	Drawn:	SdP	Date:	06.07.17	Issue:	D
Checked:	SB	Date:	06.07.17	Approved:	NR	Date:	06.07.17