

Notes:
1. ALL DIMENSIONS ARE IN MM UNLESS NOTED OTHERWISE

N.G.R. E: 505214 N: 102231

REV	MODIFICATION	BY	CH	DATE
D	Pole Relocated	LC	SB	01.11.17
C	Issued for Construction	LC	SB	25.09.17
B	Dimension added, table amended	SdP	SB	18.07.17
A	Issued for Approval	SdP	SB	08.07.17



Cell Name	Opt
SW ON CLAIGMAR ROAD	A

Cell ID No		
CTIL	Host	Sharer
(CTIL)237347	(TEF) 81858	(VF) NA


Site Address / Contact Details
CLAIGMAR ROAD RUSTINGTON LITTLEHAMPTON WEST SUSSEX BN16 3NL

Drawing Title: PROPOSED SITE ELEVATION

Purpose of issue: CONSTRUCTION

Drawing Number: 300

Scale:	Drawn:	Date:	Issue:
As Shown	SdP	06.07.17	D
Checked: SB	Date: 06.07.17	Approved: NR	

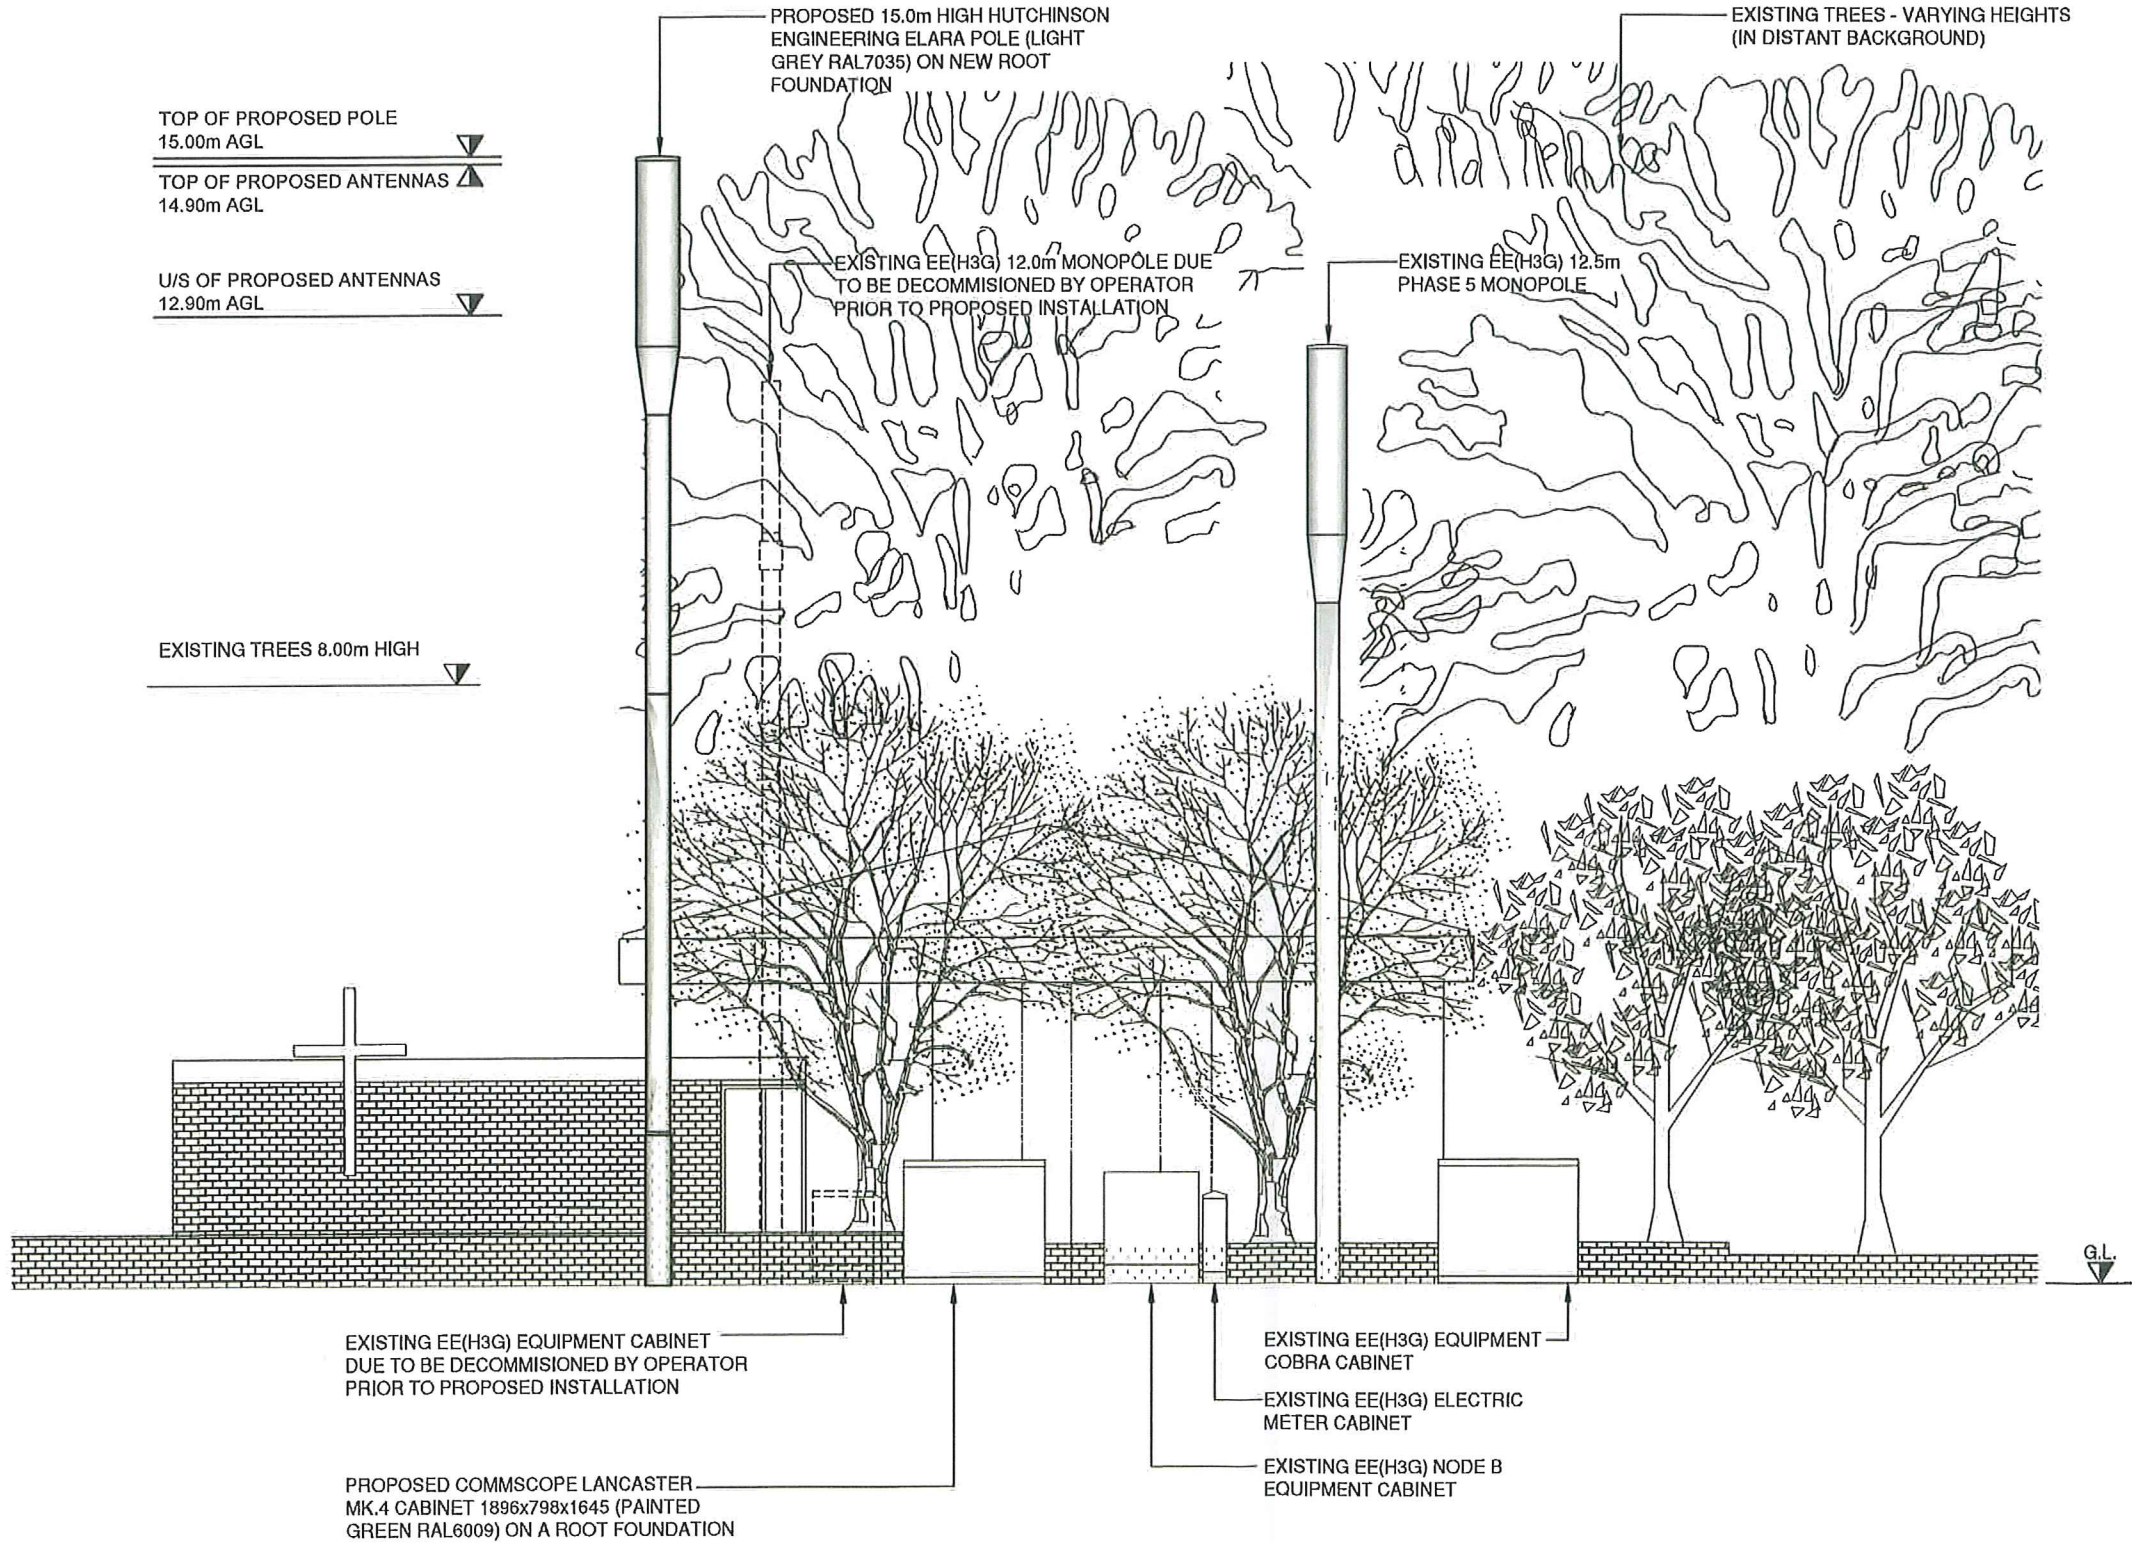

PROPOSED ELEVATION
(1:100)



The drawings comply with TEF & Vodafone Non-Standard ICNIRP guidelines.
Designed in accordance with CTIL document: SDN0008 & SDN0009