


X:\CURRENT PROJECTS\MJH HOMES\151117 HURST RD EAST PRESTON\1 UNIT SCHEME AUG 2018\SITE LAYOUT\LOCATION PLAN



1. Listed Buildings and Properties of Historic merit locally showing Manor Cottage

showing Thatched Barn

St. Marys Church

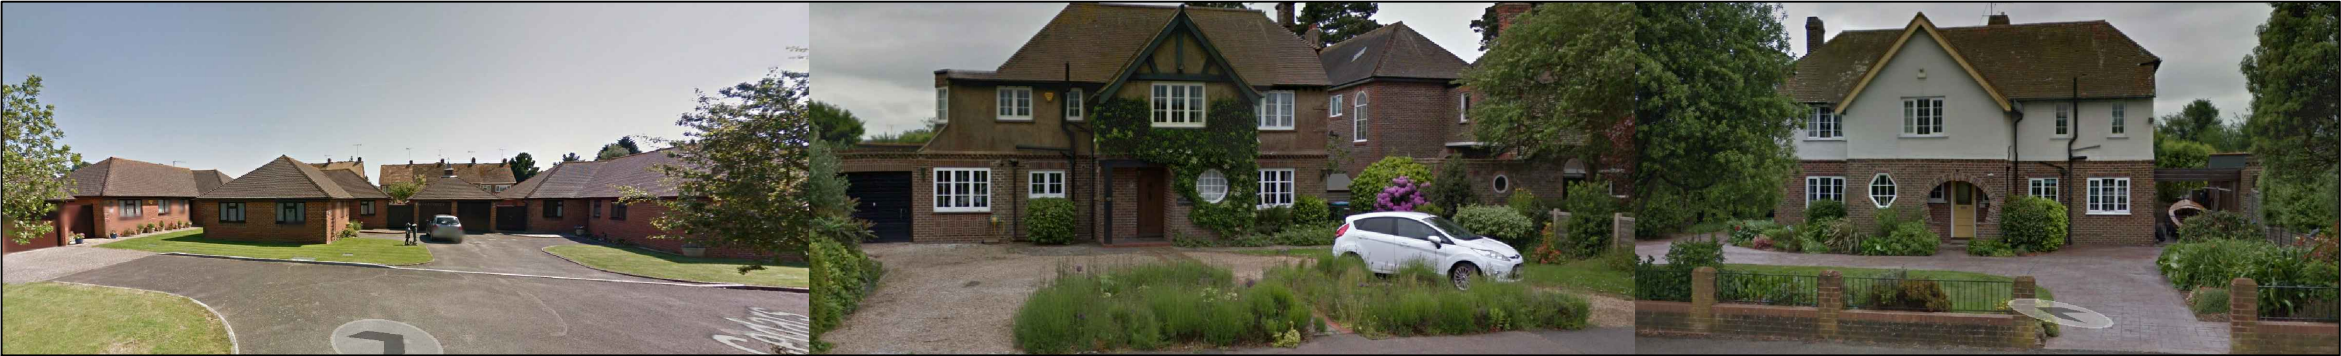

2. Properties in surrounding roads The Cedars

Vicarage Road

Vicarage Road



3. Properties along Hurst Road showing Gemini & Daymer

showing Fairview and Green Leys

showing Bankers & No. 2 Cedars



4. Propoerties along Hurst Road showing St Michaels Church setting foreground

showing L'abri

showing Hedge End & Brambles

Drawn by : CB

Checked by :

Date: 17/11/2015

© This drawing and the works depicted contains information that is the copyright of Carlton Design Partnership Ltd. This drawing may also contain copyrighted information of third parties. This drawing or part thereof may not be reproduced, re-used or altered except with the written permission of the originators. No liability will be accepted for amendments made by third parties. Scaled measurements must not be taken from this drawing. Any discrepancy or disparity must be notified to the originator in writing. This drawing may contain Ordnance Survey Data that is subject to Crown Copyright. All Rights reserved.

Revisions

Rev	Date	Drawn	Checked
-----	------	-------	---------

Planning Issue

Project:
LAND AT ST MARY'S CLOSE,
HURST ROAD, EAST PRESTON

Drawing Title:
LOCAL PRECEDENT

-

-

mjh
MICHAEL HARTNETT
EXECUTIVE HOMES

carlton
design partnership

selwyn house, 32a castle way, southampton, so14 2aw tel: 023 8071 9400
carlton design partnership ltd reg:7326416 registered office: 7 Trinity 161 Old Christchurch Rd BH1 1JU

Scale: NTS @ A3

Drg No: 170829_ LP-02

Rev: -