

BLOCK PLAN
SCALE 1:500

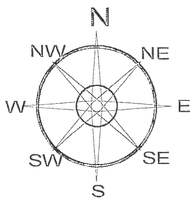

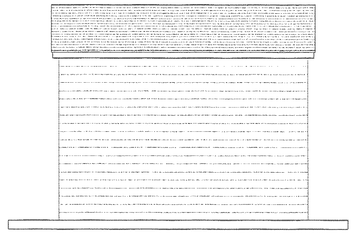

SOUTH ELEVATION

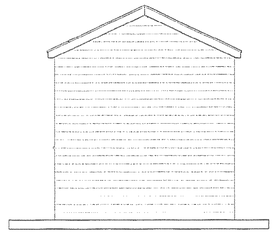

WEST ELEVATION

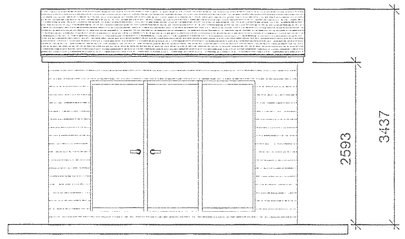

NORTH ELEVATION

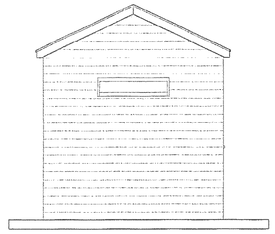

EAST ELEVATION

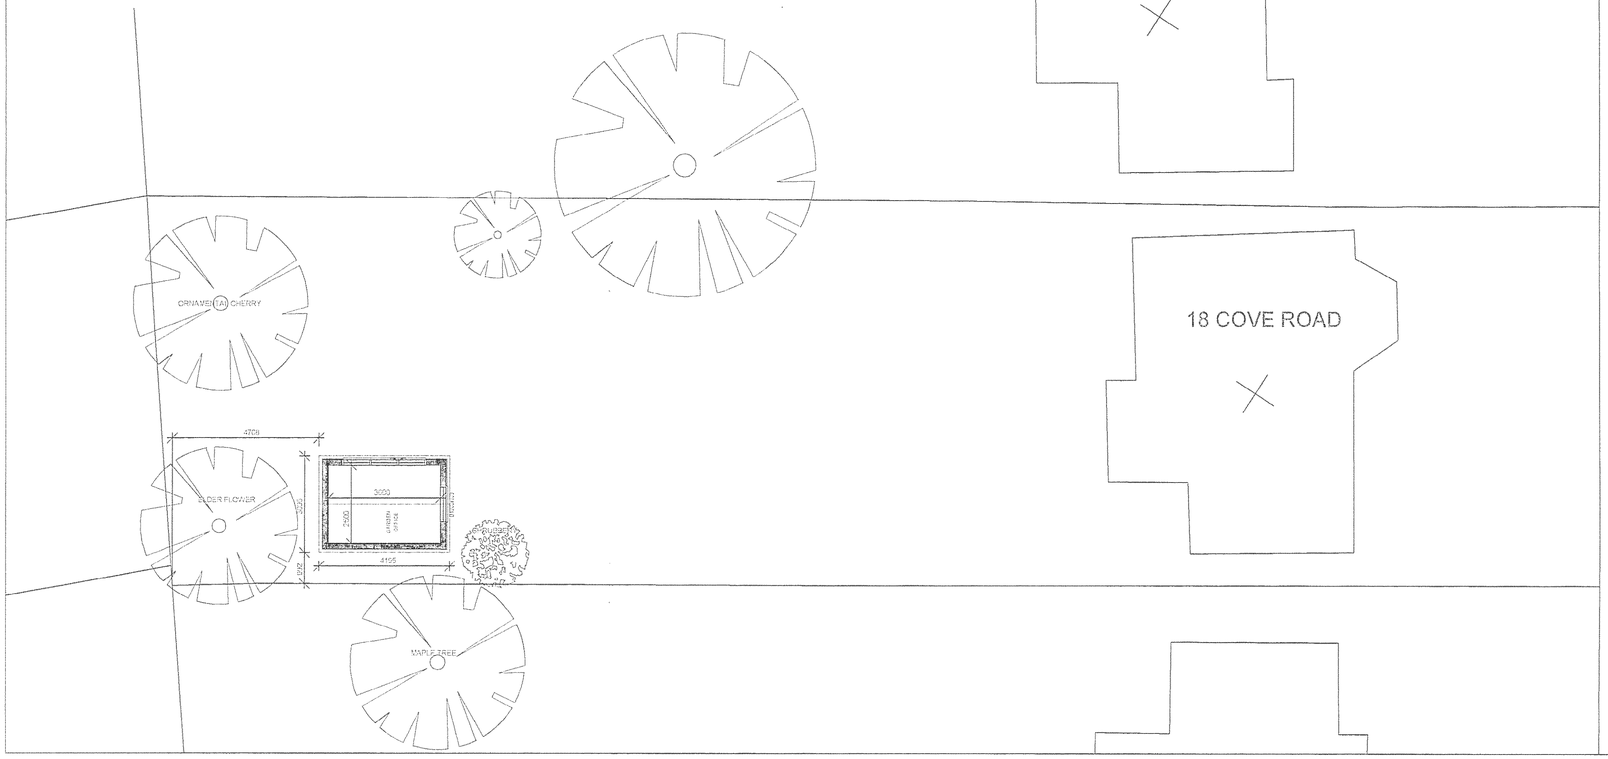

BLOCK PLAN
SCALE 1:100

THE STABLE COMPANY
Outgang Lane
Osbaldwick
York
YO19 5UP

Tel: 01904 430630
Fax: 01904 430363

TITLE

PROPOSED NEW GARDEN OFFICE
18 COVE ROAD
RUSTINGTON
WEST SUSSEX
BN16 2QW

CLIENT: MR A JONES

SPECIFICATION

HORIZONTAL TONGUE AND GROVE CLADDING FINISHED IN A NATURAL COLOUR

WESTERN RED CEDAR ROOF TILES AT A PITCH OF 25 DEGREES

BROWN uPVC GUTTERING TO EAVES

OAK EFFECT uPVC FRENCH DOOR AND SIDE LIGHT

FULLY INSULATED AND PAINTED FINISH TO INTERIOR

BUILDING MOUNTED ON NON-INTUSIVE PAD FOUNDATIONS ALL STRUCTURALLY CERTIFIED

DRG No.	PL/200920112/1
SCALE	1:50, 1:100, 1:500
DRAWN	GB
DATE	29/9/09

© 2

ARUN DISTRICT COUNCIL R/203/09/