




01 Existing Block Plan  
Scale: 1:500



02 Proposed Block Plan  
Scale: 1:500

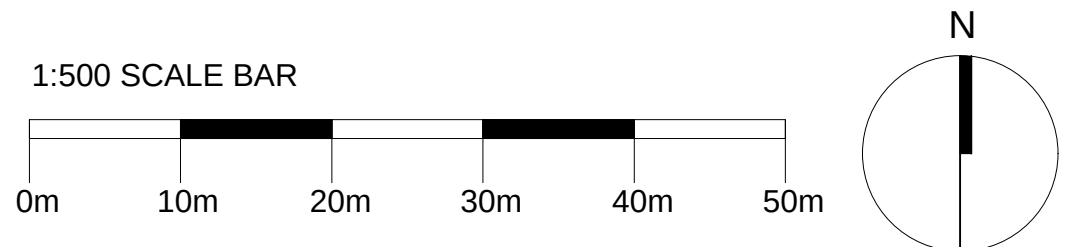

- Notes
- All dimensions must be checked on site and not scaled from this drawing, apart from the local authority.
  - Any works commencing on site prior to obtaining full planning and building regulation approval including full condition discharge, is entirely at the client's / contractor's risk.
  - The contractor is responsible for taking and checking all levels and dimensions prior to ordering materials and starting work on site.
  - Any discrepancies are to be reported to OM Architectural Design prior to commencing any works.
  - All building work is to be carried out in accordance with building regulations and to the satisfaction of the local authority and as such additional unforeseen building works may be required on site.
  - These drawings do not constitute full working drawings.
  - All drawings are copyright of OM Architectural Design and may not be copied or reproduced by any third party without prior written consent.

|                                                                               |                  |       |     |
|-------------------------------------------------------------------------------|------------------|-------|-----|
| 04                                                                            | 20 June 2018     | STB   | OM  |
| Addition of penthouse to loft space.                                          |                  |       |     |
| 03                                                                            | 31 May 2017      | STB   | OM  |
| Building footprint adjustment, to mitigate issues with overlooking 1st floor. |                  |       |     |
| 02                                                                            | 06 March 2017    | STB   | OM  |
| Planning issue to Lewis & Co Planning                                         |                  |       |     |
| 01                                                                            | 06 February 2017 | STB   | OM  |
| Lewis & Co issue for information                                              |                  |       |     |
| 00                                                                            | 31 January 2017  | STB   | OM  |
| First issue                                                                   |                  |       |     |
| Rev                                                                           | Date + notes     | Chkd. | Dwn |

OM Architectural Design

Works House, Station Road, Angmering, BN16 3AA  
Tel: 07590 598302  
E-mail: info@olivermcgowan.co.uk

Project  
70 Woodlands Avenue  
Rustington

Drawing  
Existing & Proposed Block Plan

|            |        |          |
|------------|--------|----------|
| Job Ref    | Dwg No | Revision |
| BAQ        | 1001   | 04       |
| Scale(s)   | Size   | Date     |
| 1:500 @ A1 | A1     | Feb 2017 |
| Status     | Chkd.  | Dwn      |
| Planning   | OM     | STB      |