




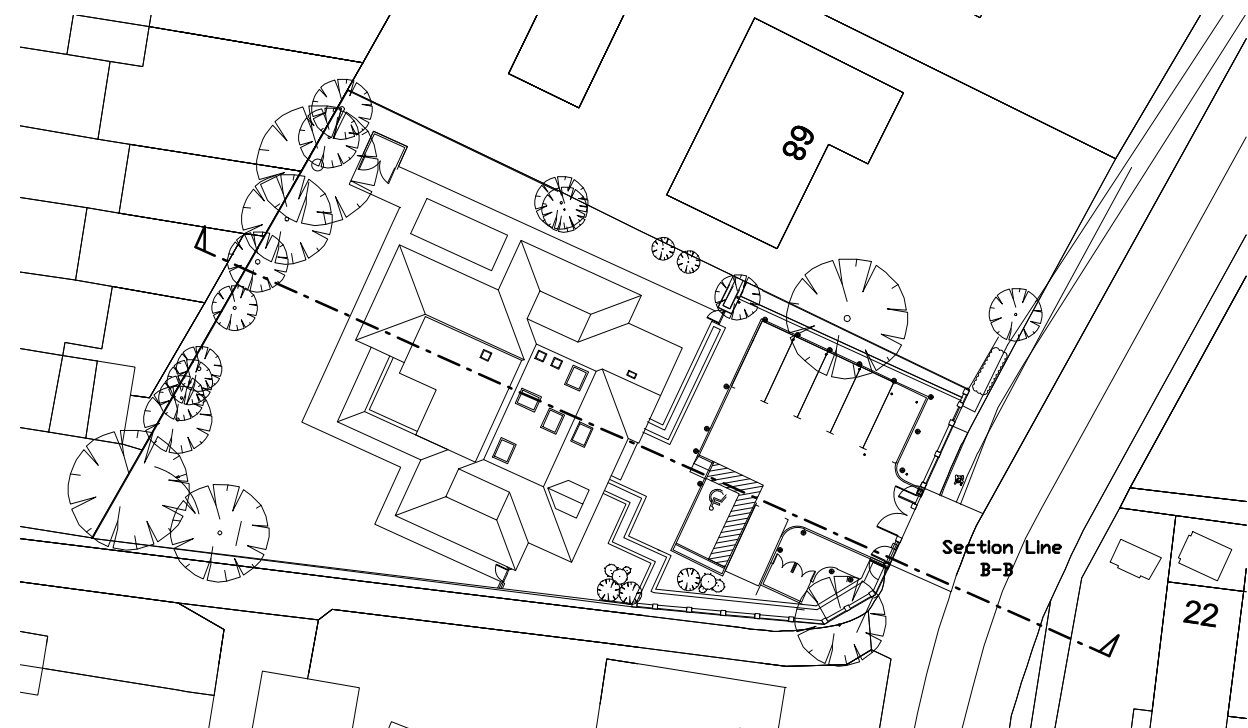


01 Section Key (B-B)
1003 Scale: 1:500

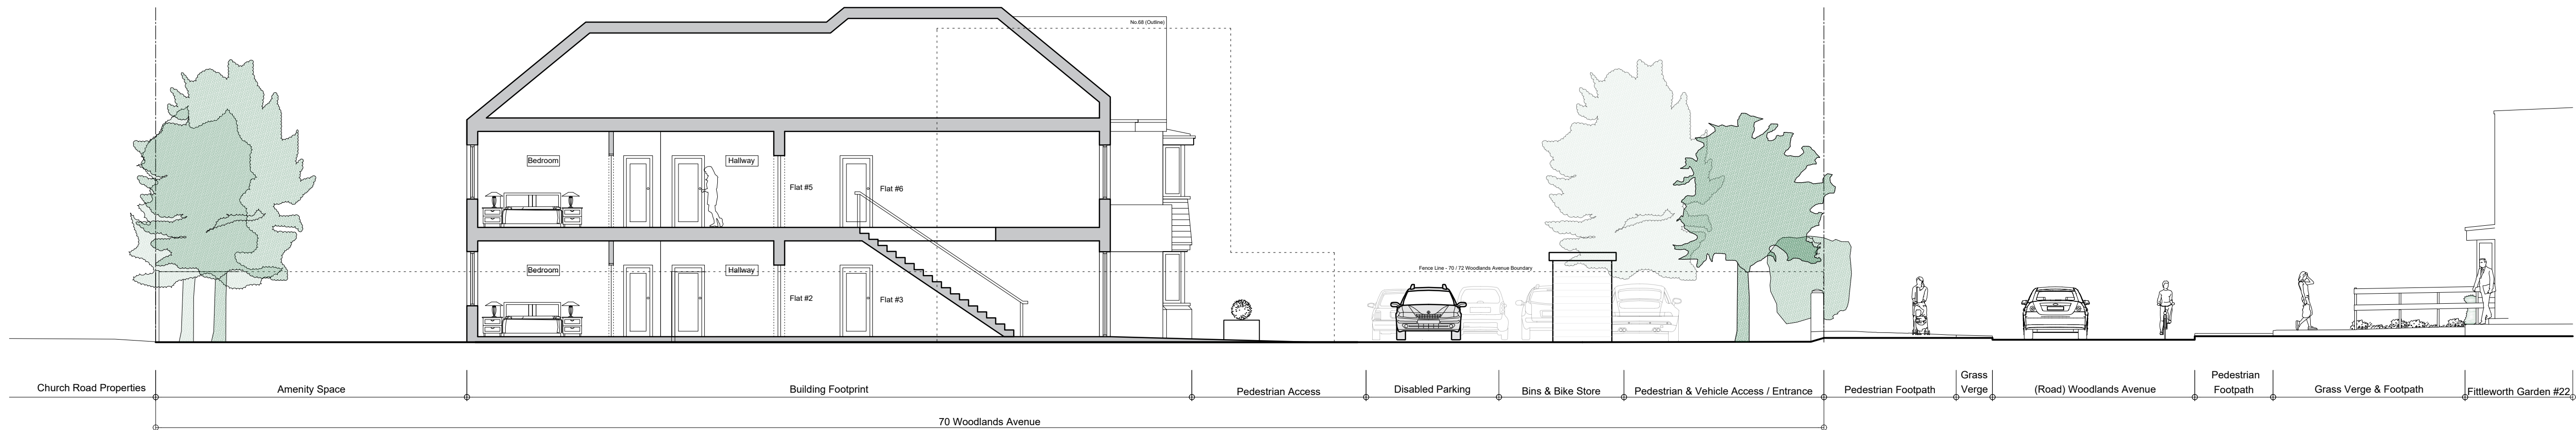

02 Existing Site Section B-B
1003 Scale: 1:100

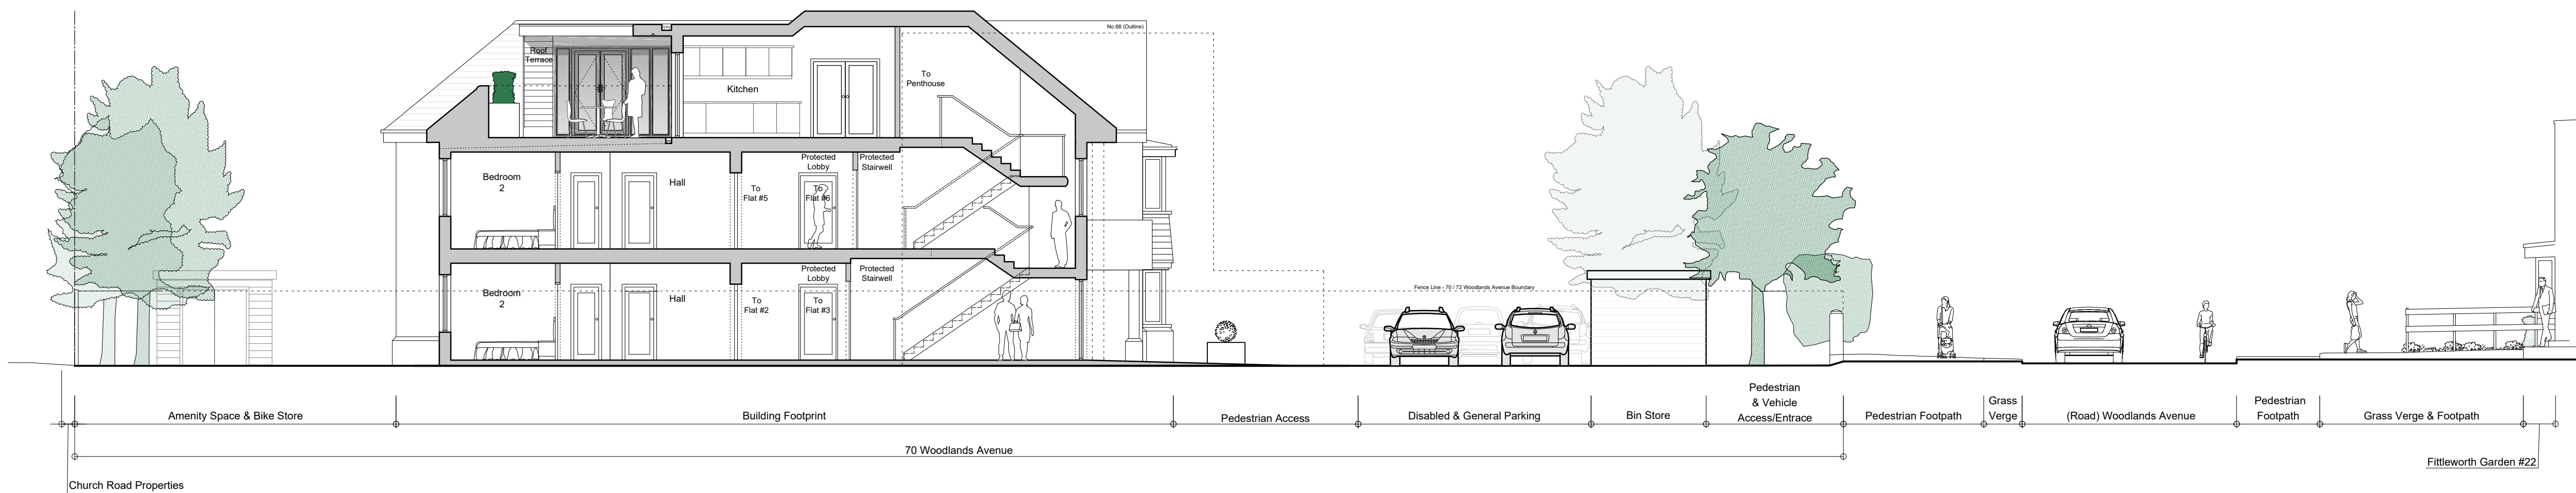

03 Proposed Site Section B-B
1003 Scale: 1:100

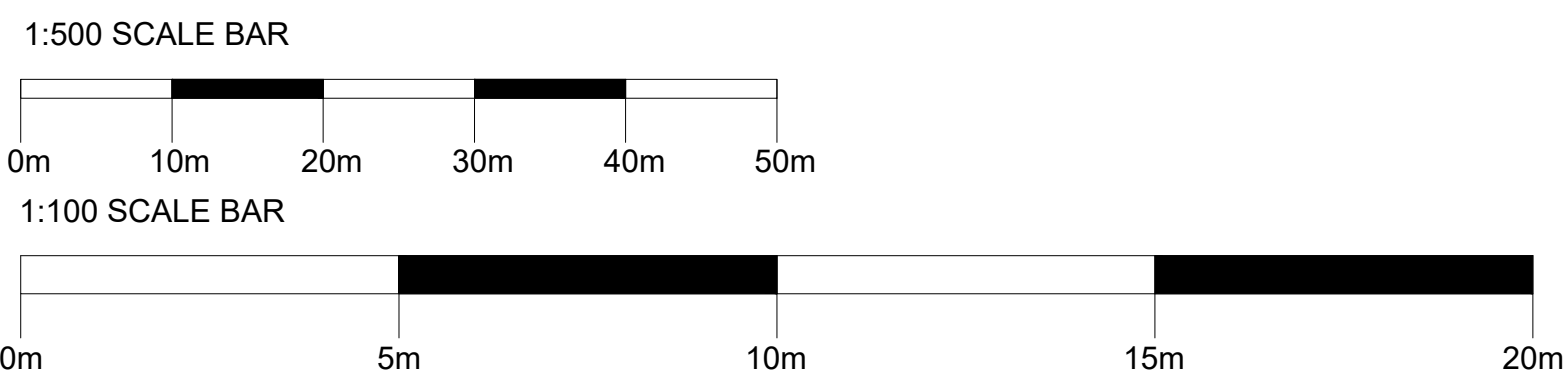

Notes

- All dimensions must be checked on site and not scaled from this drawing, apart from the local authority.
- Any works commencing on site prior to obtaining full planning and building regulation approval including full condition discharge, is entirely at the client's / contractor's risk.
- The contractor is responsible for taking and checking all levels and dimensions prior to ordering materials and starting work on site.
- Any discrepancies are to be reported to OM Architectural Design prior to commencing any works.
- All building work is to be carried out in accordance with building regulations and to the satisfaction of the local authority and as such additional unforeseen building works may be required on site.
- These drawings do not constitute full working drawings.
- All drawings are copyright of OM Architectural Design and may not be copied or reproduced by any third party without prior written consent.

06	23 July 2018	Revised Internal Layout	STB	OM
05	26 June 2018	Final revised planning submission	STB	OM
04	20 June 2018	Addition of penthouse suite to loft space. Alterations to site layout.	STB	OM
03	18 August 2017	Amendments to site location of bin & bike store and parking.	STB	OM
02	31 May 2017	Building footprint adjustment, to mitigate issues with overlooking 1st floor.	STB	OM
01	06 March 2017	Planning issue to Lewis & Co Planning	STB	OM
00	06 February 2017	Planning issue to Lewis & Co for information purposes only.	STB	OM
Rev	Date	notes	Chkd	Drawn

OM Architectural Design

Works House, Station Road, Angmering, BN16 3AA
Tel: 07590 508302
E-mail: info@olivermcgowan.co.uk

Project
70 Woodlands Avenue
Rustington

Drawing Existing & Proposed Site Sections

Job Ref	Draw No	Revision
BAQ	1003	06
Scale(s)	Size	Date
1:100 @ A1	A1	Feb 2017
1:500 @ A1		
Status	Chkd	Drawn
Planning	OM	STB