

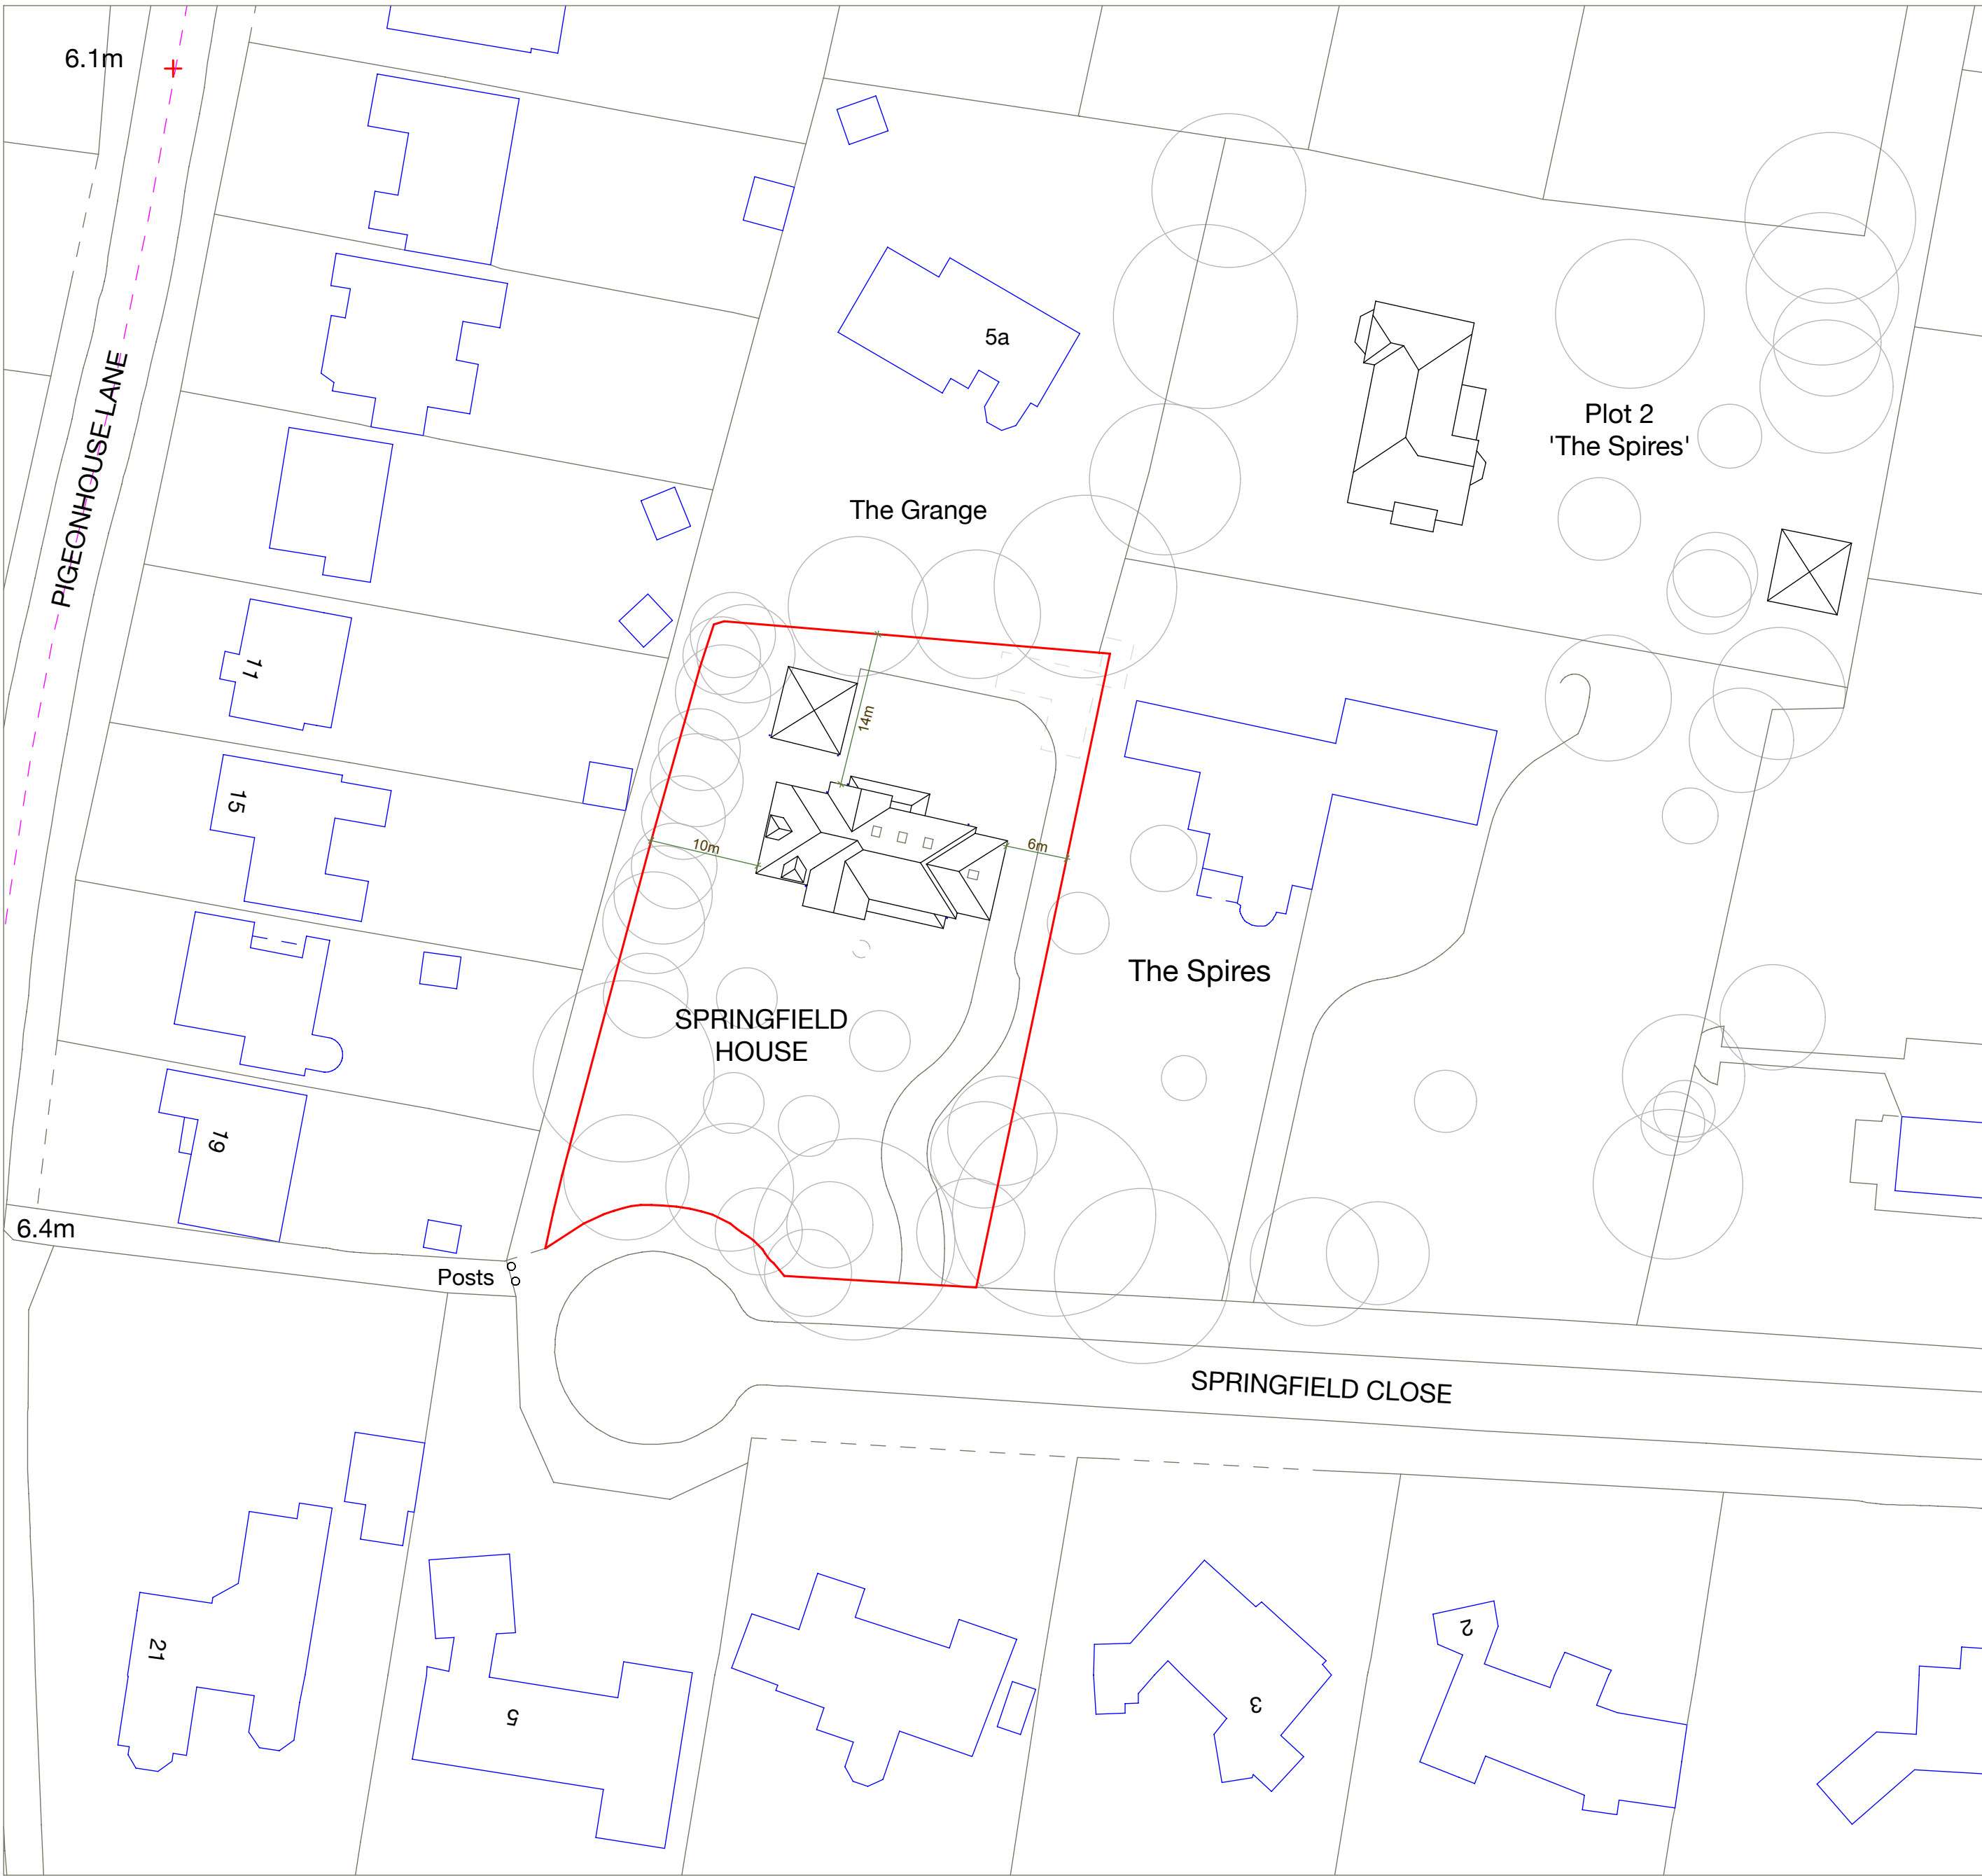


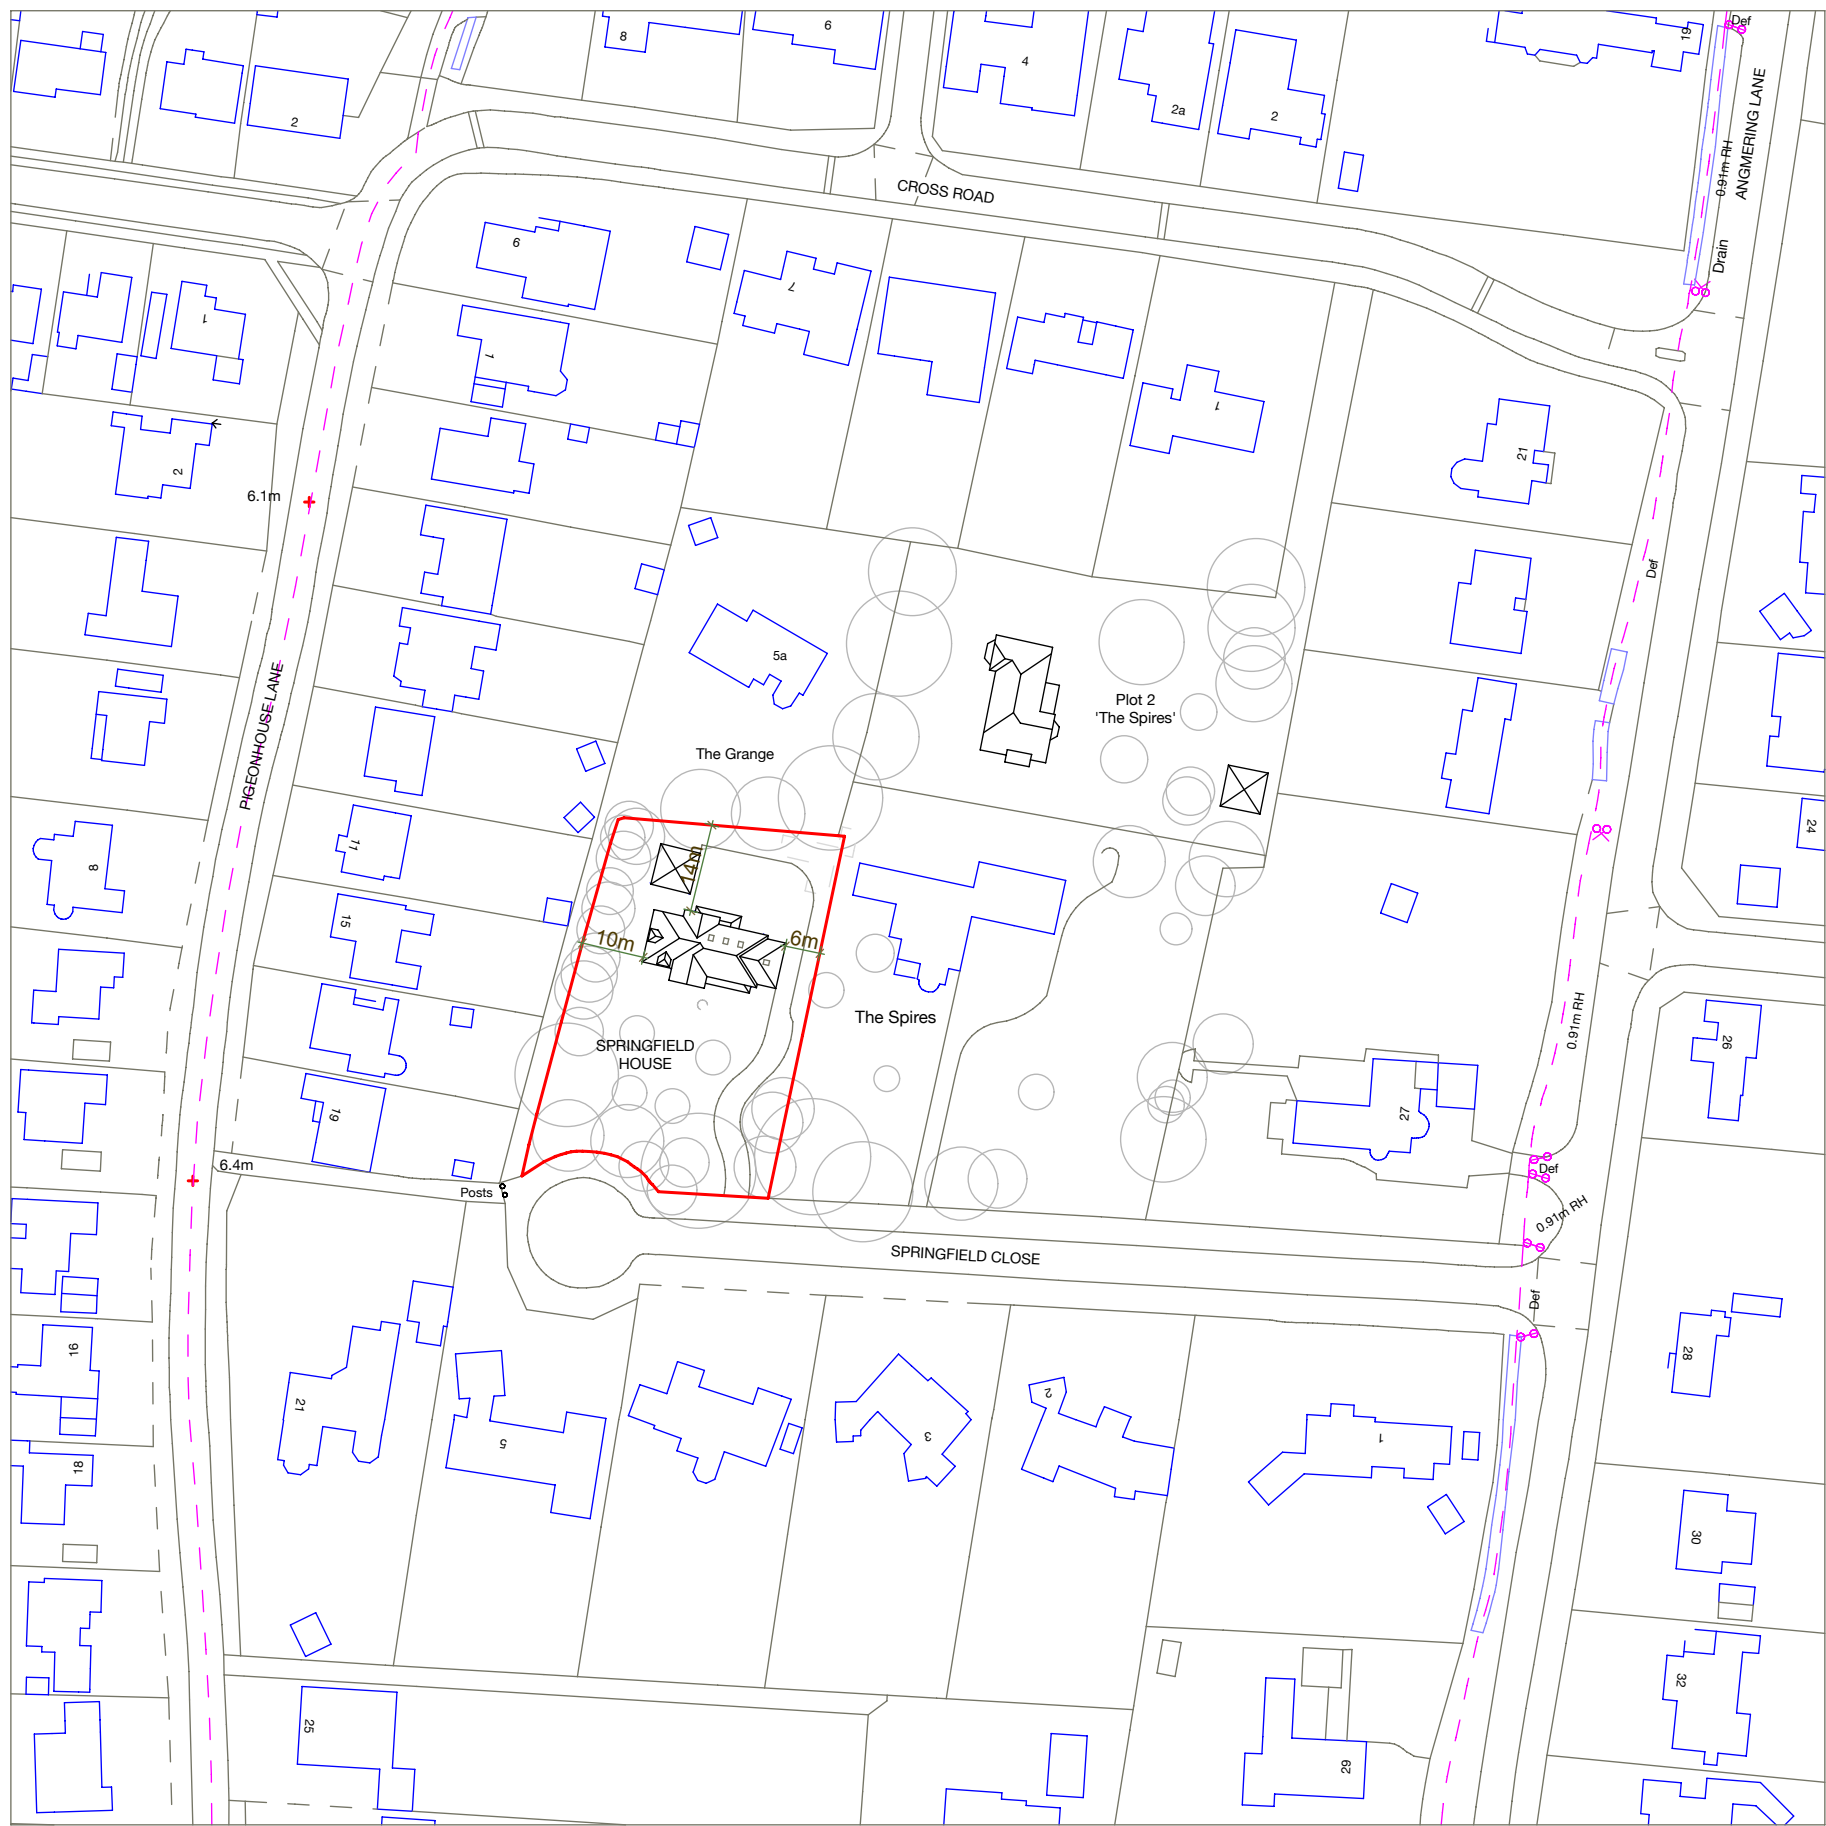

1:500 Block Plan

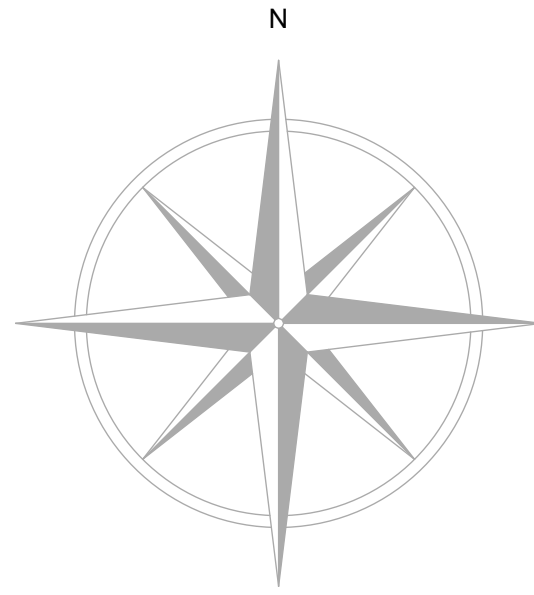

1:1250 Location Plan

Notes:

- Red line depicts outline of site boundary
- Dotted grey lines depict outline of demolished structures

Revisions

This drawing is the property of Andrew Fuller Associates and is not to be copied, reproduced, retained or disclosed to any unauthorised person either wholly or in part without prior consent. Do not scale from this drawing other than for planning purposes. Use all figured dimensions only. All figured dimensions to be checked on site prior to construction. All discrepancies, errors and omissions to be reported to Andrew Fuller Associates prior to construction. Layout and dimensions of existing building to be checked on site.

Chartered Surveyors • Architectural Design

FULLER
ASSOCIATES

Norton Studio, School Lane
Arundel, West Sussex
BN18 9DR
tel: 01903 885444
email: info@fuller.co.uk
www.andrewfuller.co.uk

Job Title
Springfield House, East Preston

Client
Castle Property Developments

Drawing Name
Location & Block Plans

Drawing Status
Planning

Drawn by DF Date July 18

Checked by Date

Drawing Scale
1:1250 & 1:500 at A1

Drawing No Status Revision
181303/06