


PLAN B

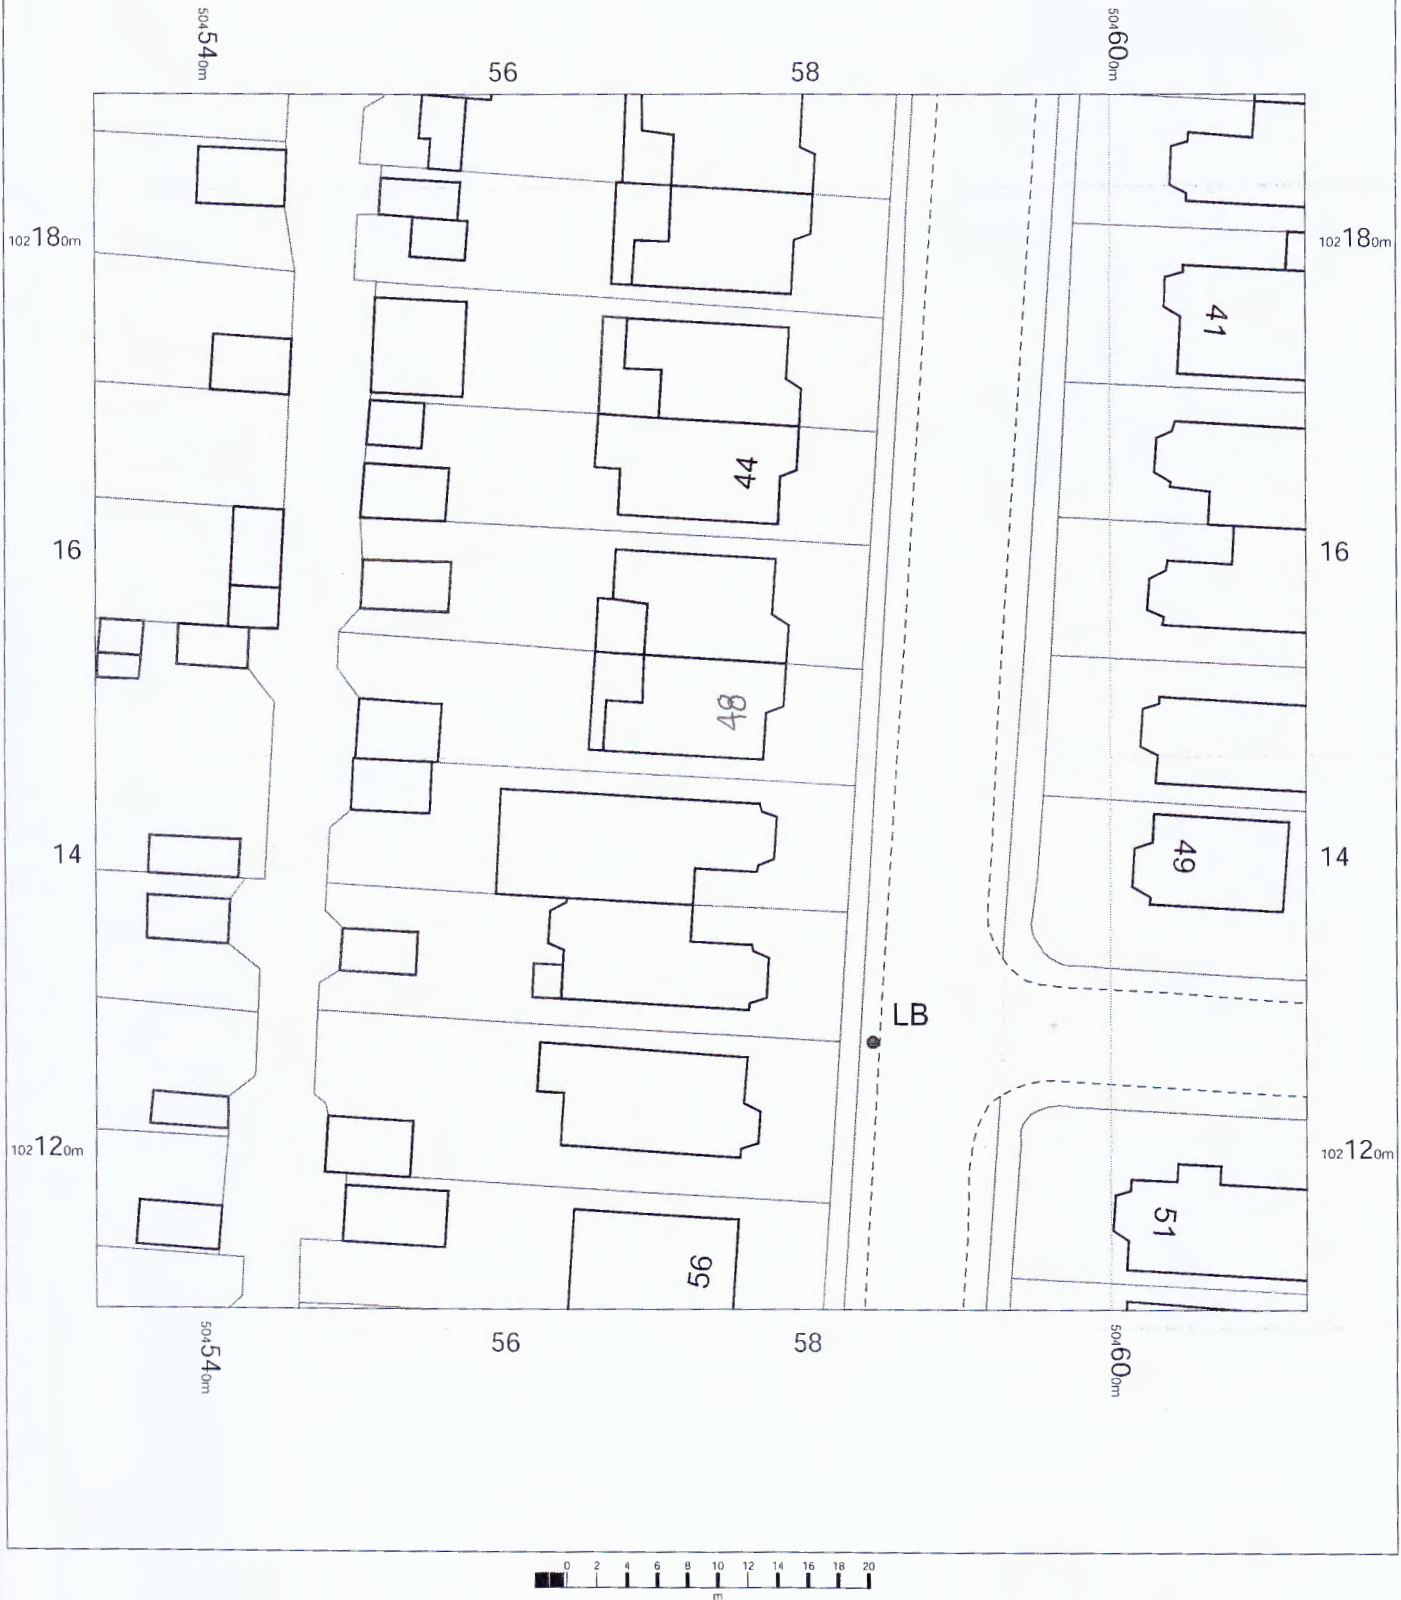

48 Milton Avenue,
Littlehampton,
Rustington,
West Sussex
BN16 2PW

OS MasterMap 1250/2500/10000 scale
Thursday, February 5, 2026, ID: NMC-01262021
www.nationalmapcentre.co.uk

1:500 scale print at A4, Centre: 504573 E, 102150 N

