ARUN DISTRICT COUNCIL R/210/11/

R/210/11

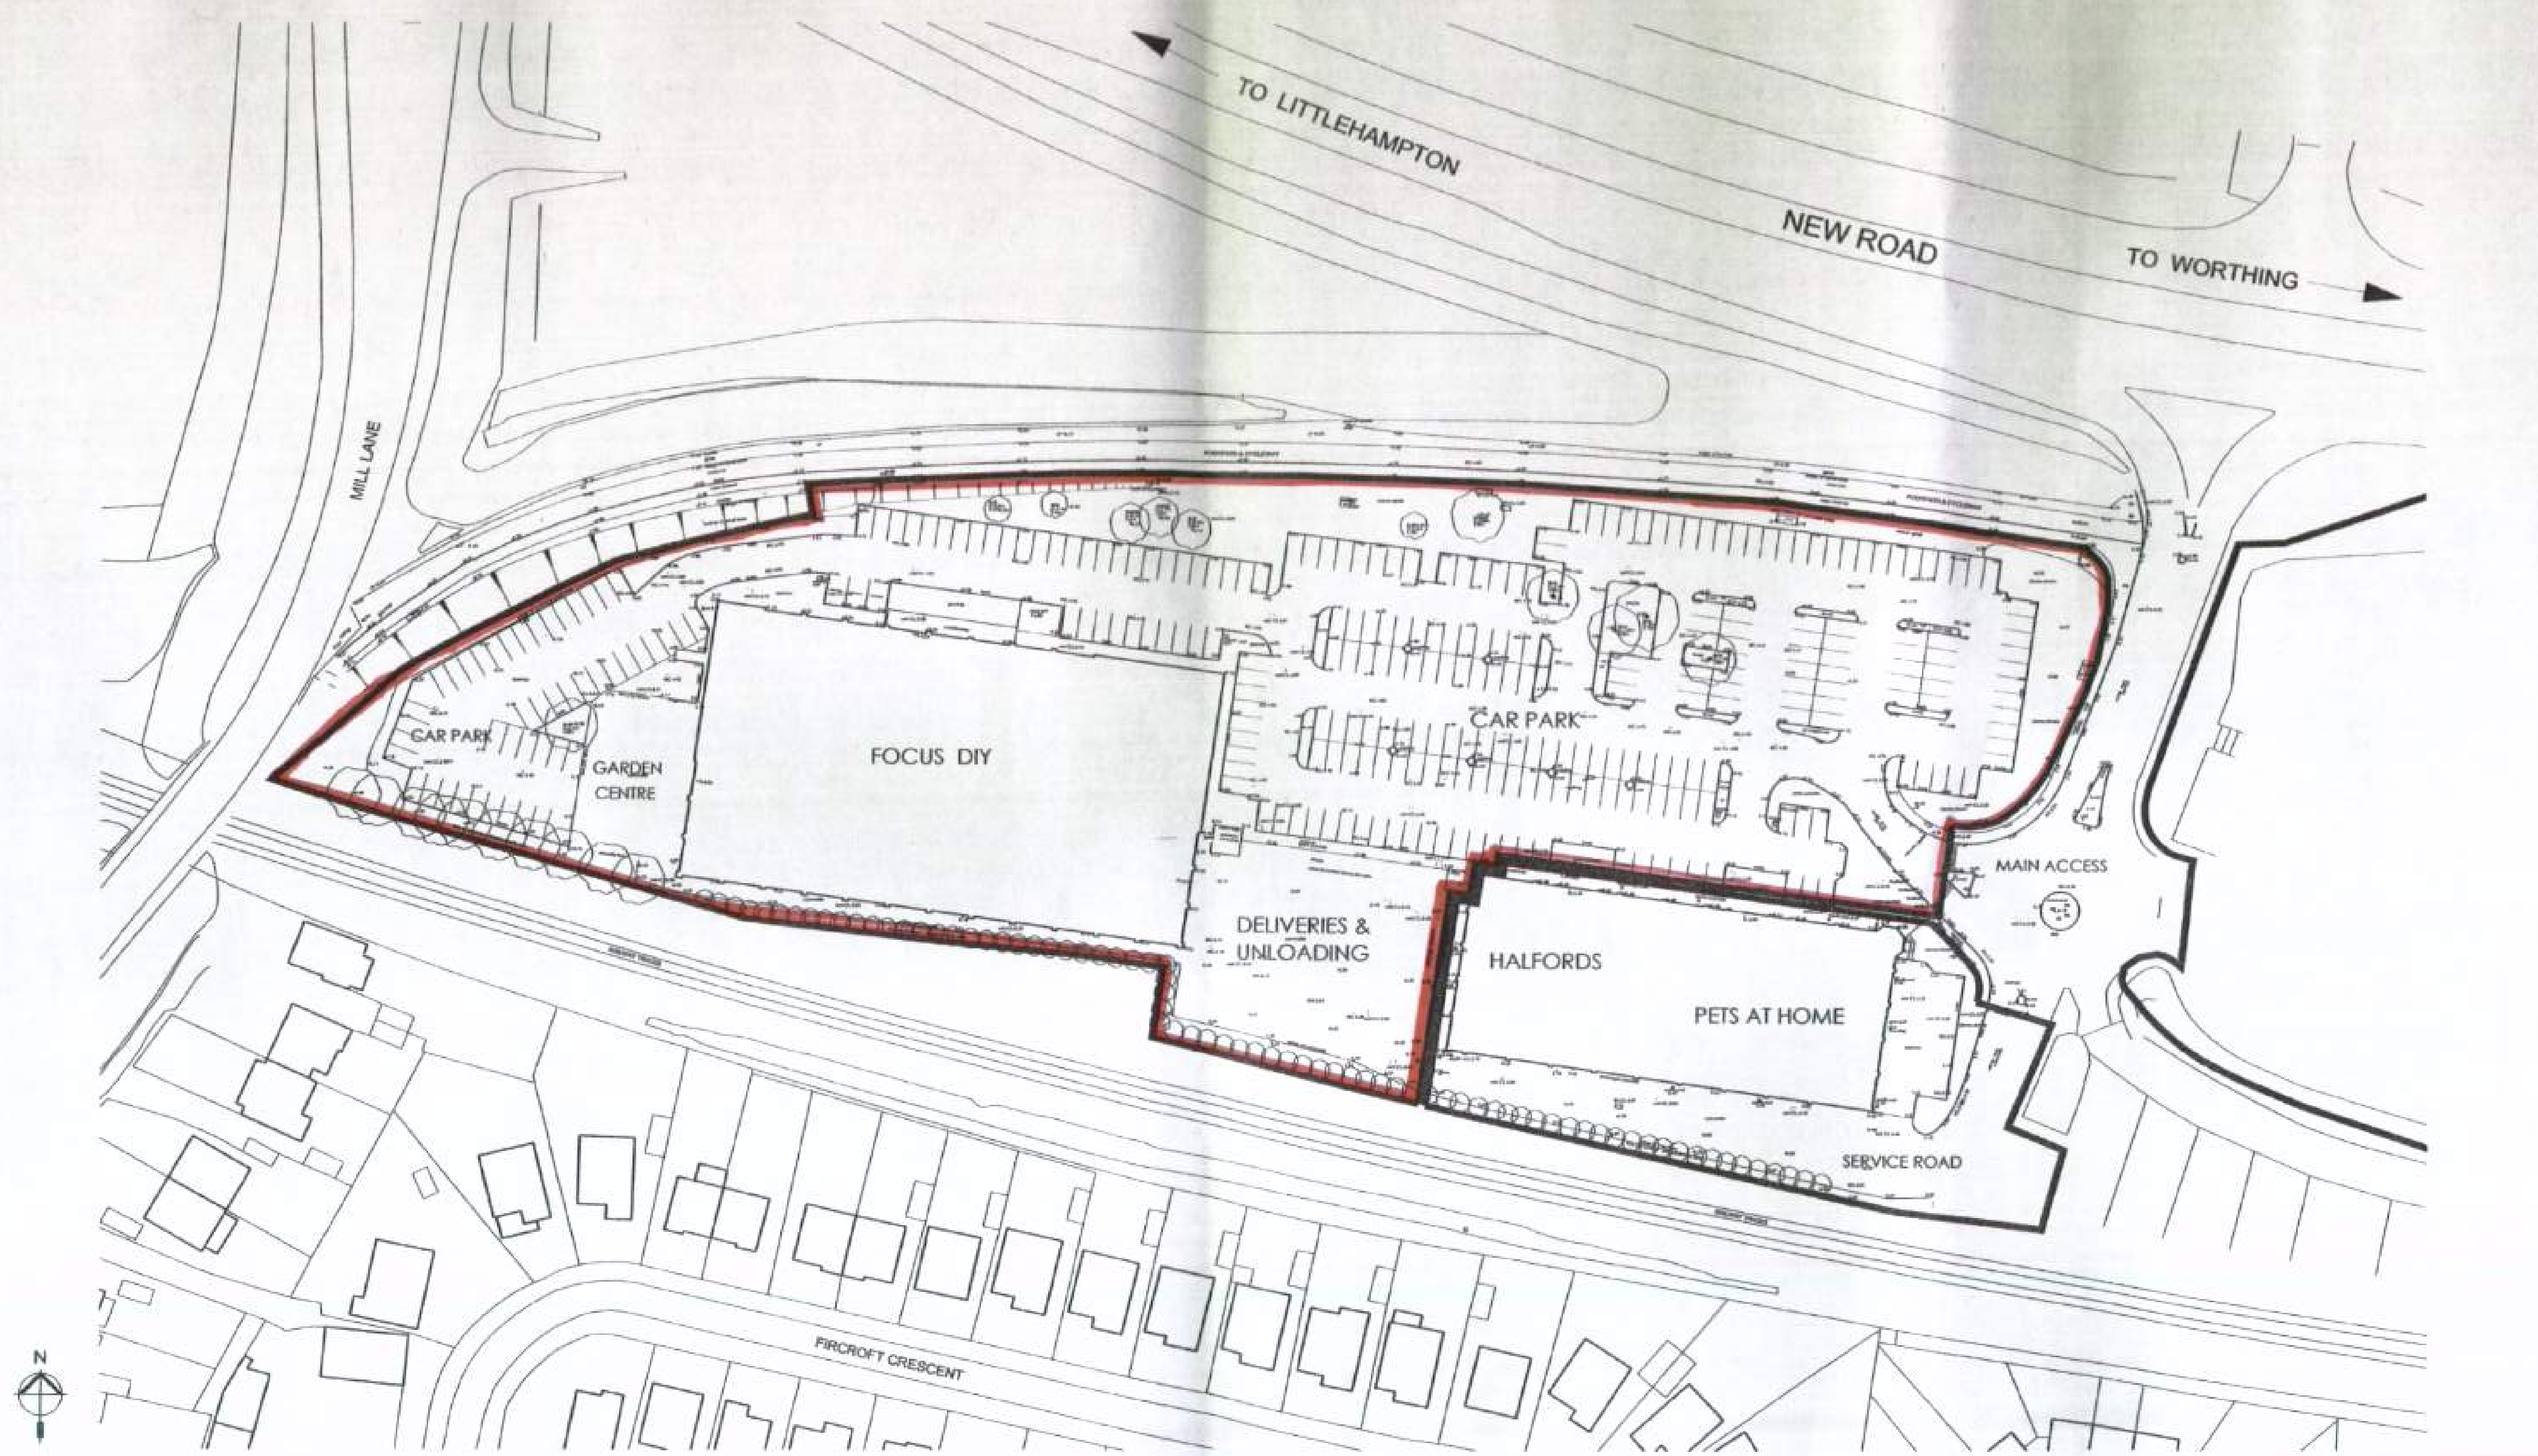

Rev	Date	Description	Drawn by	PM
D	15.02.08	Issued for Planning	SG	
C	08.02.08	Red & Blue lines amended as per SMDH comments	SG	MS
B	05.02.08	Red & Blue lines amended as per DH comments	SG	MS
A	08.01.08	Notes Added	SG	MS

REVISIONS

Note:

To be read in conjuction with drwgs HGP 07.187.01 - 07.187.10
07.187.20 - 07.187.25 - 07.187.26 - 07.187.30 - 07.187.31 - 07.187.32
07.187.33 - 07.187.34

Survey Carried out by Offington Land Surveys - August 2007

PLANNING

CLIENT

STORE PROPERTY

TITLE

Rustington Retail Park

Existing Site Layout

Scale : 1: 500 @ A1
Date : 05.12.07

Drawn by : MS
Checked by : SL

Drawing No
07.187.05

HGP ARCHITECTS

© HGP Greenlaw Aitchurch Evans Ltd. Copyright Reserved 2007

HGP Greenlaw Aitchurch Evans Limited
Forsehall Farm, Wickham Road, Fareham, Hampshire, PO16 7JA, England
Tel: 01329 283333 Fax: 01329 237094 Email: email@hgp-architects.co.uk