
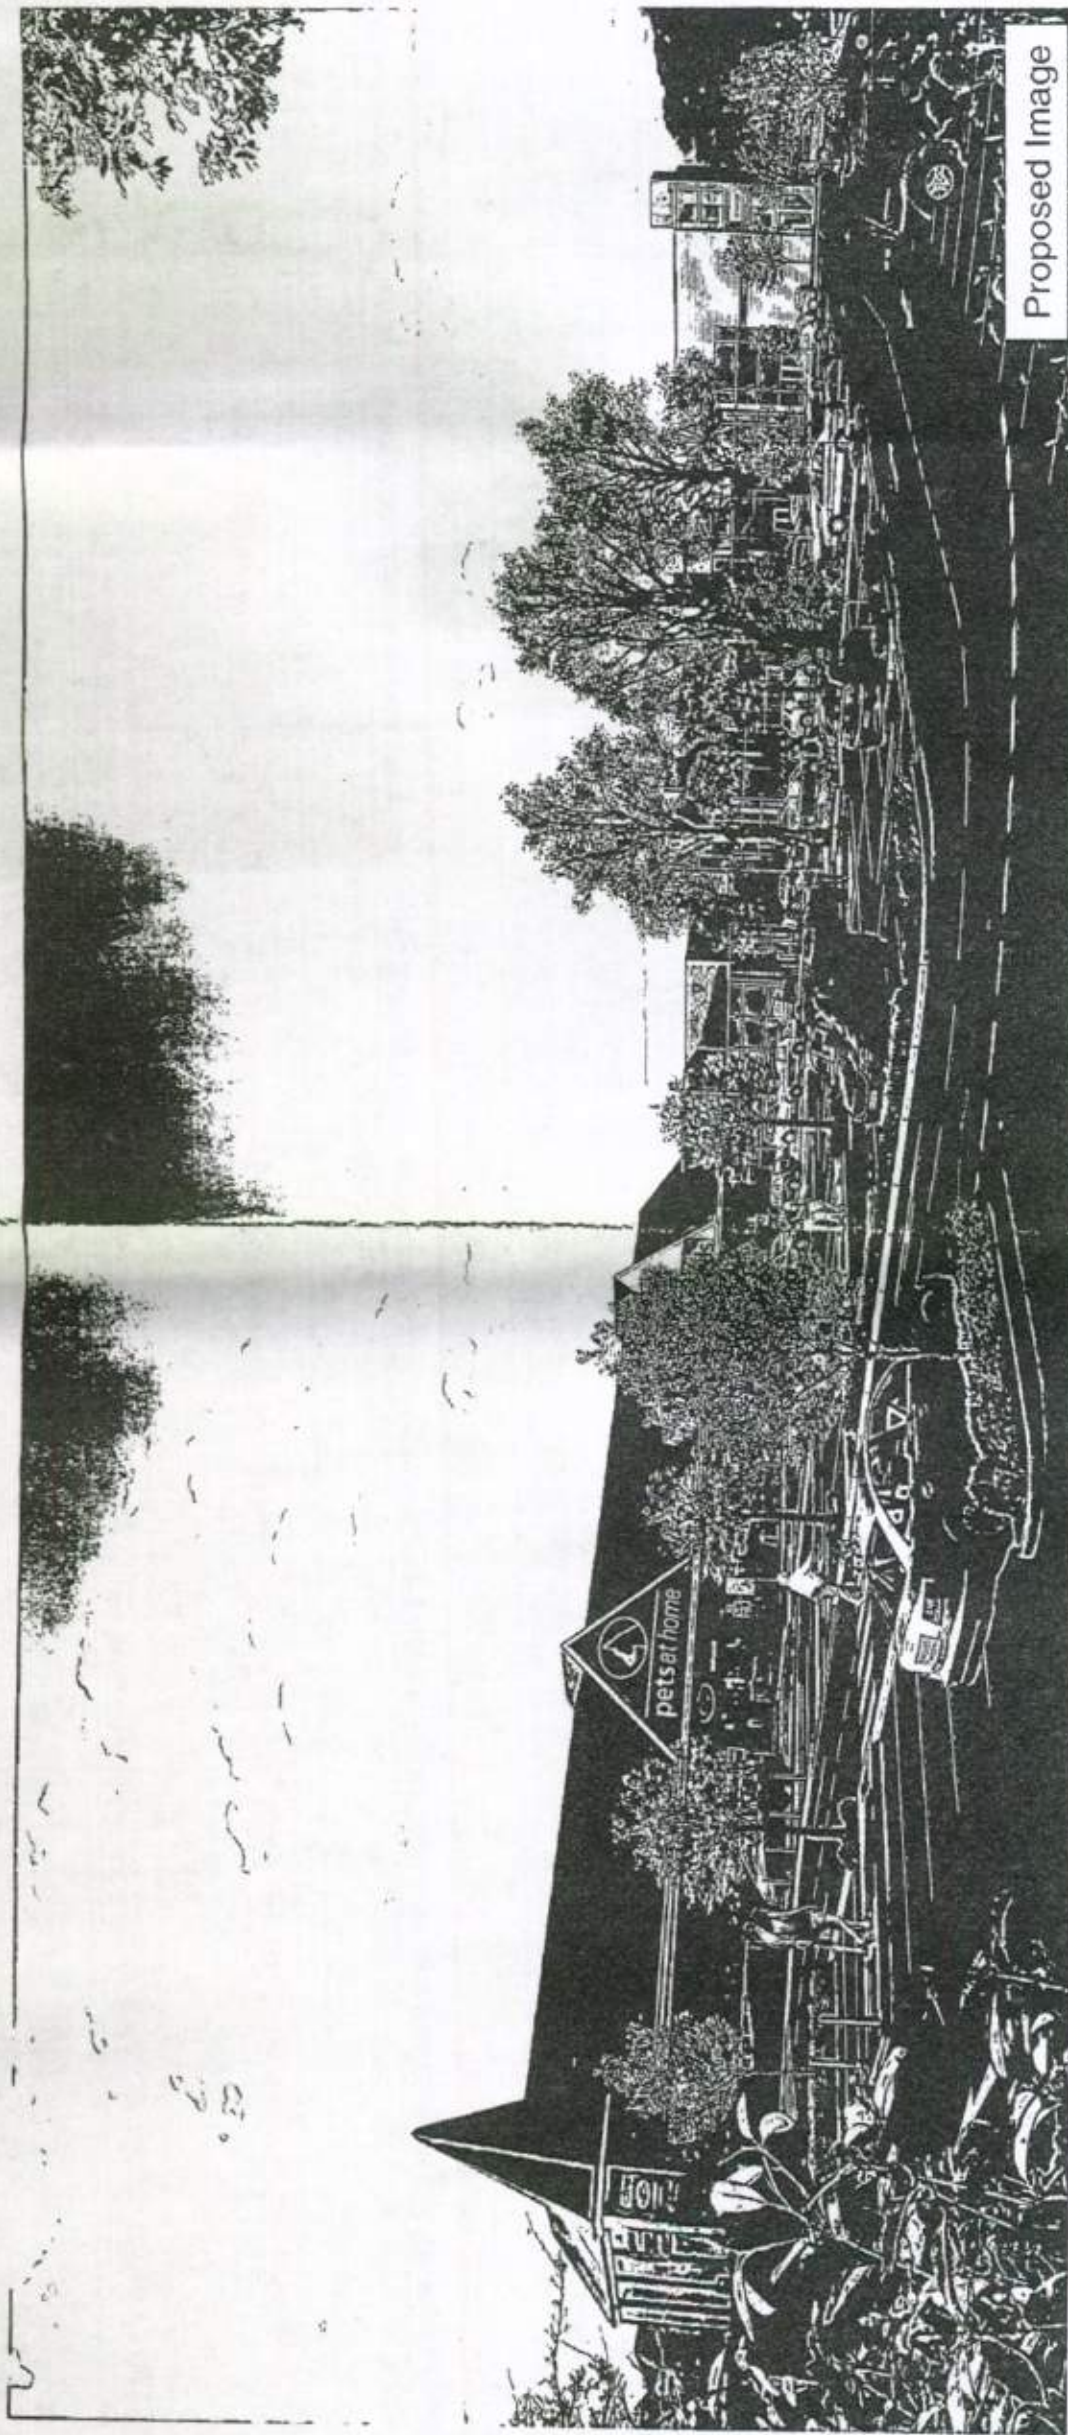
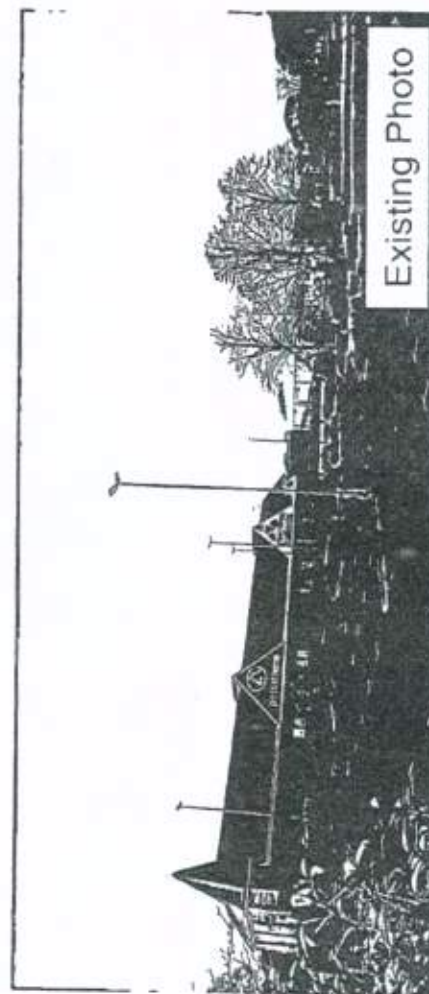


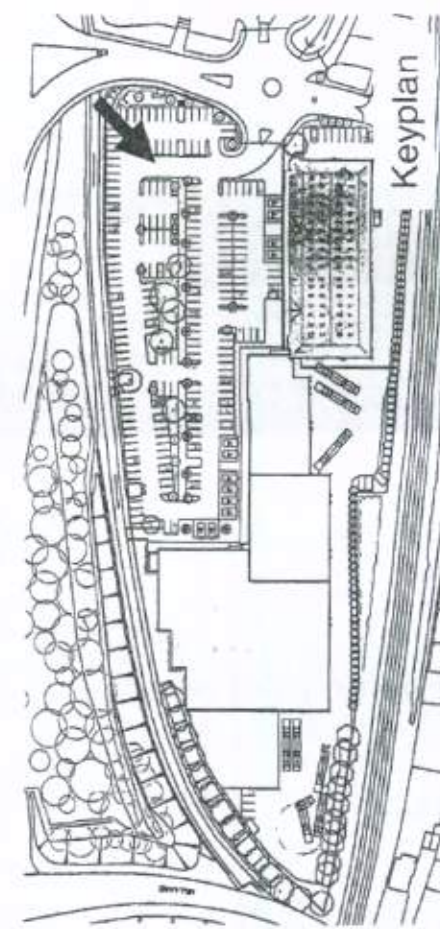

STORE
PROPERTY

Photomontage of the
Proposed Stores

Drawing Number 07.187.50

HGP
ARCHITECTS