



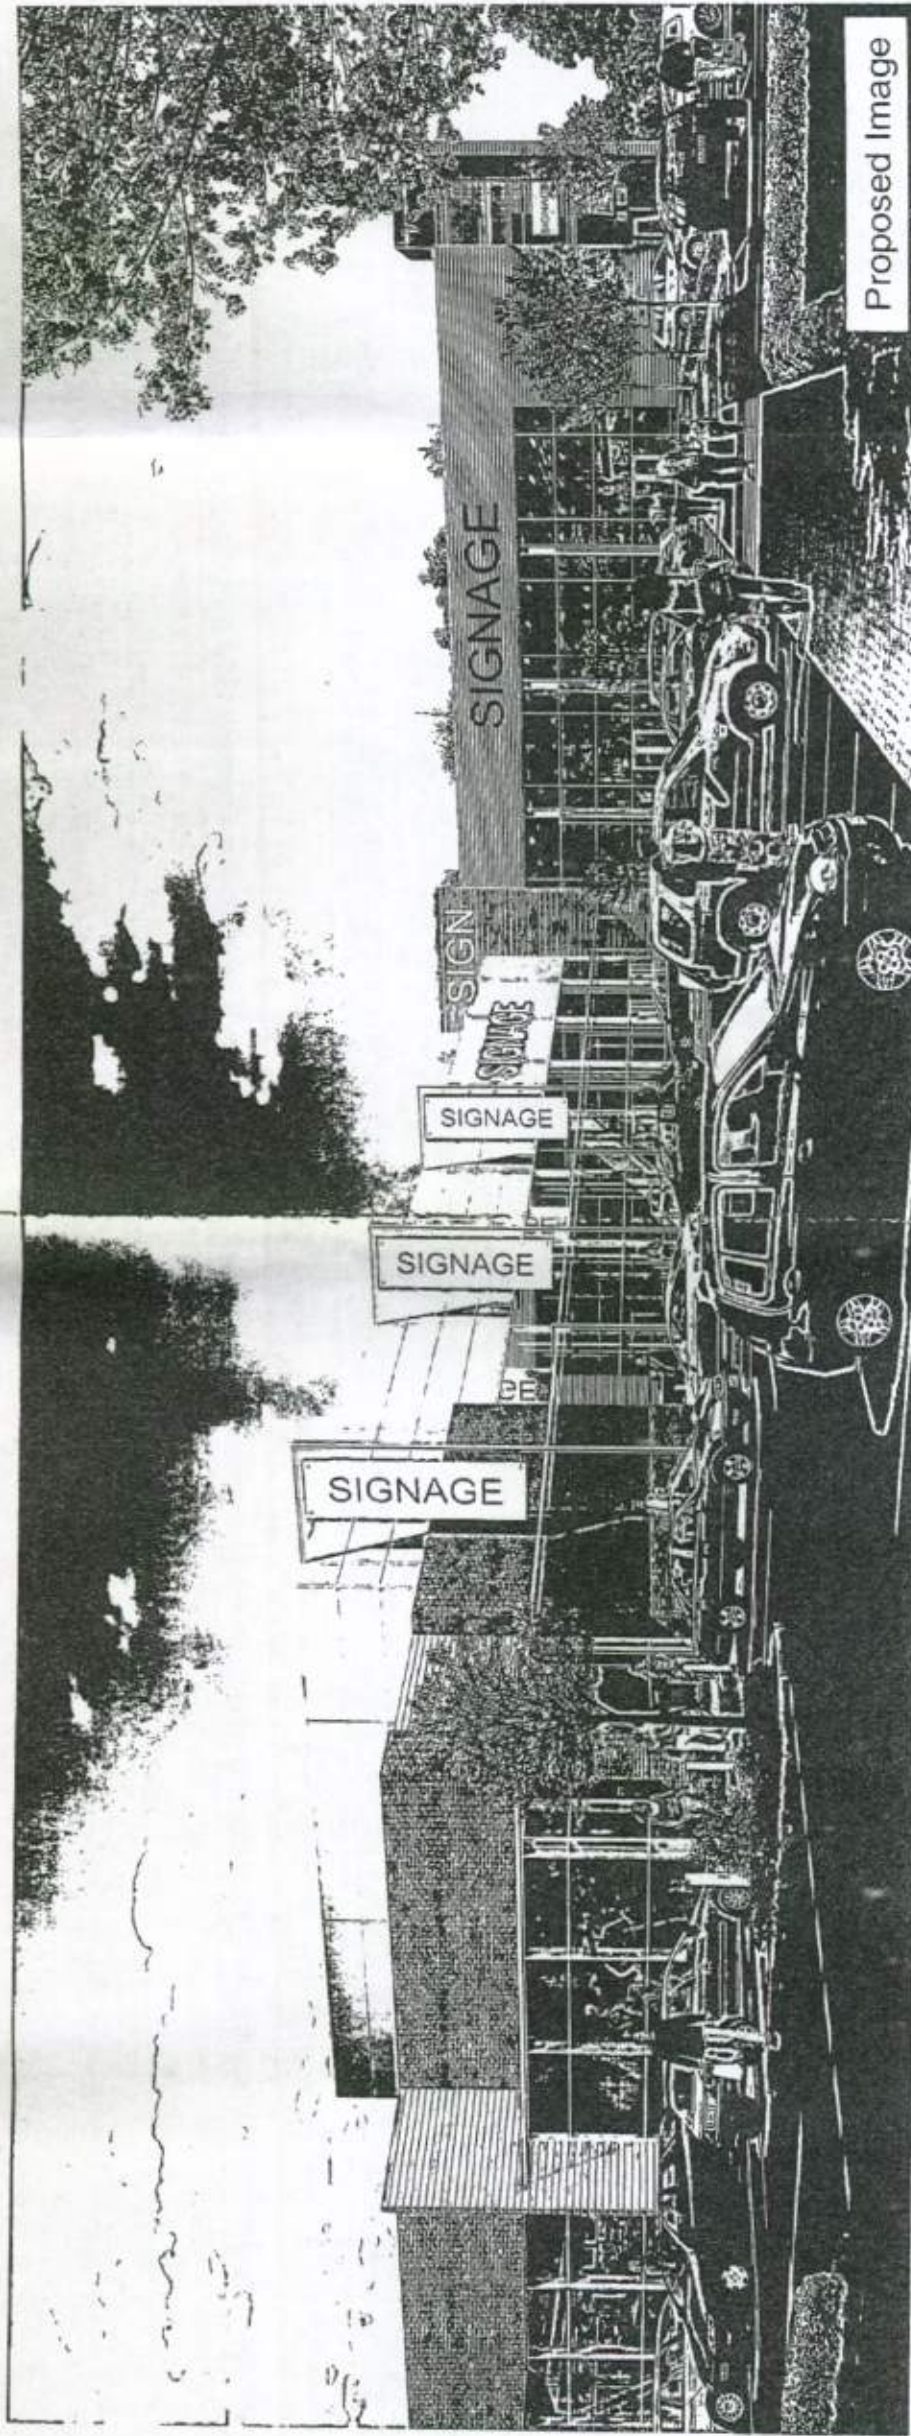

Proposed Image

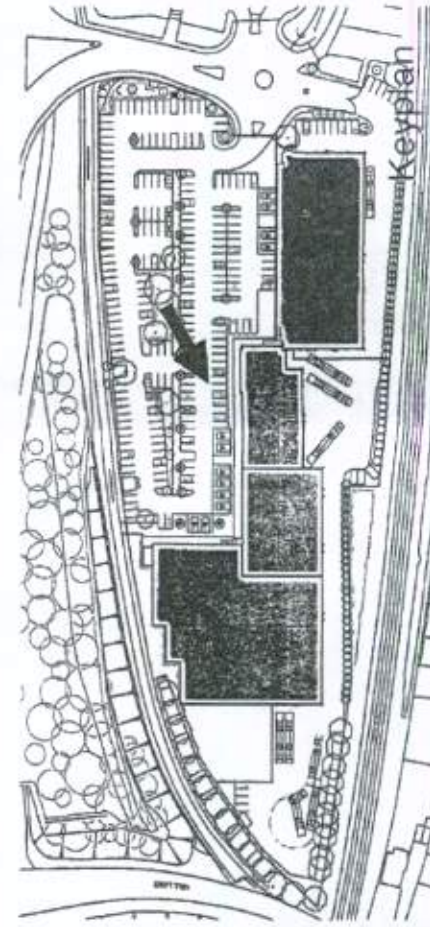

Drawing Number 07.187.51

Computer Generated Image of
the Proposed Stores

STORE
PROPERTY

HGP
ARCHITECTS