



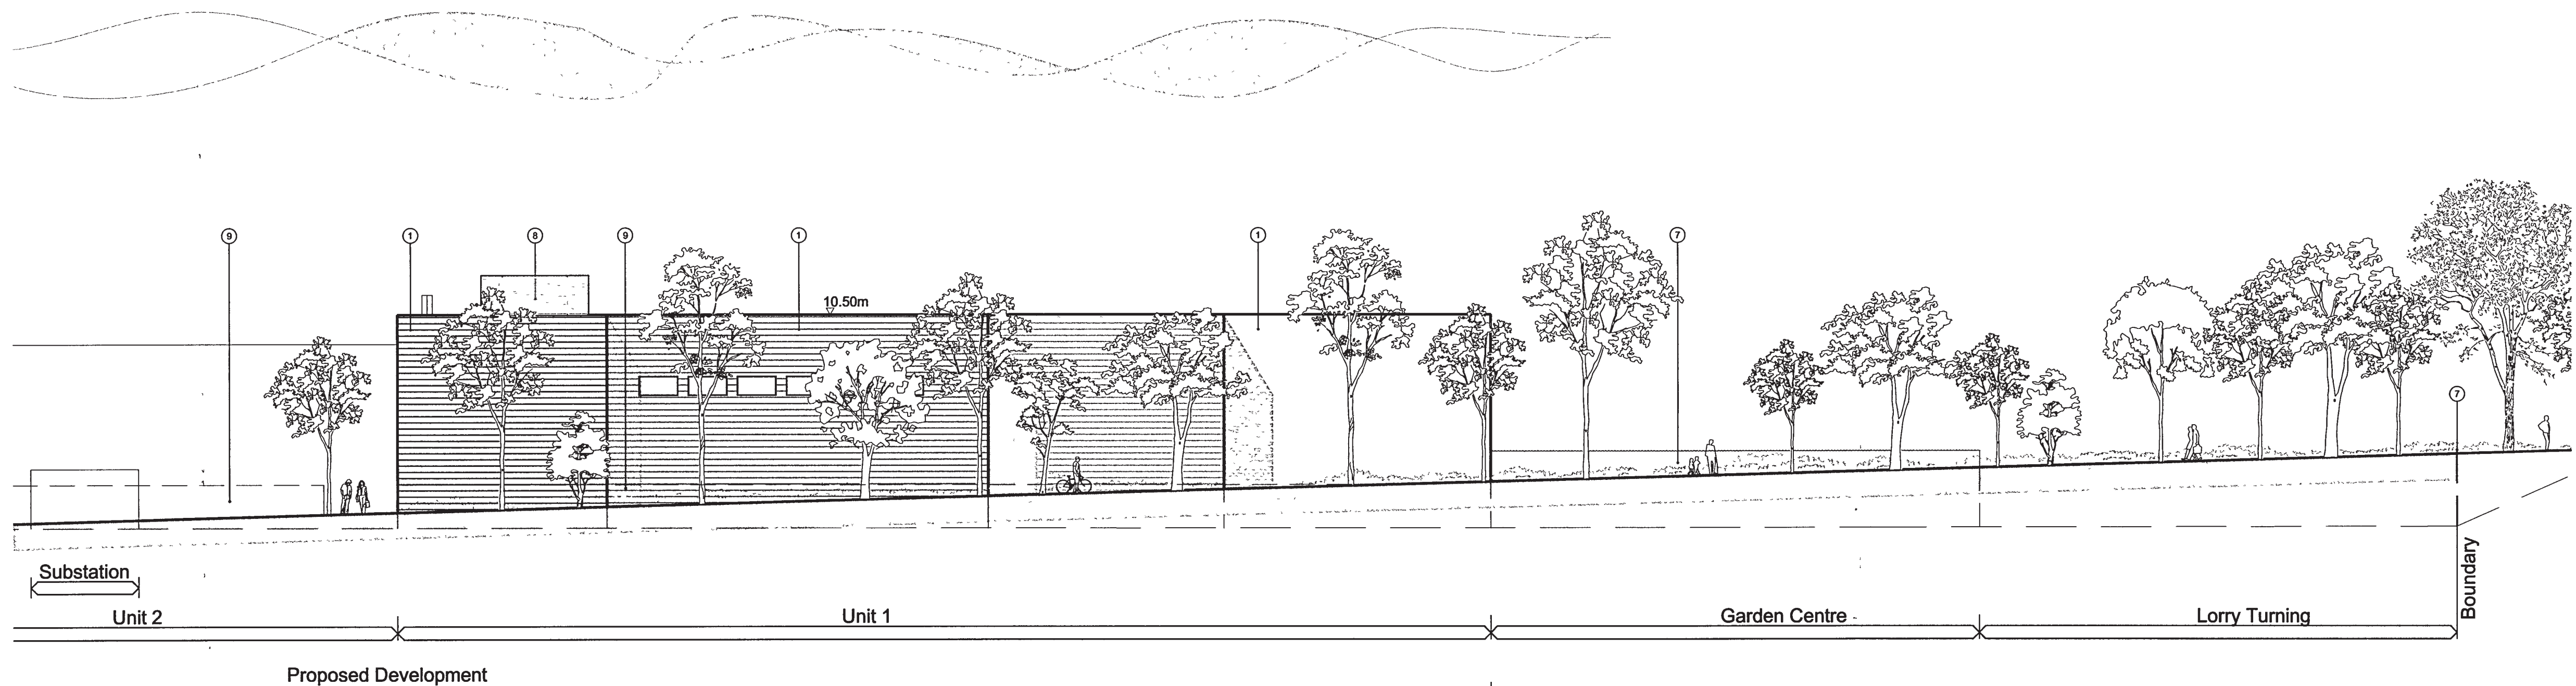


Elevation G-G

Schedule of Materials

1. Architectural Profiled Metal Cladding
2. Timber Cladding
3. Flat Panel Metal Cladding
4. Red Stock Brick
5. Blue Engineering Brick
6. Screen Glazing
7. Metal Pallisade Fencing
8. Architectural Mesh
9. Public View Fencing

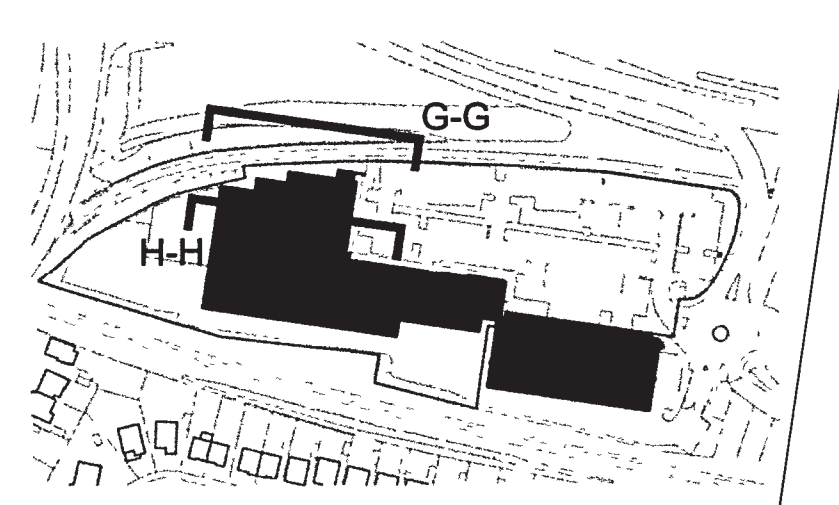

Keyplan

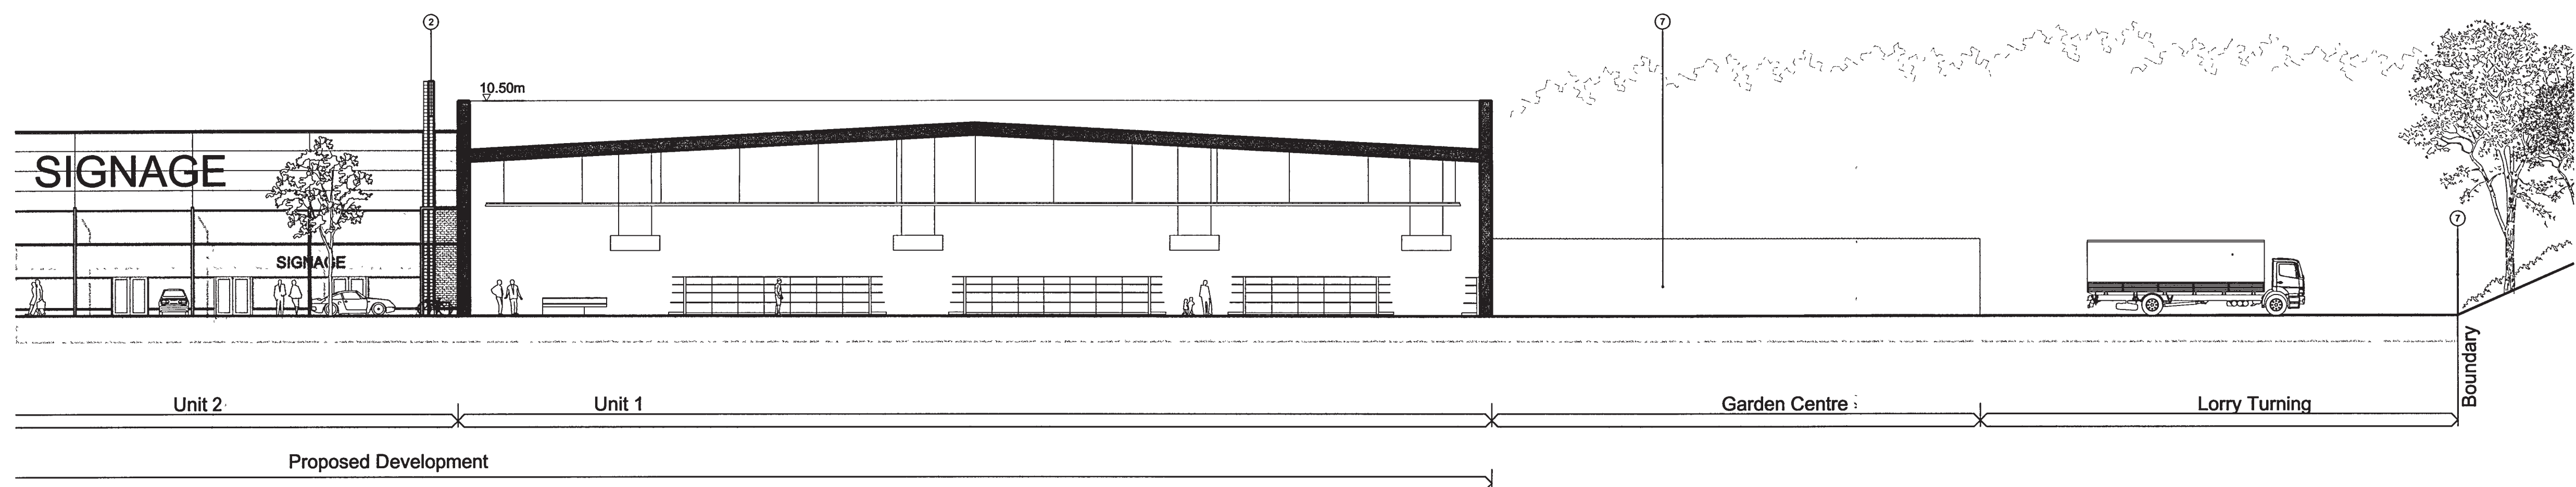

Elevation H-H

REVISIONS				PLANNING		CLIENT		TITLE		HGP ARCHITECTS	
Rev	Date	Description	Drawn by	PM	Note:	STORE PROPERTY		Rustington Retail Park		HGP ARCHITECTS	
B	15.02.08	Issued for Planning	SG	MS	To be read in conjunction with dwgs HGP 07.187.01 - 07.187.05 - 07.187.10 - 07.187.20 - 07.187.25 - 07.187.26 - 07.187.30 - 07.187.32 - 07.187.34	Scale : 1:200 @ A1		Proposed Side Elevations		HGP Greenlee Alchurch Evans Limited	
A	08.02.08	Mullions lined up with cladding to unit 2 elevation	SG	MS		Date : 05.02.08		Elevations Sheet 4		Furzehall Farm, Wickham Road, Fareham, Hampshire, PO16 7JH, England	
						Drawn by : SPG		Drawing No: 07.187.33		Tel: 01329 283225 Fax: 01329 237004 Email : email@hgp-architects.co.uk	
						Checked by : MS					