ARUN DISTRICT COUNCIL R/72/07

ARUN DISTRICT COUNCIL:R/72/08/

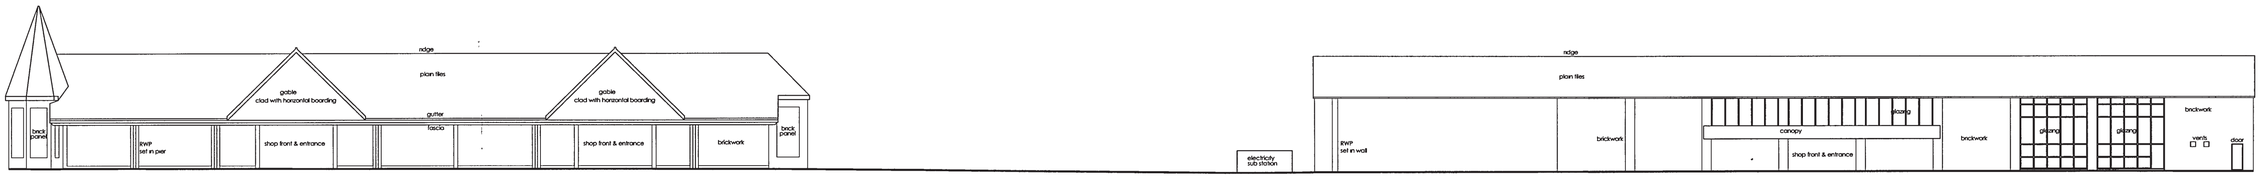

Site Elevation A-A

Site Elevation B-B

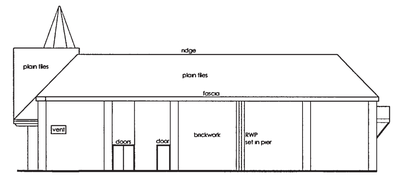

Site Elevation C-C

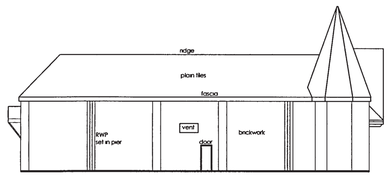

Site Elevation D-D

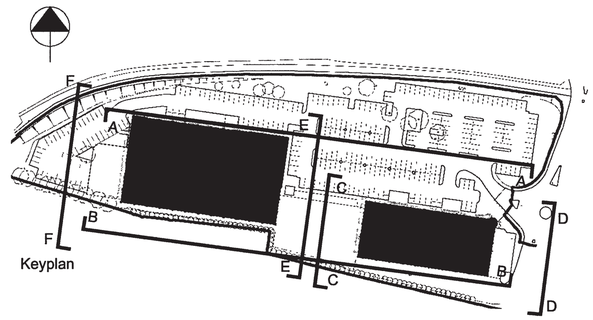

Keyplan

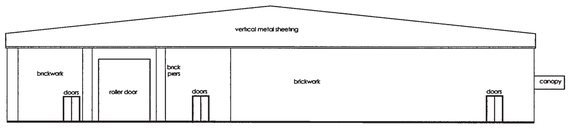

Site Elevation E-E

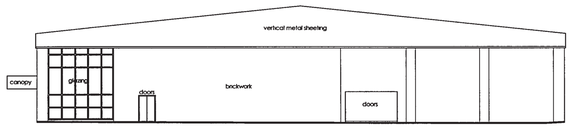

Site Elevation F-F

Rev	Date	Description	Drawn by	PM
A	15 02 08	Issued for Planning	SG	

REVISIONS

Note:

To be read in conjuction with drwgs HGP 07.187.01 - 07.187.05 - 07.187.20 - 07.187.25 - 07.187.26 - 07.187.30 - 07.187.31 - 07.187.32 -07.187.33 - 07.187.34

Survey Carried out by Offington Land Surveys - August 2007

PLANNING

HGP Greentree Allchurch Evans Ltd. © Copyright Reserved 2007 Do not scale - check dims on site.

CLIENT

STORE PROPERTY

TITLE

Rustington Retail Park

Existing Elevations

Scale : 1: 250 @ A1

Date : 05.12.07

Drawn by : MS

Checked by : SL

Drawing No: 07.187.10

A B C D E F G H J K L M N P Q R S T U V W X Y Z

HGP ARCHITECTS

HGP Greentree Allchurch Evans Limited
Furzehall Farm, Wickham Road, Fareham, Hampshire, PO16 7JH, England
Tel: 01329 283225 Fax: 01329 237004 Email : email@hgp-architects.co.uk