


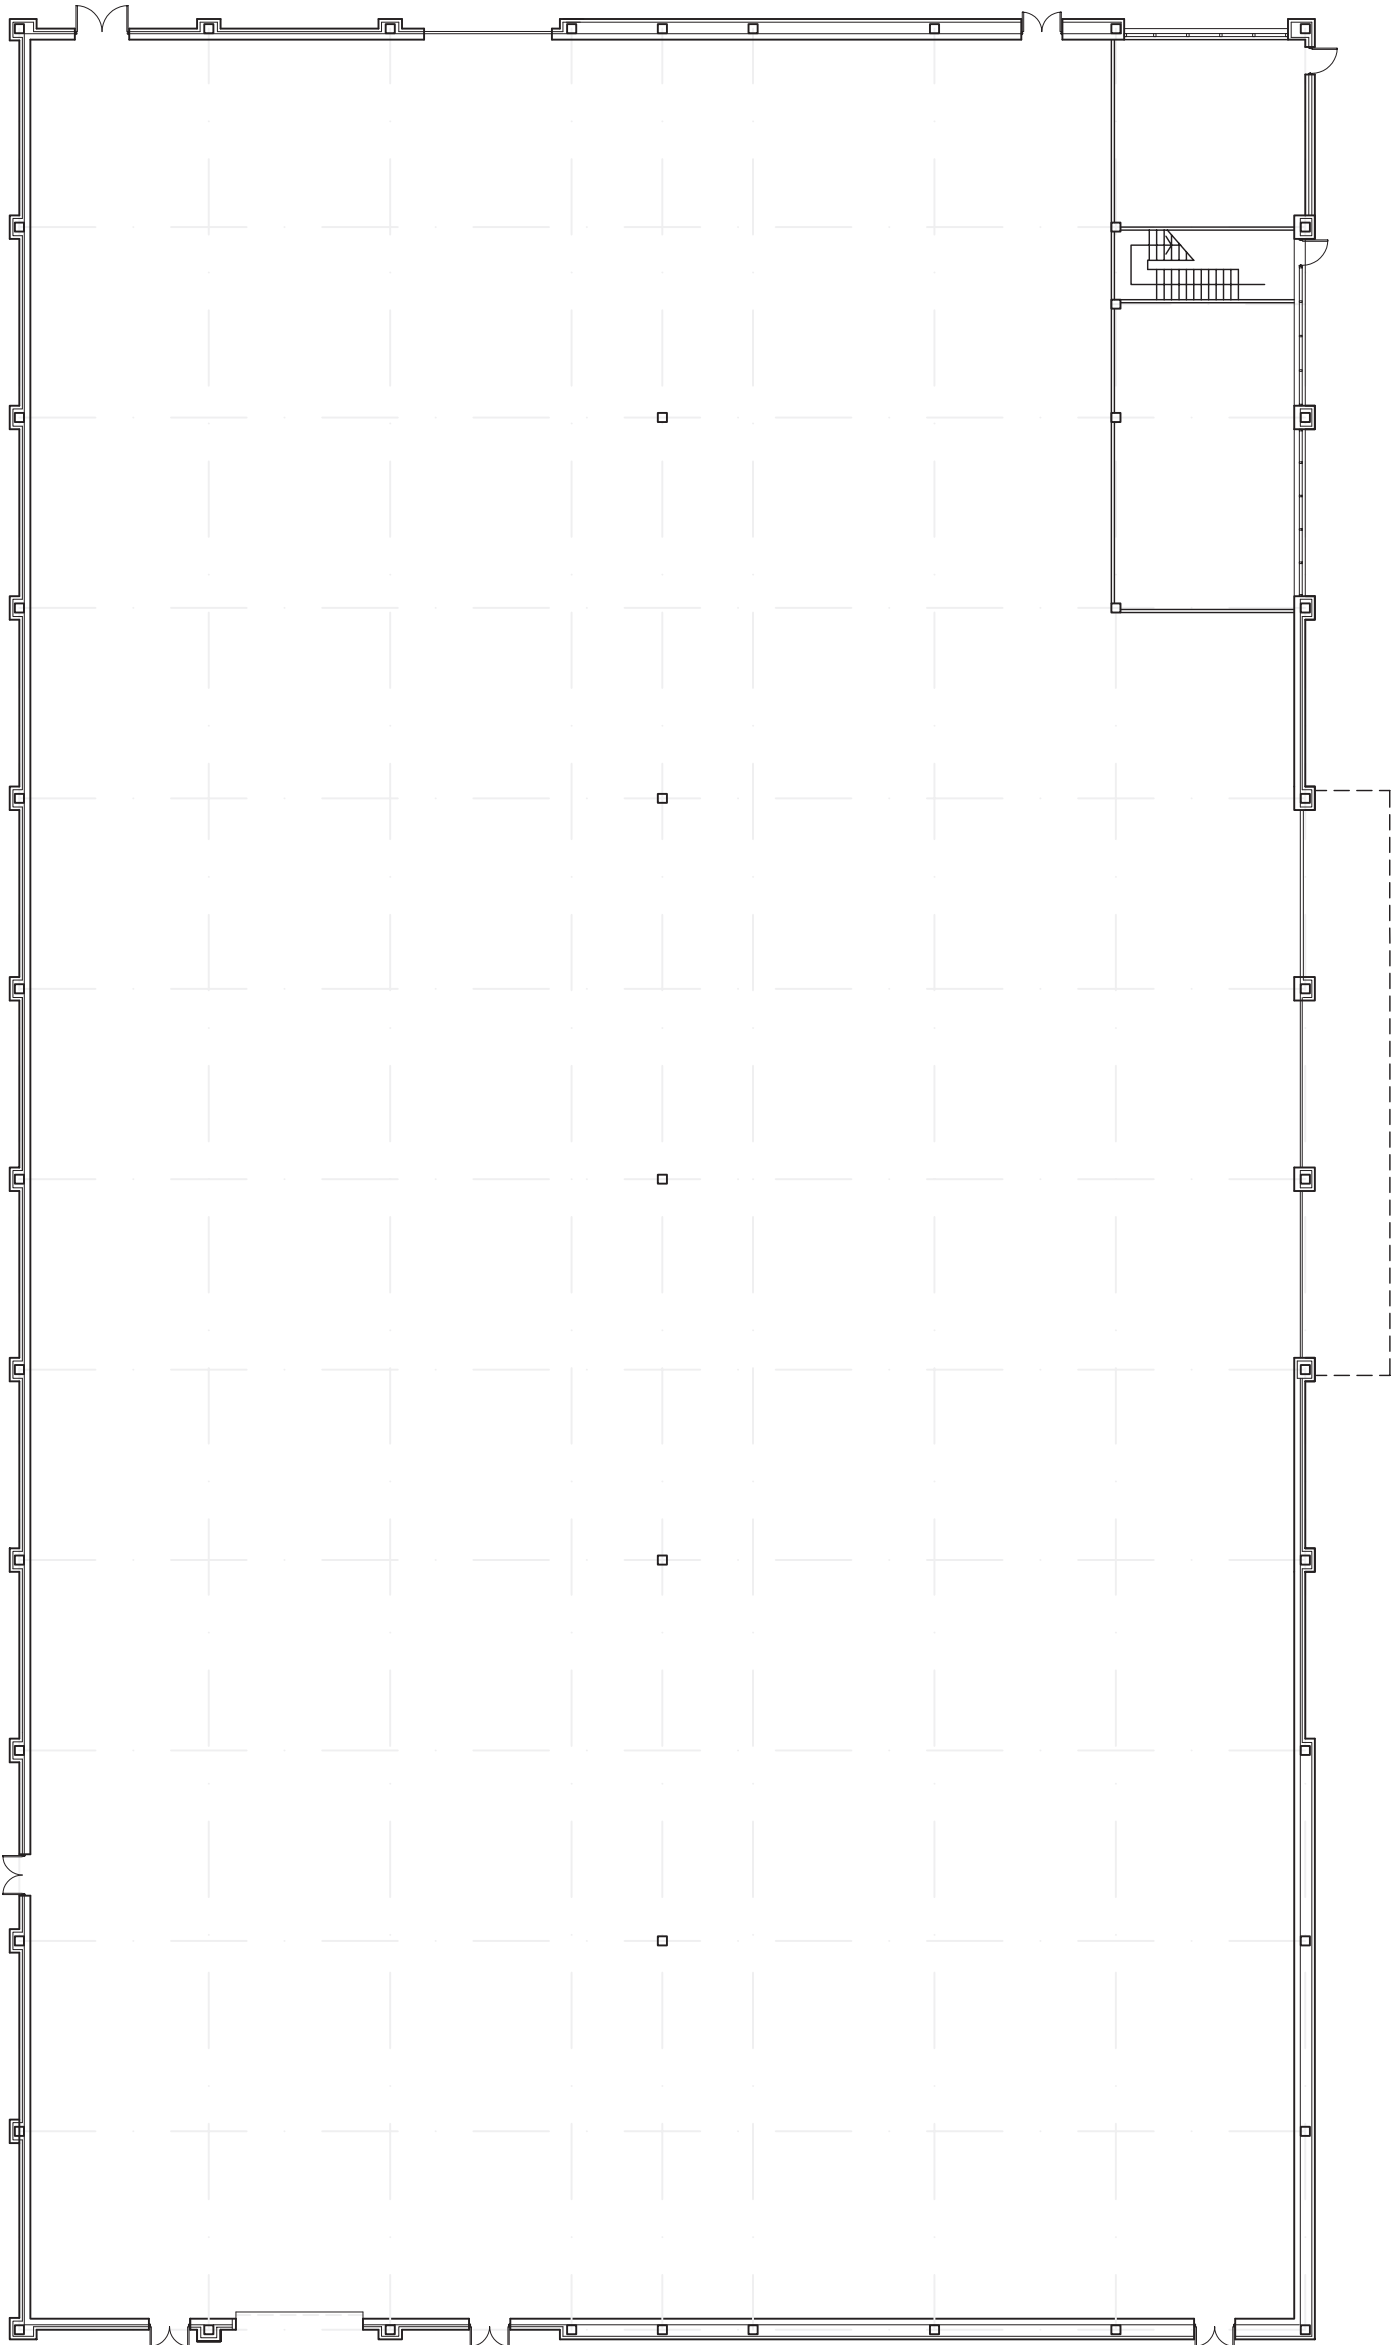

Client's Name
STORE PROPERTY INVESTMENTS Ltd

Job Title
RUSTINGTON RETAIL PARK

Drawing Title
EXISTING PLAN

Scale
1:250 @ A3
metres 2 8 8 10

Drawn
5279

Checked
102

Date
05.03.10

Status

PRELIMINARY

Rev Date Revision Details

Dr Ch

Brooklyn Chambers
11 Goring Road
West Sussex BN12 4AP
Tel: 01903 248777
Fax: 01903 248866
E-Mail: office@michaelcookassociates.co.uk

