

General Notes





		No.	Revision/Issue	Date



Drawing Title
Site and Location Plans

Project Name and Address
7 Orchard Gardens
Rustington
West Sussex
BN16 3HN

Drawing No.	Sheet
1A	A3
Date 10th Sept 2017	
Scale See Drawing	

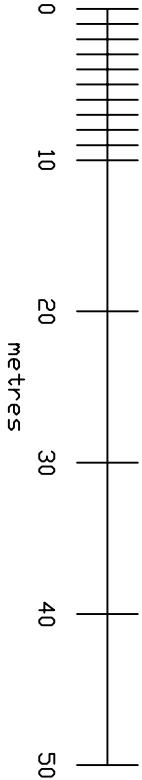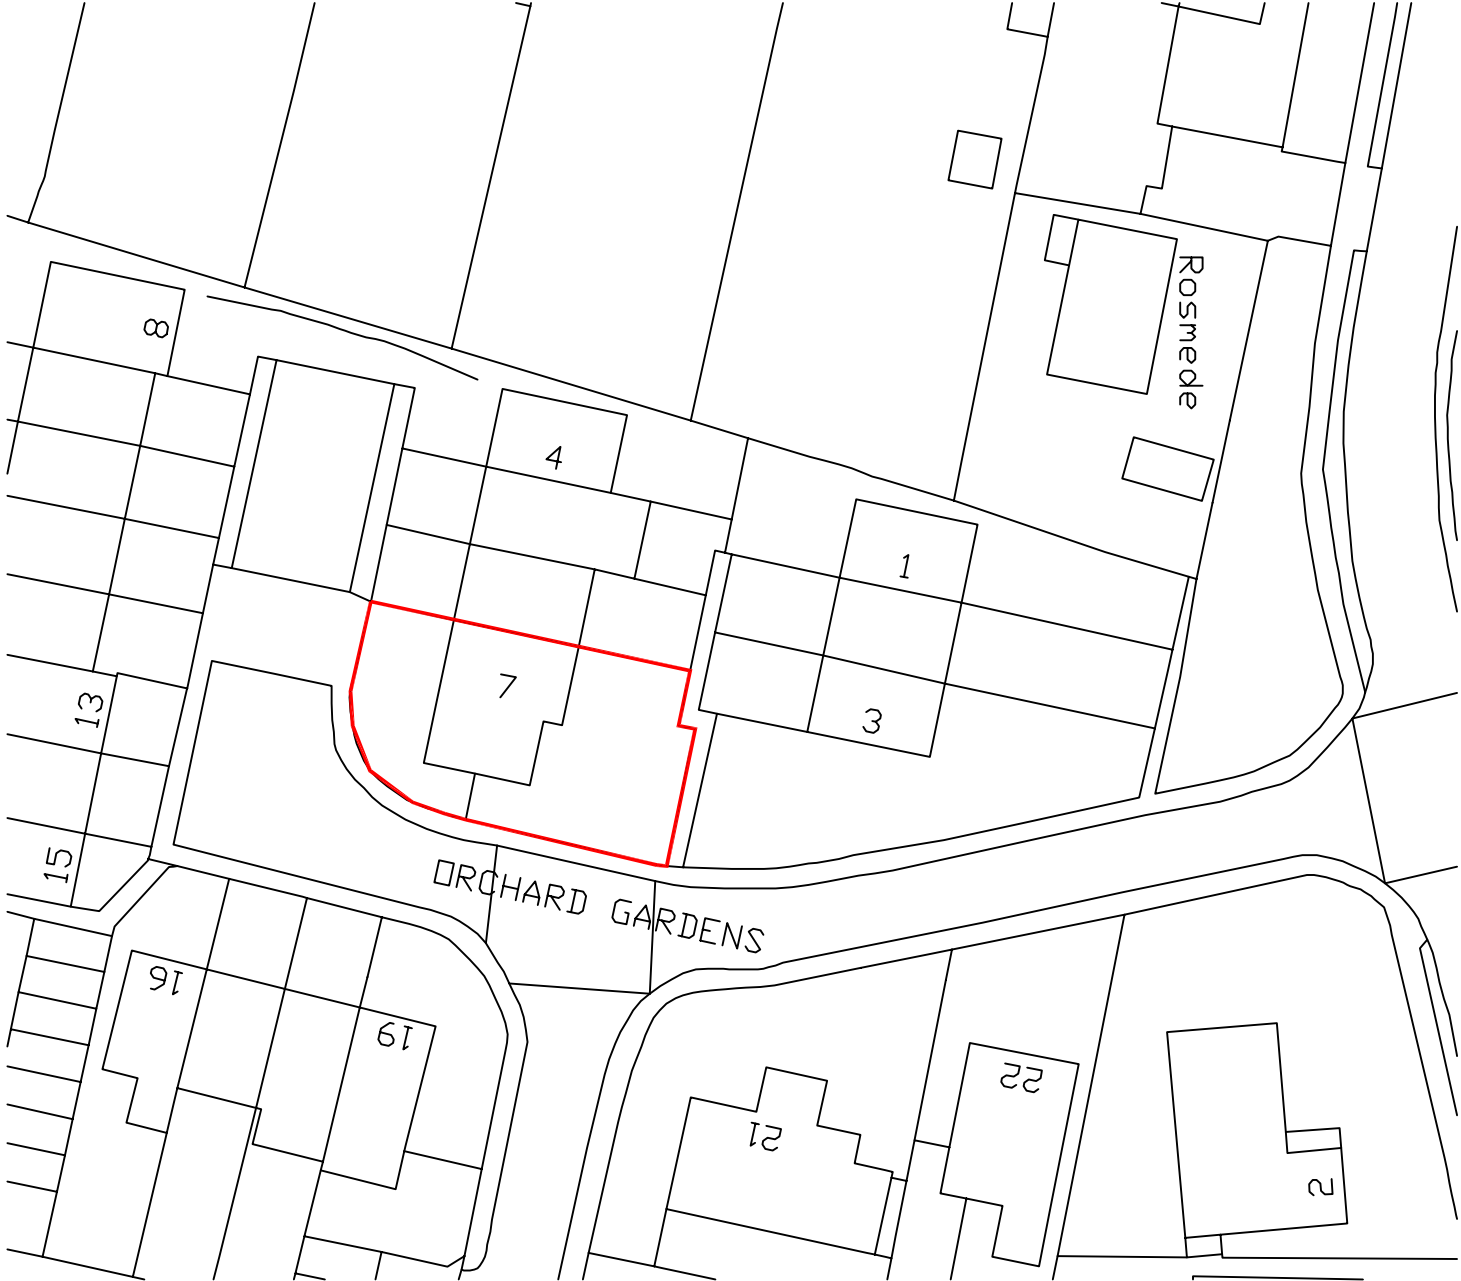

Block Plan – 1:500 Scale

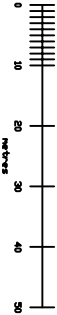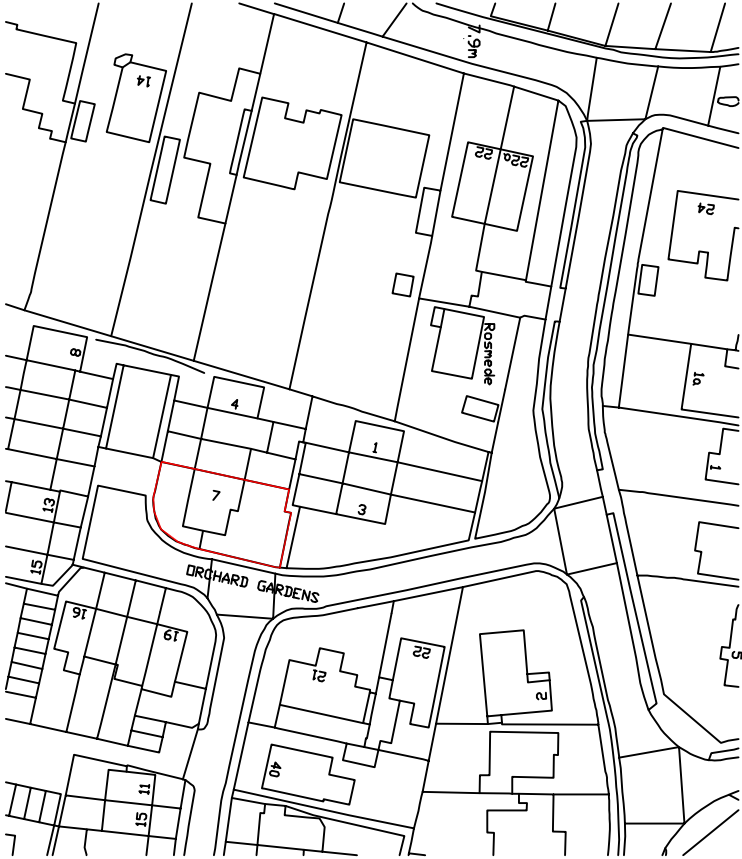

Location Plan – 1:1250 Scale