
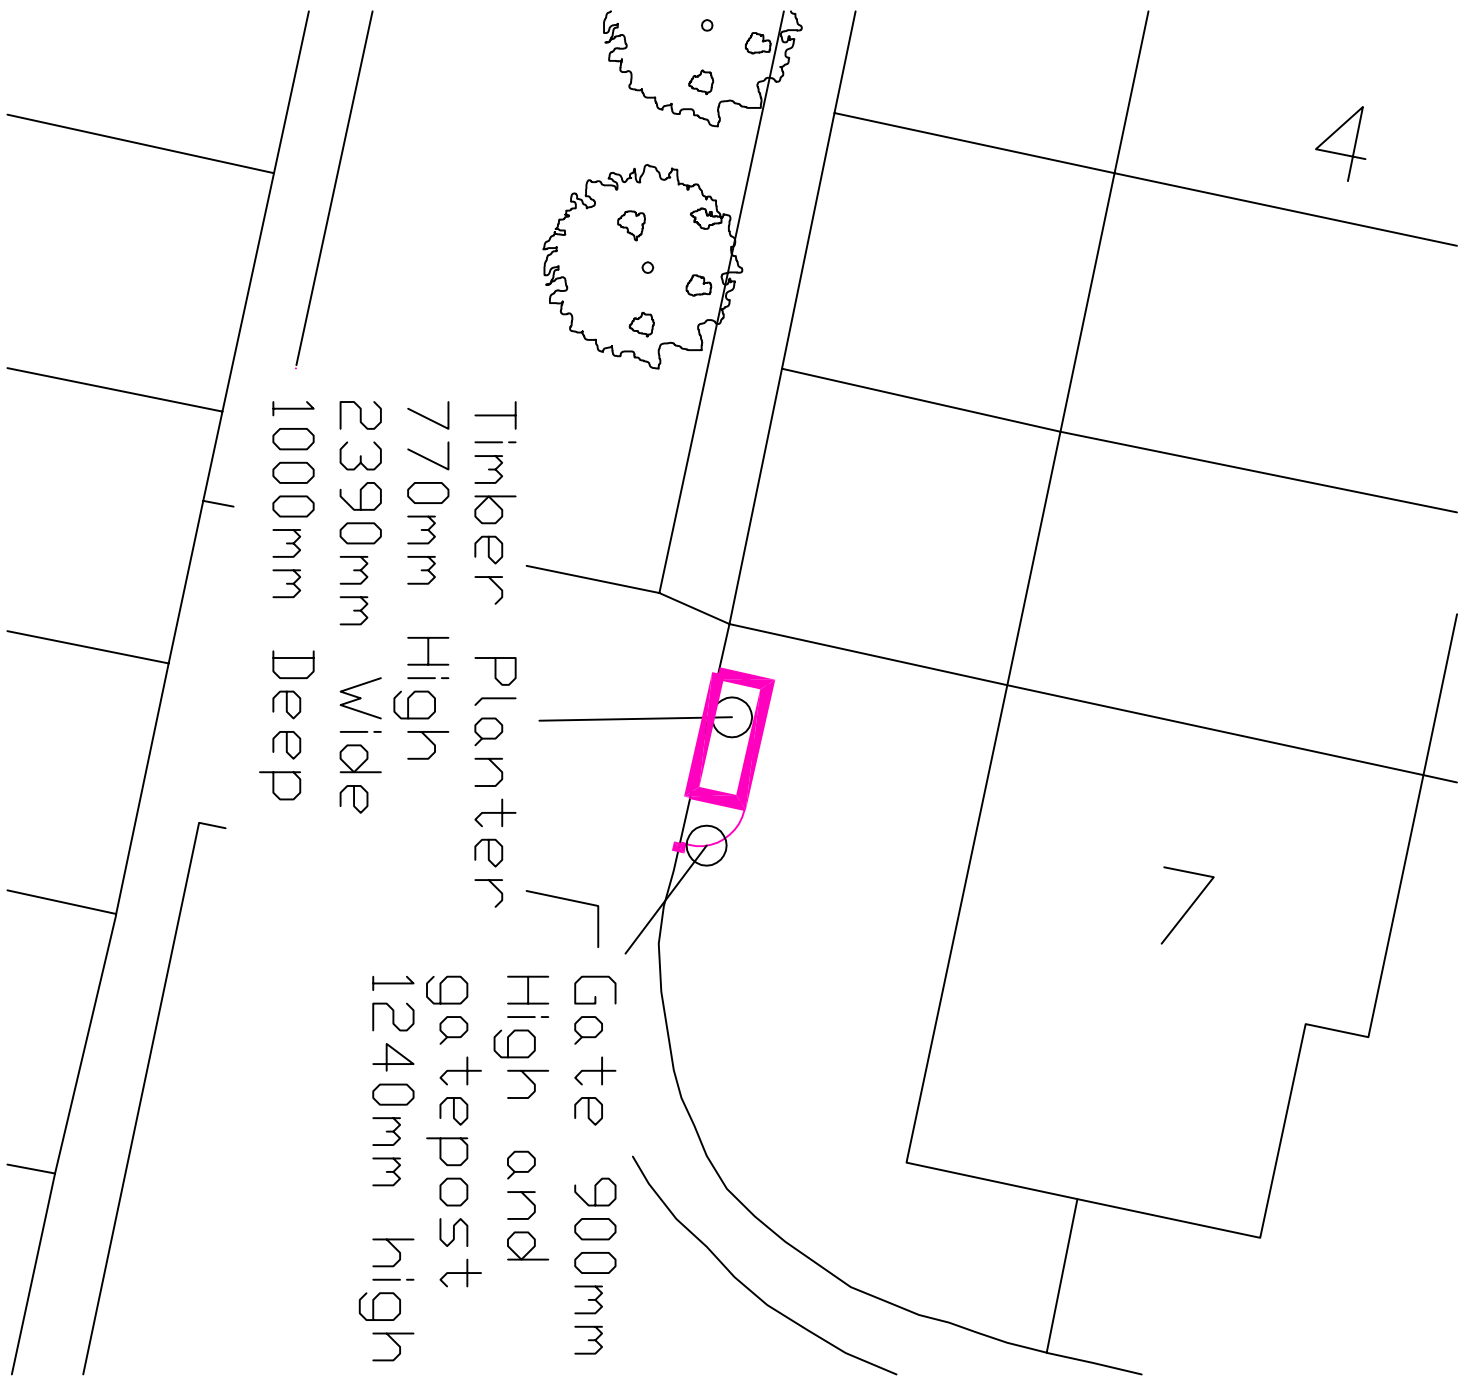
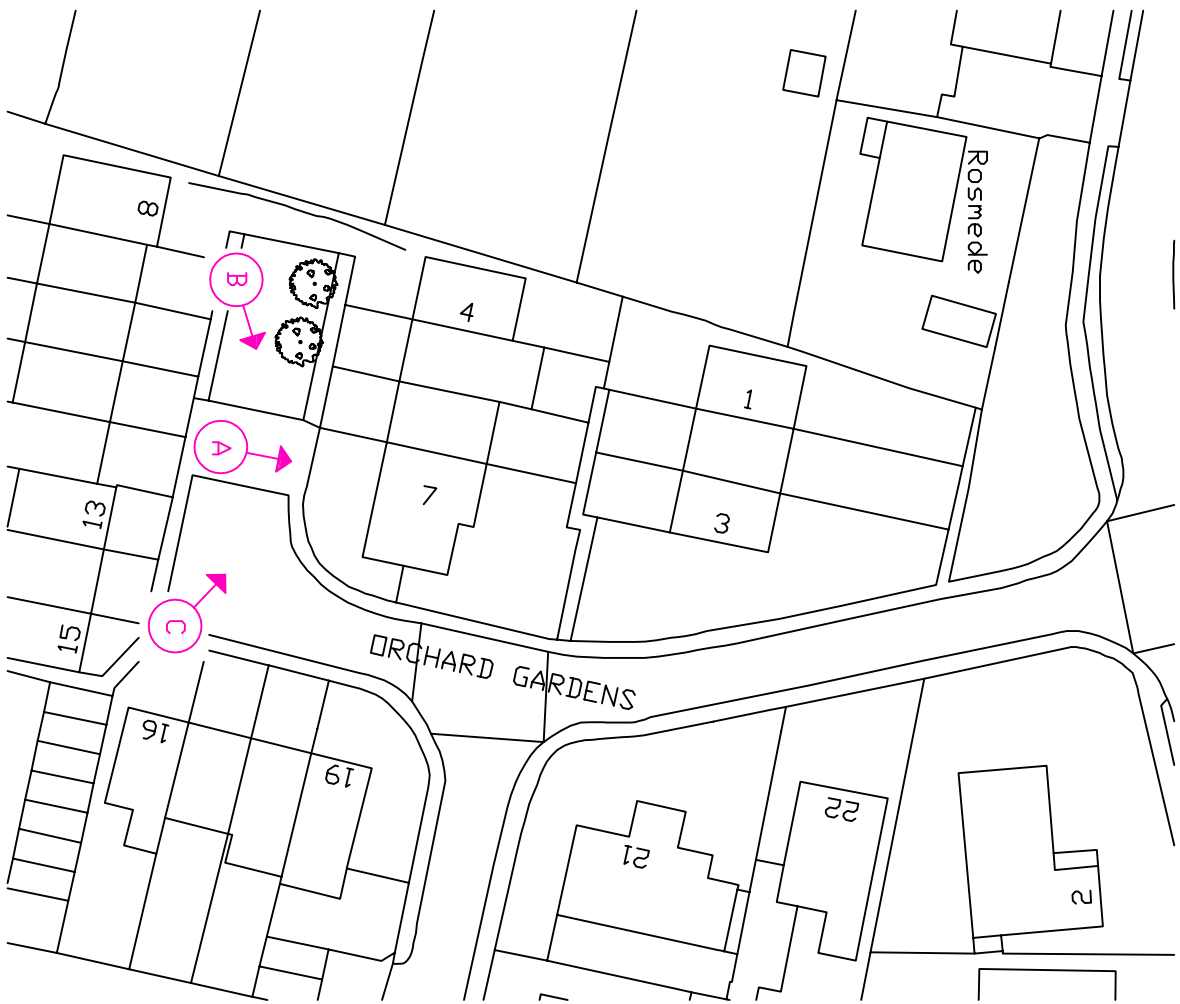


Photo Schedule – Not to Scale

New Fence Plan – 1:200 Scale

General Notes

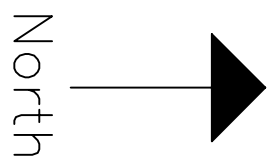

| No. | Showing planter and gate sizes | 17/10/17 |
|-----|--------------------------------|----------|
| 1   | Revision/issue                 | Date     |

Drawing Title  
Planter Plan and Photo Schedule

Project Name and Address  
7 Orchard Gardens  
Rustington  
West Sussex  
BN16 3HN

|                        |                      |
|------------------------|----------------------|
| Drawing No.<br>2A      | Sheet<br>A3          |
| Date<br>10th Sept 2017 | Scale<br>See Drawing |