


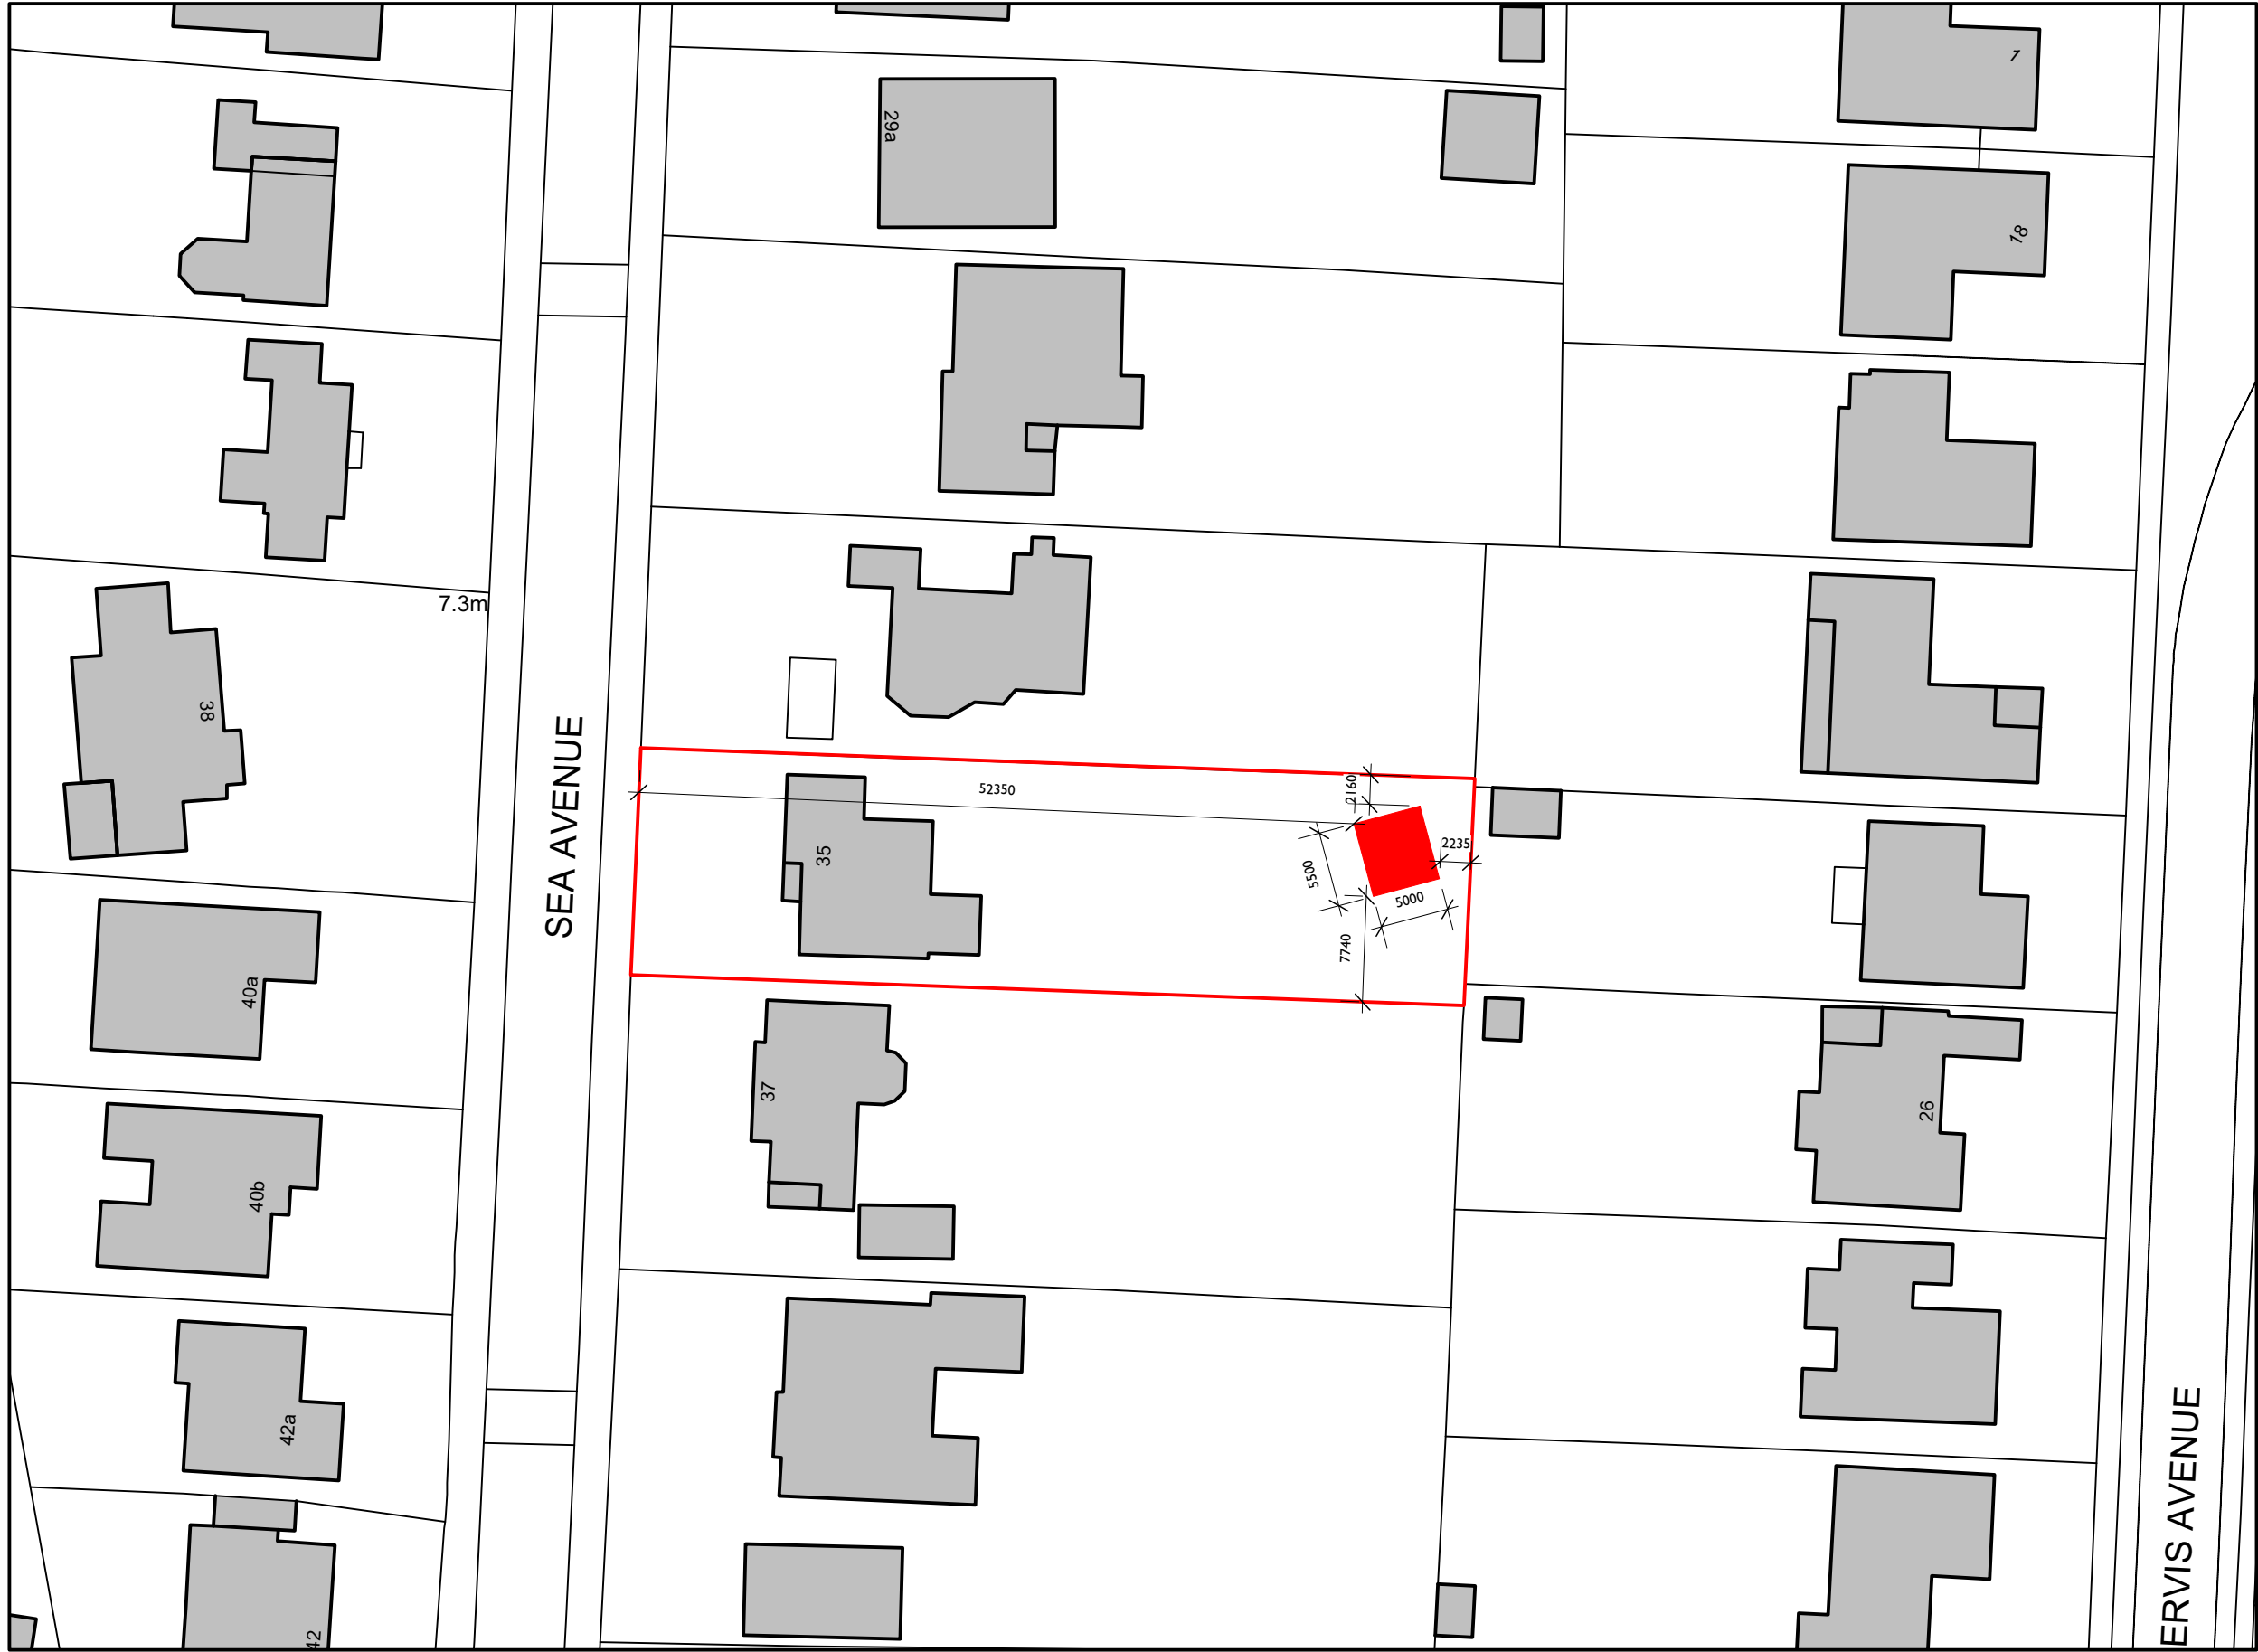

BLOCK PLAN SCALE 1:500

LANDIVAR ARCHITECTS
ARCHITECTS AND DESIGNERS

Landivar Architects Limited:
29 - 42 Windsor Street, Unit 3, Brighton, BN1 1RJ
01273 739590
info@landivar-architects.com
www.landivar-architects.com

DRAWING STATUS:	PLANNING
CLIENT:	MR & MRS JAGGS
PROJECT:	35 SEA AVENUE, RUSTINGTON
DRAWING:	AS PROPOSED
DRAWN:	JT
DATE:	AUGUST 2019
JOB NO.	1519
SCALE:	1:500 @ A3
REV.	
DRG. NO.	D.002