


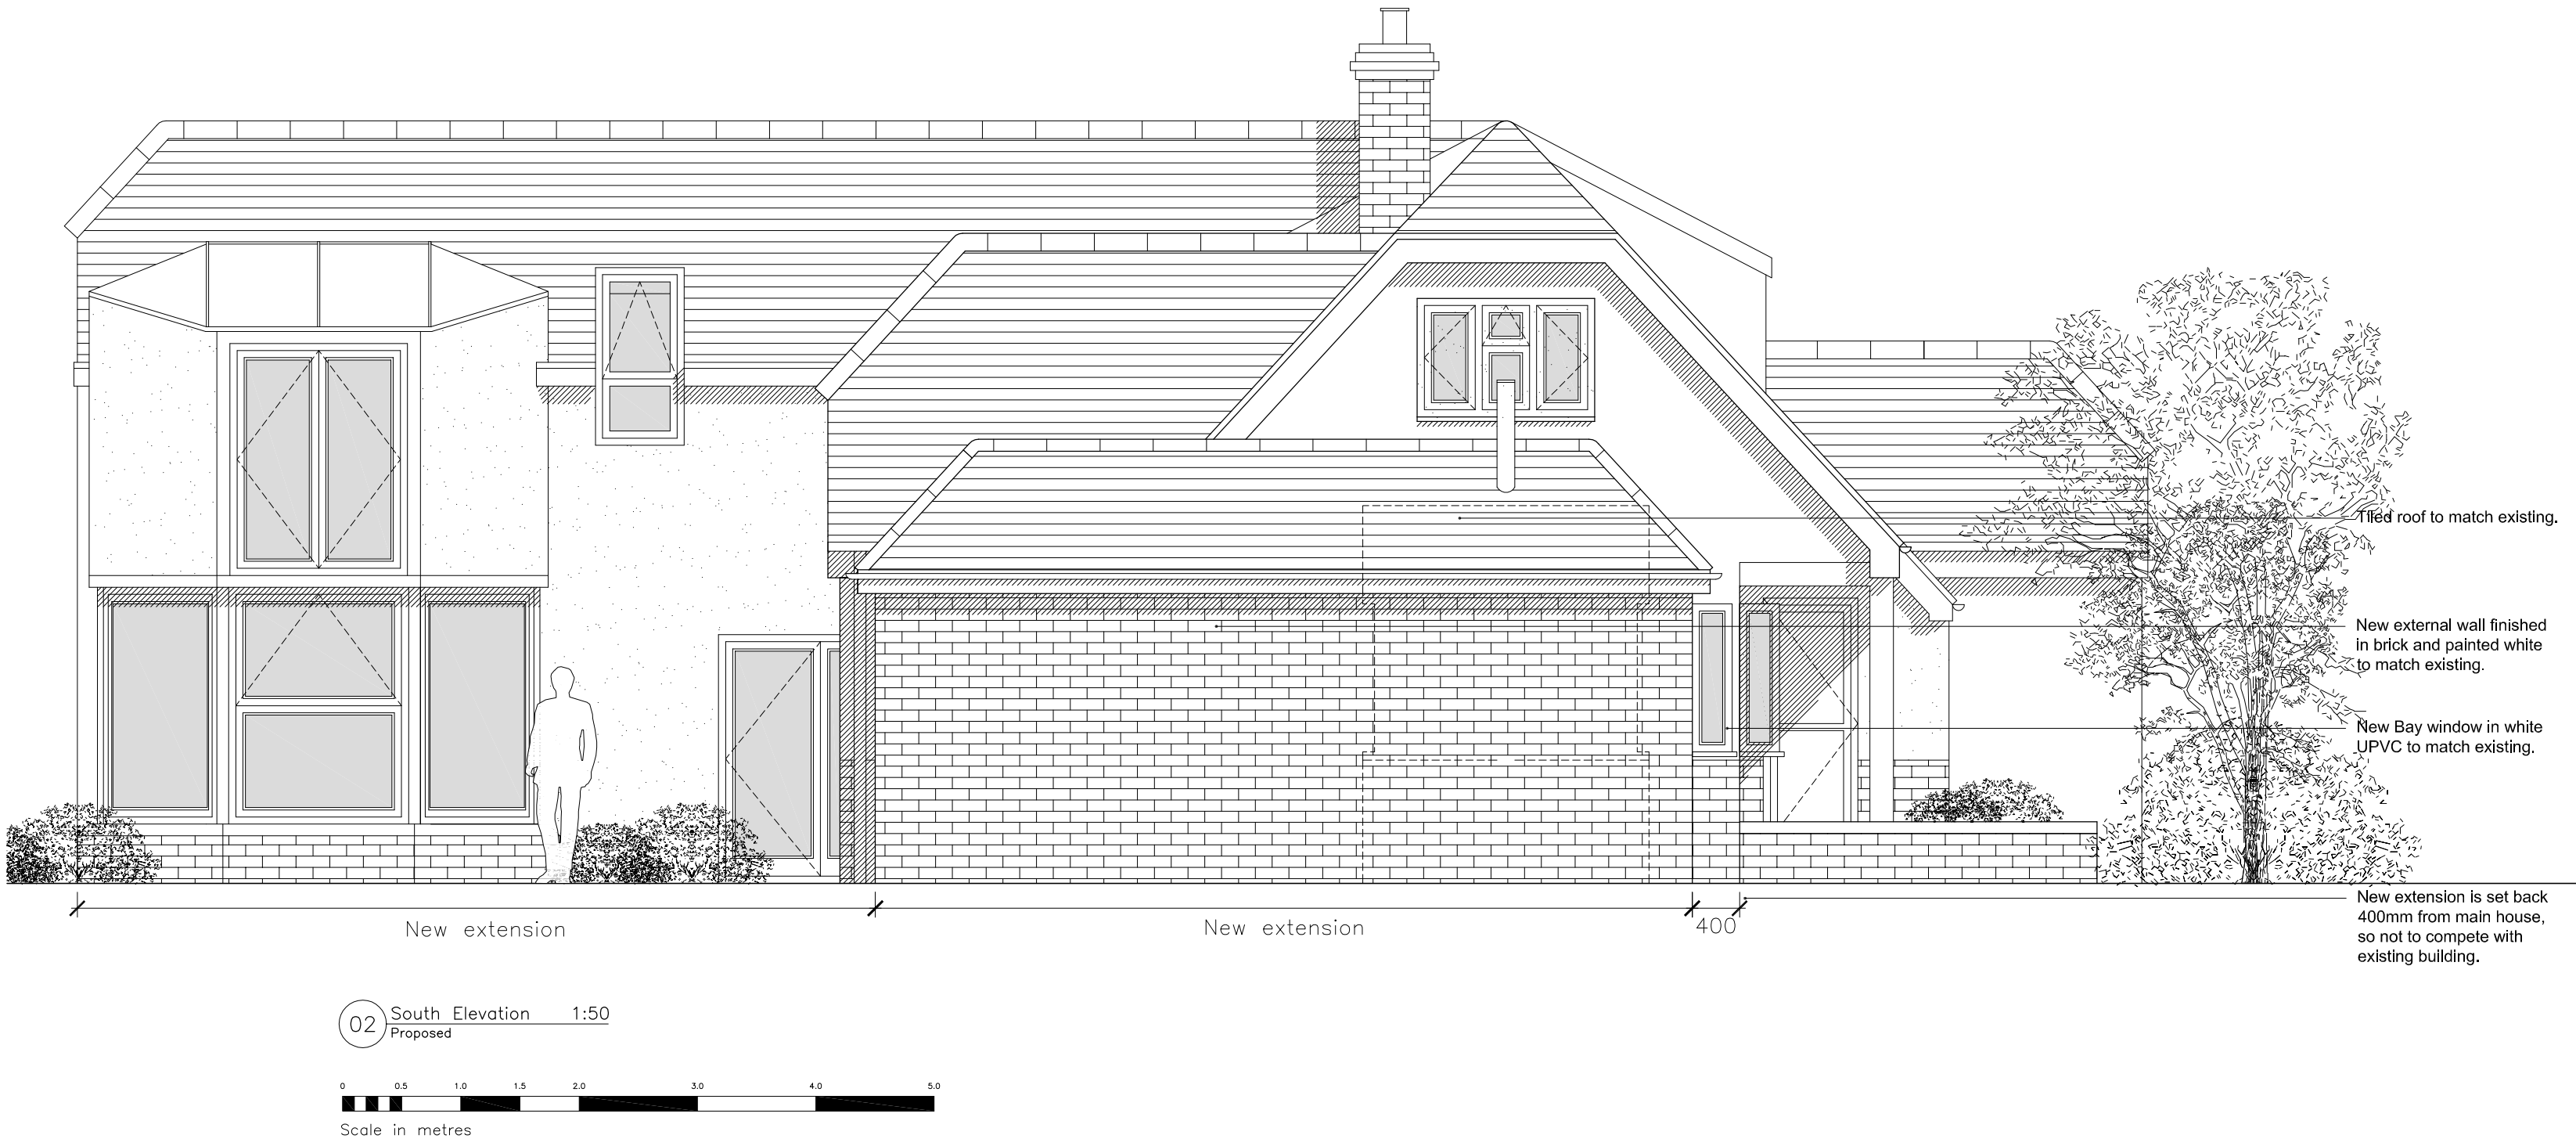

date	revision	checked
01.09.14	A	PLANNING
		CS

CDMS ARCHITECTS

1st Floor, Montpellier House
99 Montpellier Road Brighton, BN1 3BE
t: 01273 220407
f: 01273 723808
e: info@cdmsarchitects.com
w: www.cdmsarchitects.com

drawing status:	PLANNING	
job number:	2089	revision: A
drawn number:	(31)000	
project:	84 Sea Avenue, Rustington, West Sussex BN16 2DL	
client:	Roger Brass & Eric Hutchinson	
title:	Proposed Elevations	
date:	01/09/14	scale: 1:50 @ A1
drawn:	WC	checked: CS