



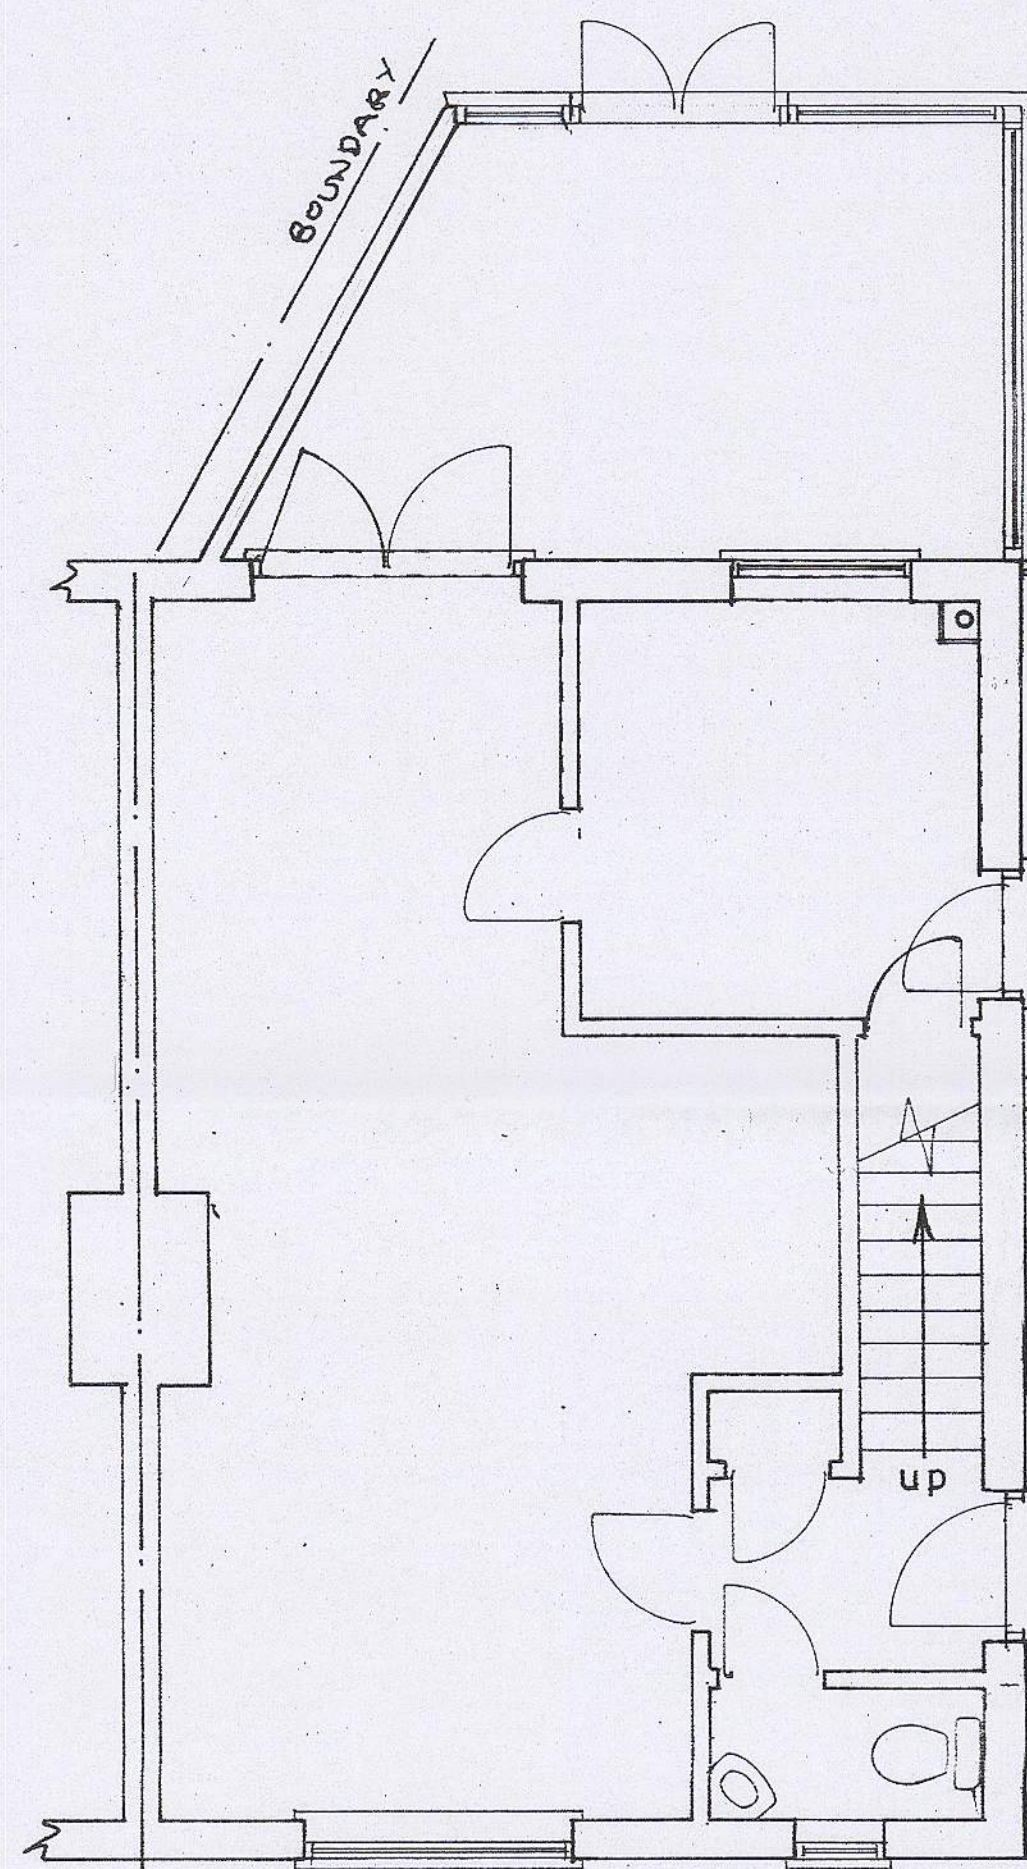

Ground floor plan

1 : 50

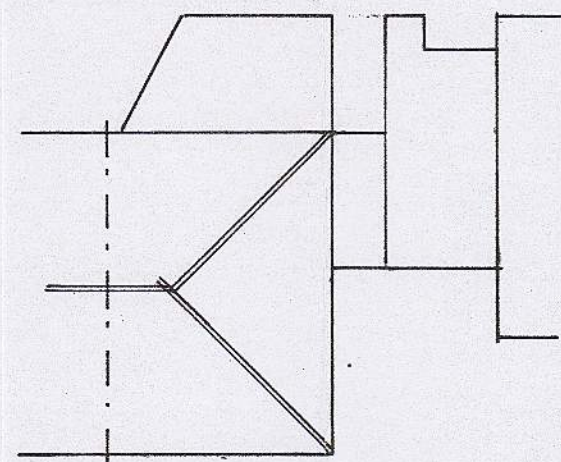


roof plan


1 : 200



west

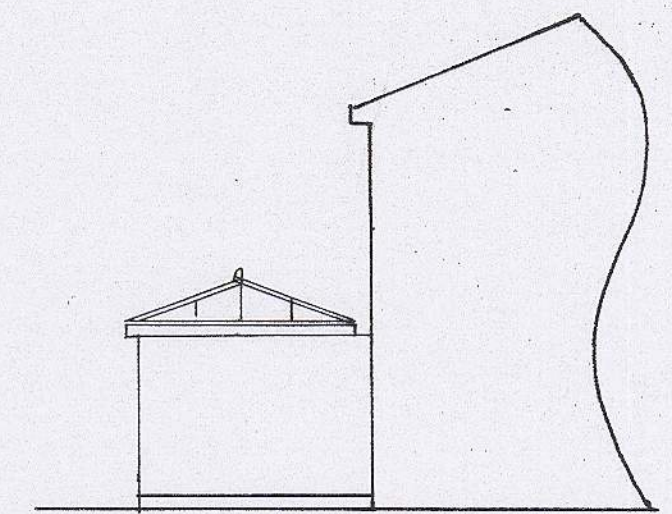

south

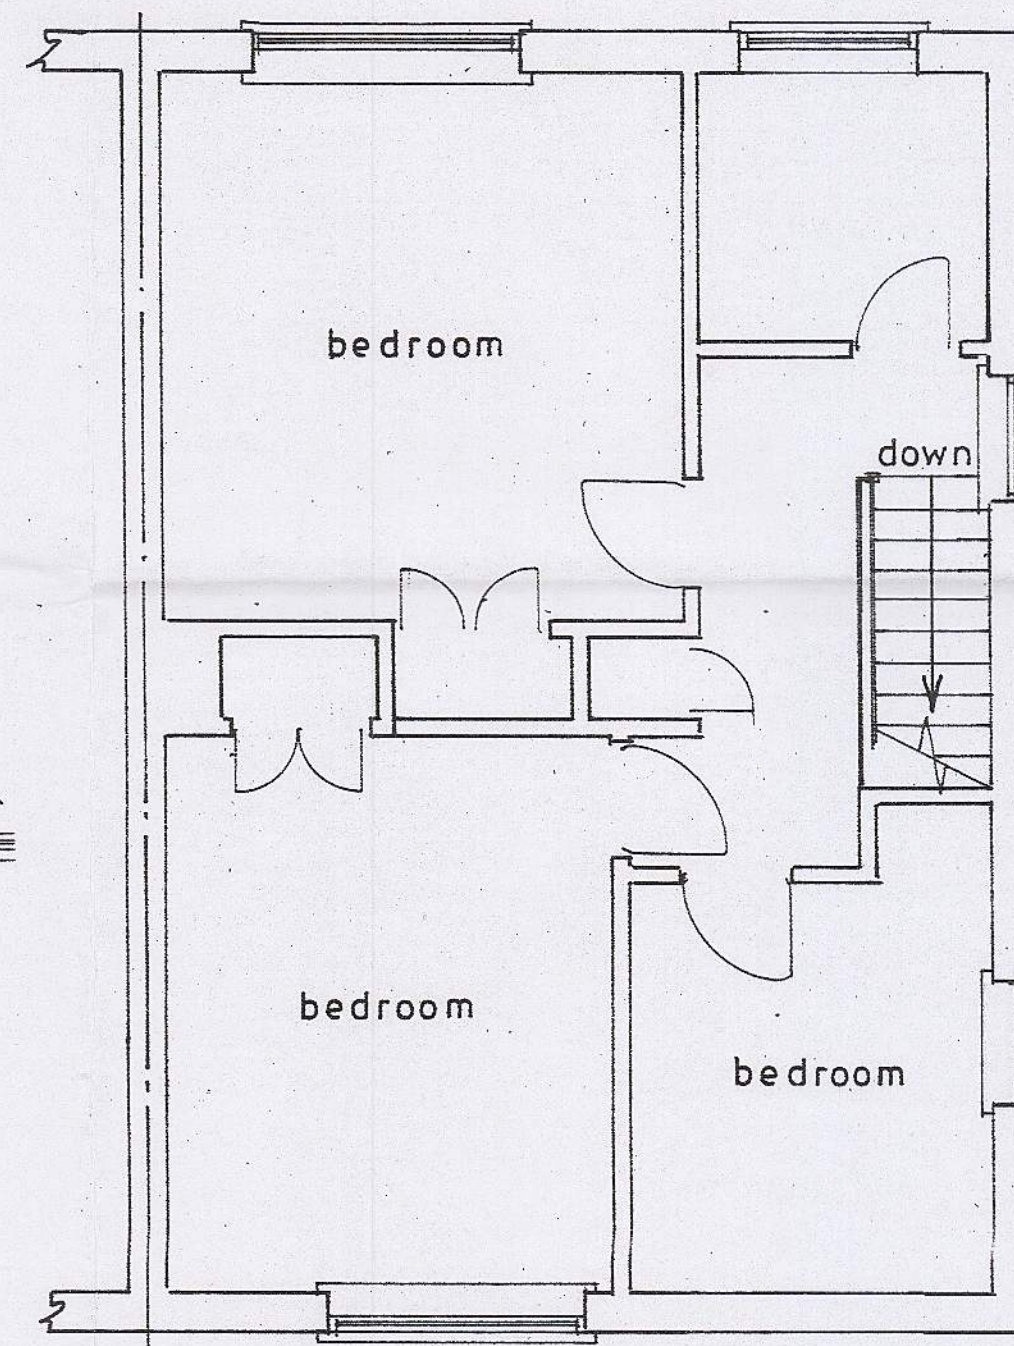

1st floor plan



east

1 : 100



north

sheet 3 of 3

Existing

PROPOSED TWO STOREY AND SINGLE STOREY EXTENSIONS AT 6, THE MARTLETS, RUSTINGTON
FOR MR. & MRS. I. CHATFIELD.

Bryan Butcher
Rainbow Cottage
Nyetimber Lane
Bognor Regis PO21 3JX
01243 266871
07973 233442
bryan.butcher@btinternet.com
www.bryanbutcher.com