

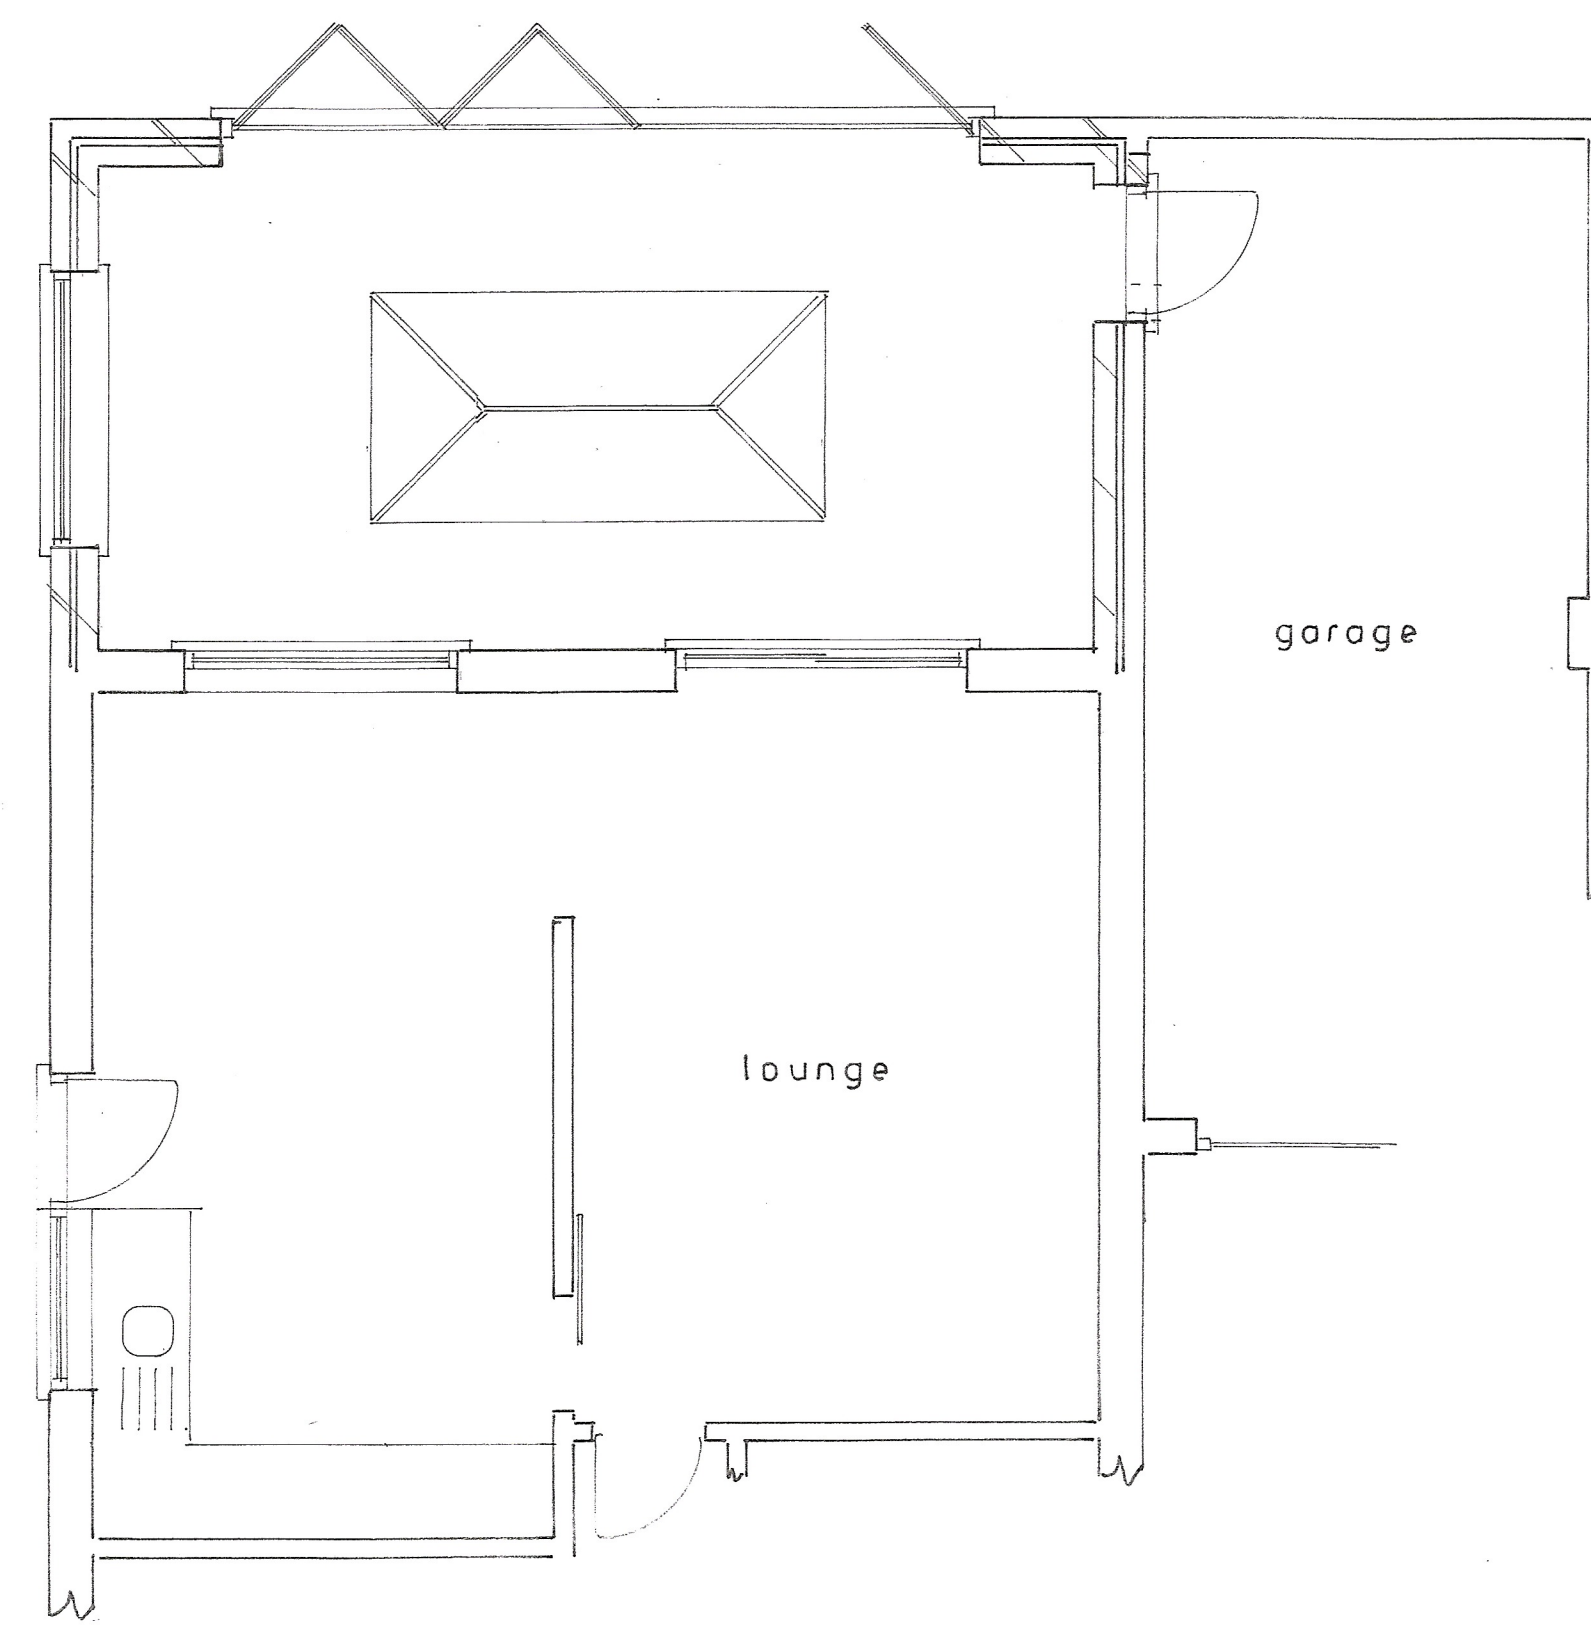


west
1 : 100


south

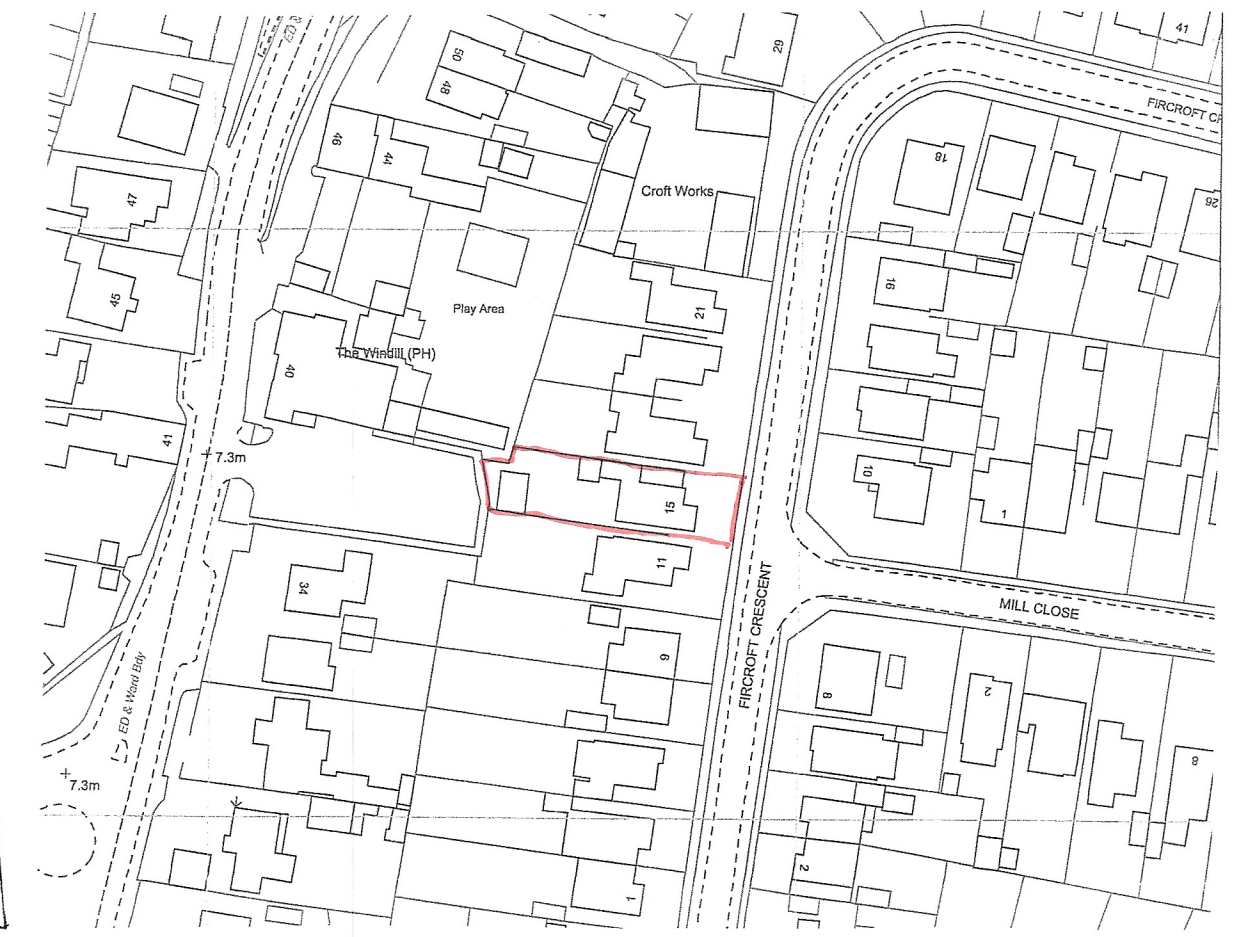

Plan
1 : 50

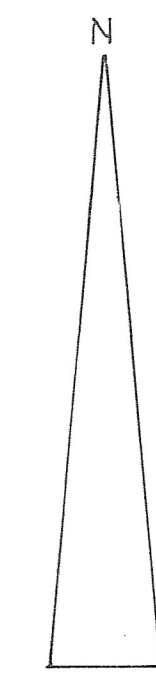

location plan
1 : 1250

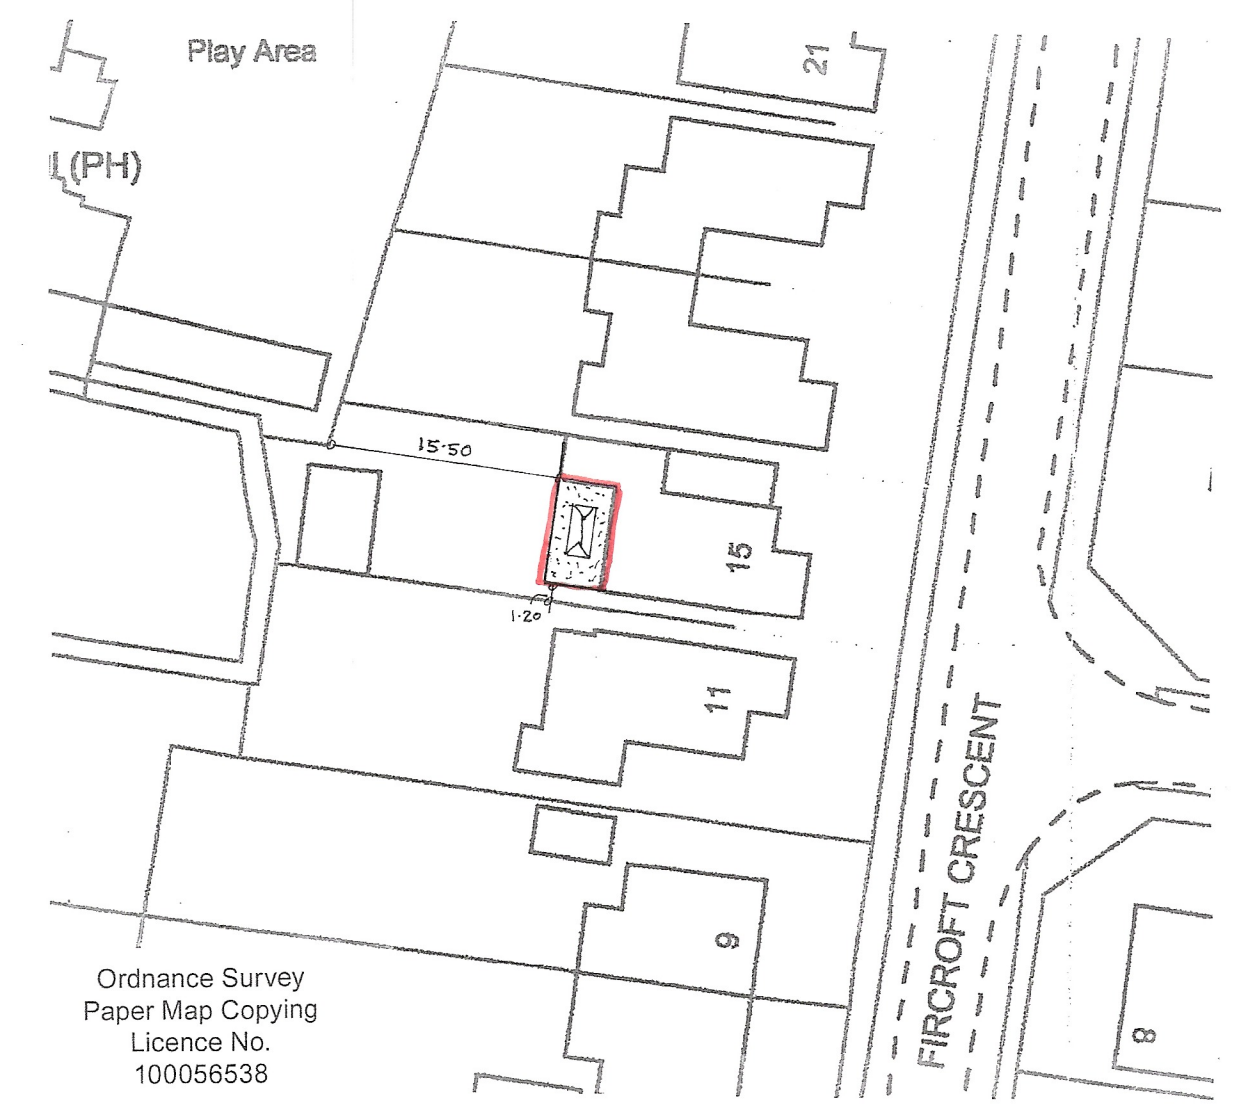

Ordnance Survey
Paper Map Copying
Licence No.
100056538

block plan
1 : 500

sheet 1 of 2

Proposed

PROPOSED SINGLE STOREY EXTENSION AT 15, FIRCROFT CRESCENT, RUSTINGTON
FOR MR. & MRS. P. BUNCE.

Bryan Butcher
Rainbow Cottage
Nyetimber Lane
Bognor Regis PO21 3JX
01243 266871
07973 233442
bryan.butcher@btinternet.com
www.bryanbutcher.com