

NOTES
WRITTEN DIMENSIONS TO BE TAKEN IN PREFERENCE TO SCALE, AND ARE TO BE CHECKED ON SITE PRIOR TO COMMENCING WORK.
THIS DRAWING IS TO BE READ IN CONJUNCTION WITH ALL OTHER DOCUMENTS RELATING TO THIS PROJECT.
ANY DISCREPANCIES ARE TO BE REFERRED IMMEDIATELY TO THE PROJECT DESIGNER.
THIS DRAWING IS COPYRIGHT, AND SHOULD NOT BE USED OR REPRODUCED WITHOUT PERMISSION.
IT IS THE CONTRACTOR'S RESPONSIBILITY TO ENSURE COMPLIANCE WITH THE BUILDING REGULATIONS.

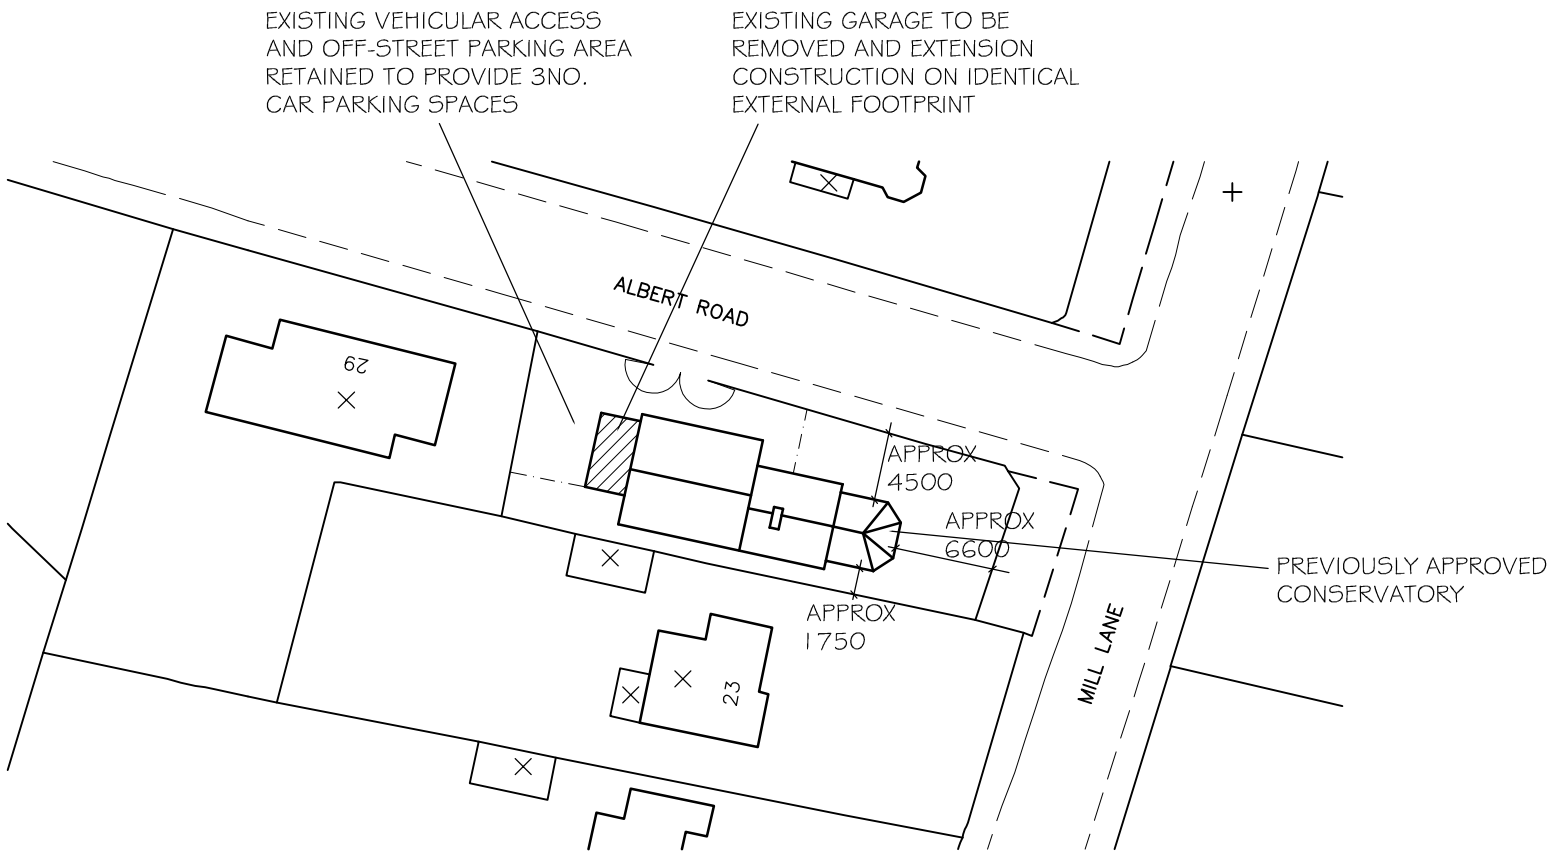


BLOCK PLAN 1:500

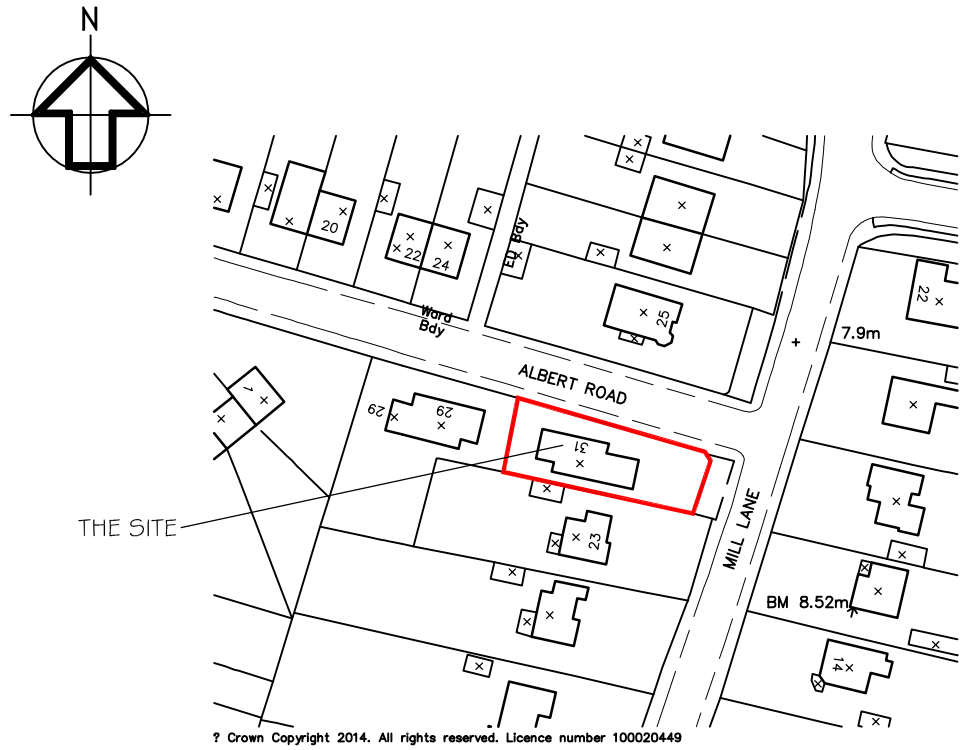


SITE LOCATION PLAN 1:1250

REV DESCRIPTION DATE

**PROJECT**
31 ALBERT ROAD
RUSTINGTON
WEST SUSSEX

**DRAWING TITLE**
SITE LOCATION AND BLOCK PLANS

**CLIENT**
KIDDIE KARE LTD

| SCALE | DRAWN BY | DATE |
|---|---|---|
| 1:1250 / 1:500@A3 | PLB | JAN 14 |

**DWG NO** 345/03 **REV.**

PHIL BROWN
(ARCHITECTURAL SERVICES) LTD
10 MANTLING ROAD
LITTLEHAMPTON
WEST SUSSEX
BN17 7DG
TEL 01903 715177

ARUN DISTRICT COUNCIL R/213/14/PL