


Do not scale off drawing - unless for Planning Application purposes only.  
Check all dimensions on site before all work is commenced, or materials are ordered.  
All goods & materials to have BSA cert, workmanship to conform with current Building Regulations, NBS standards, BS and CEN.

revision notes.

| rev. | date | comment |
|------|------|---------|
|------|------|---------|

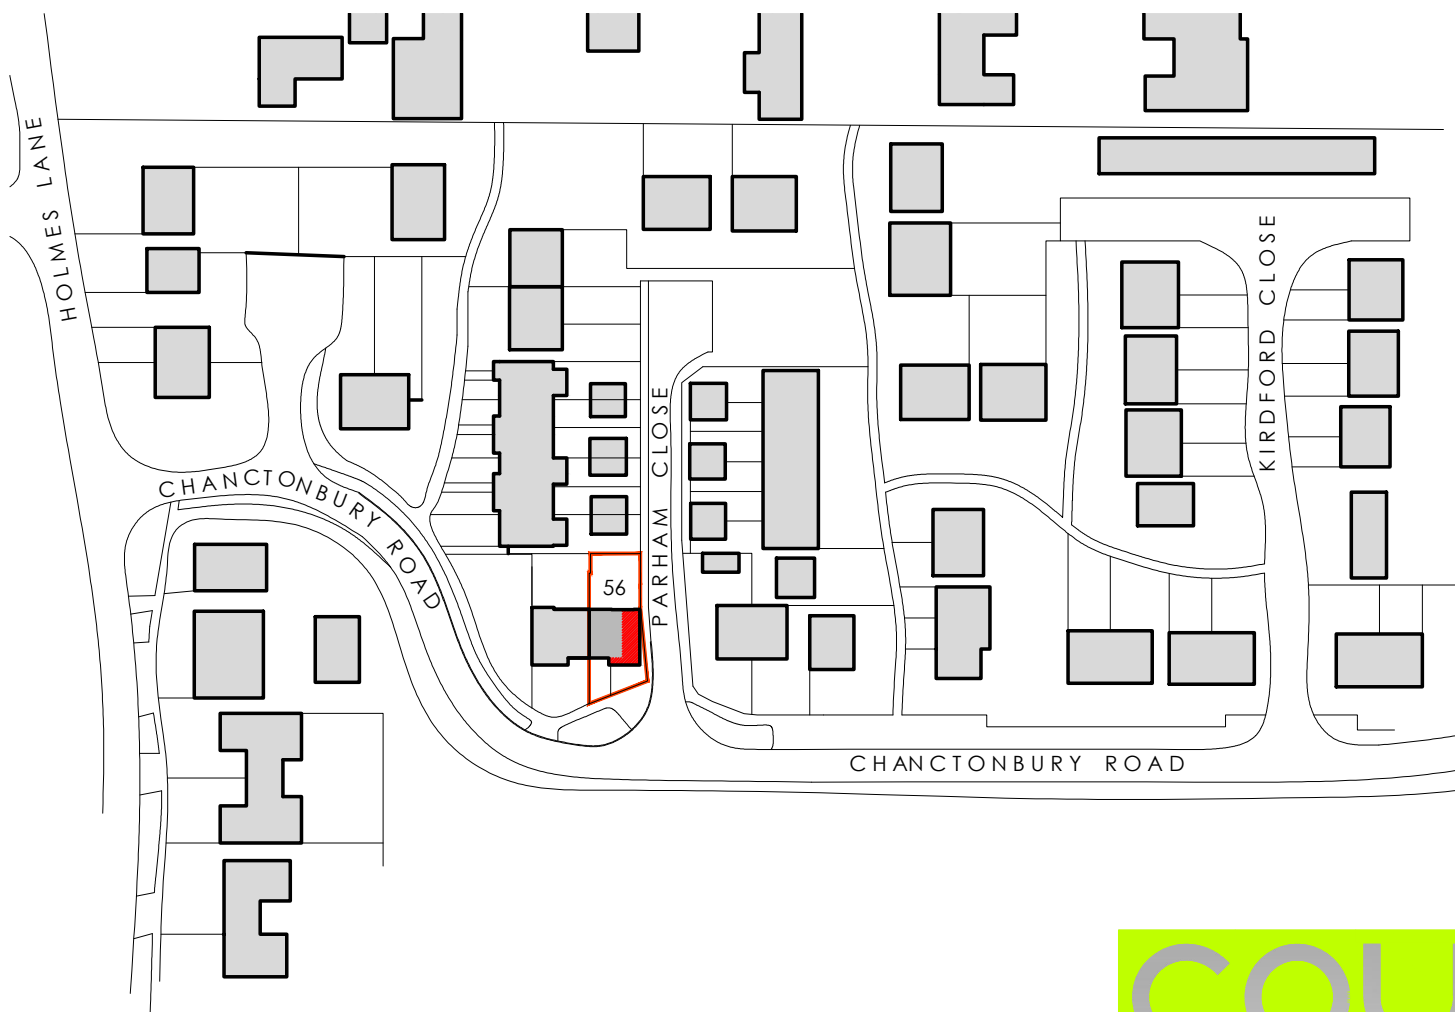

## proposed location plan

scale 1:1250

0 10 20 50



COULTHARD  
architectural  
DESIGN

client

Ms C. Christie

job

Proposed extension to  
56 Chanctonbury Road,  
Rustington, West Sussex.  
BN16 2LS.

dwg n°

100001 PL04\_

title

Proposed location plan

**PLANNING ISSUE**

date

Sept' 18

scale

1:1250 @A4