


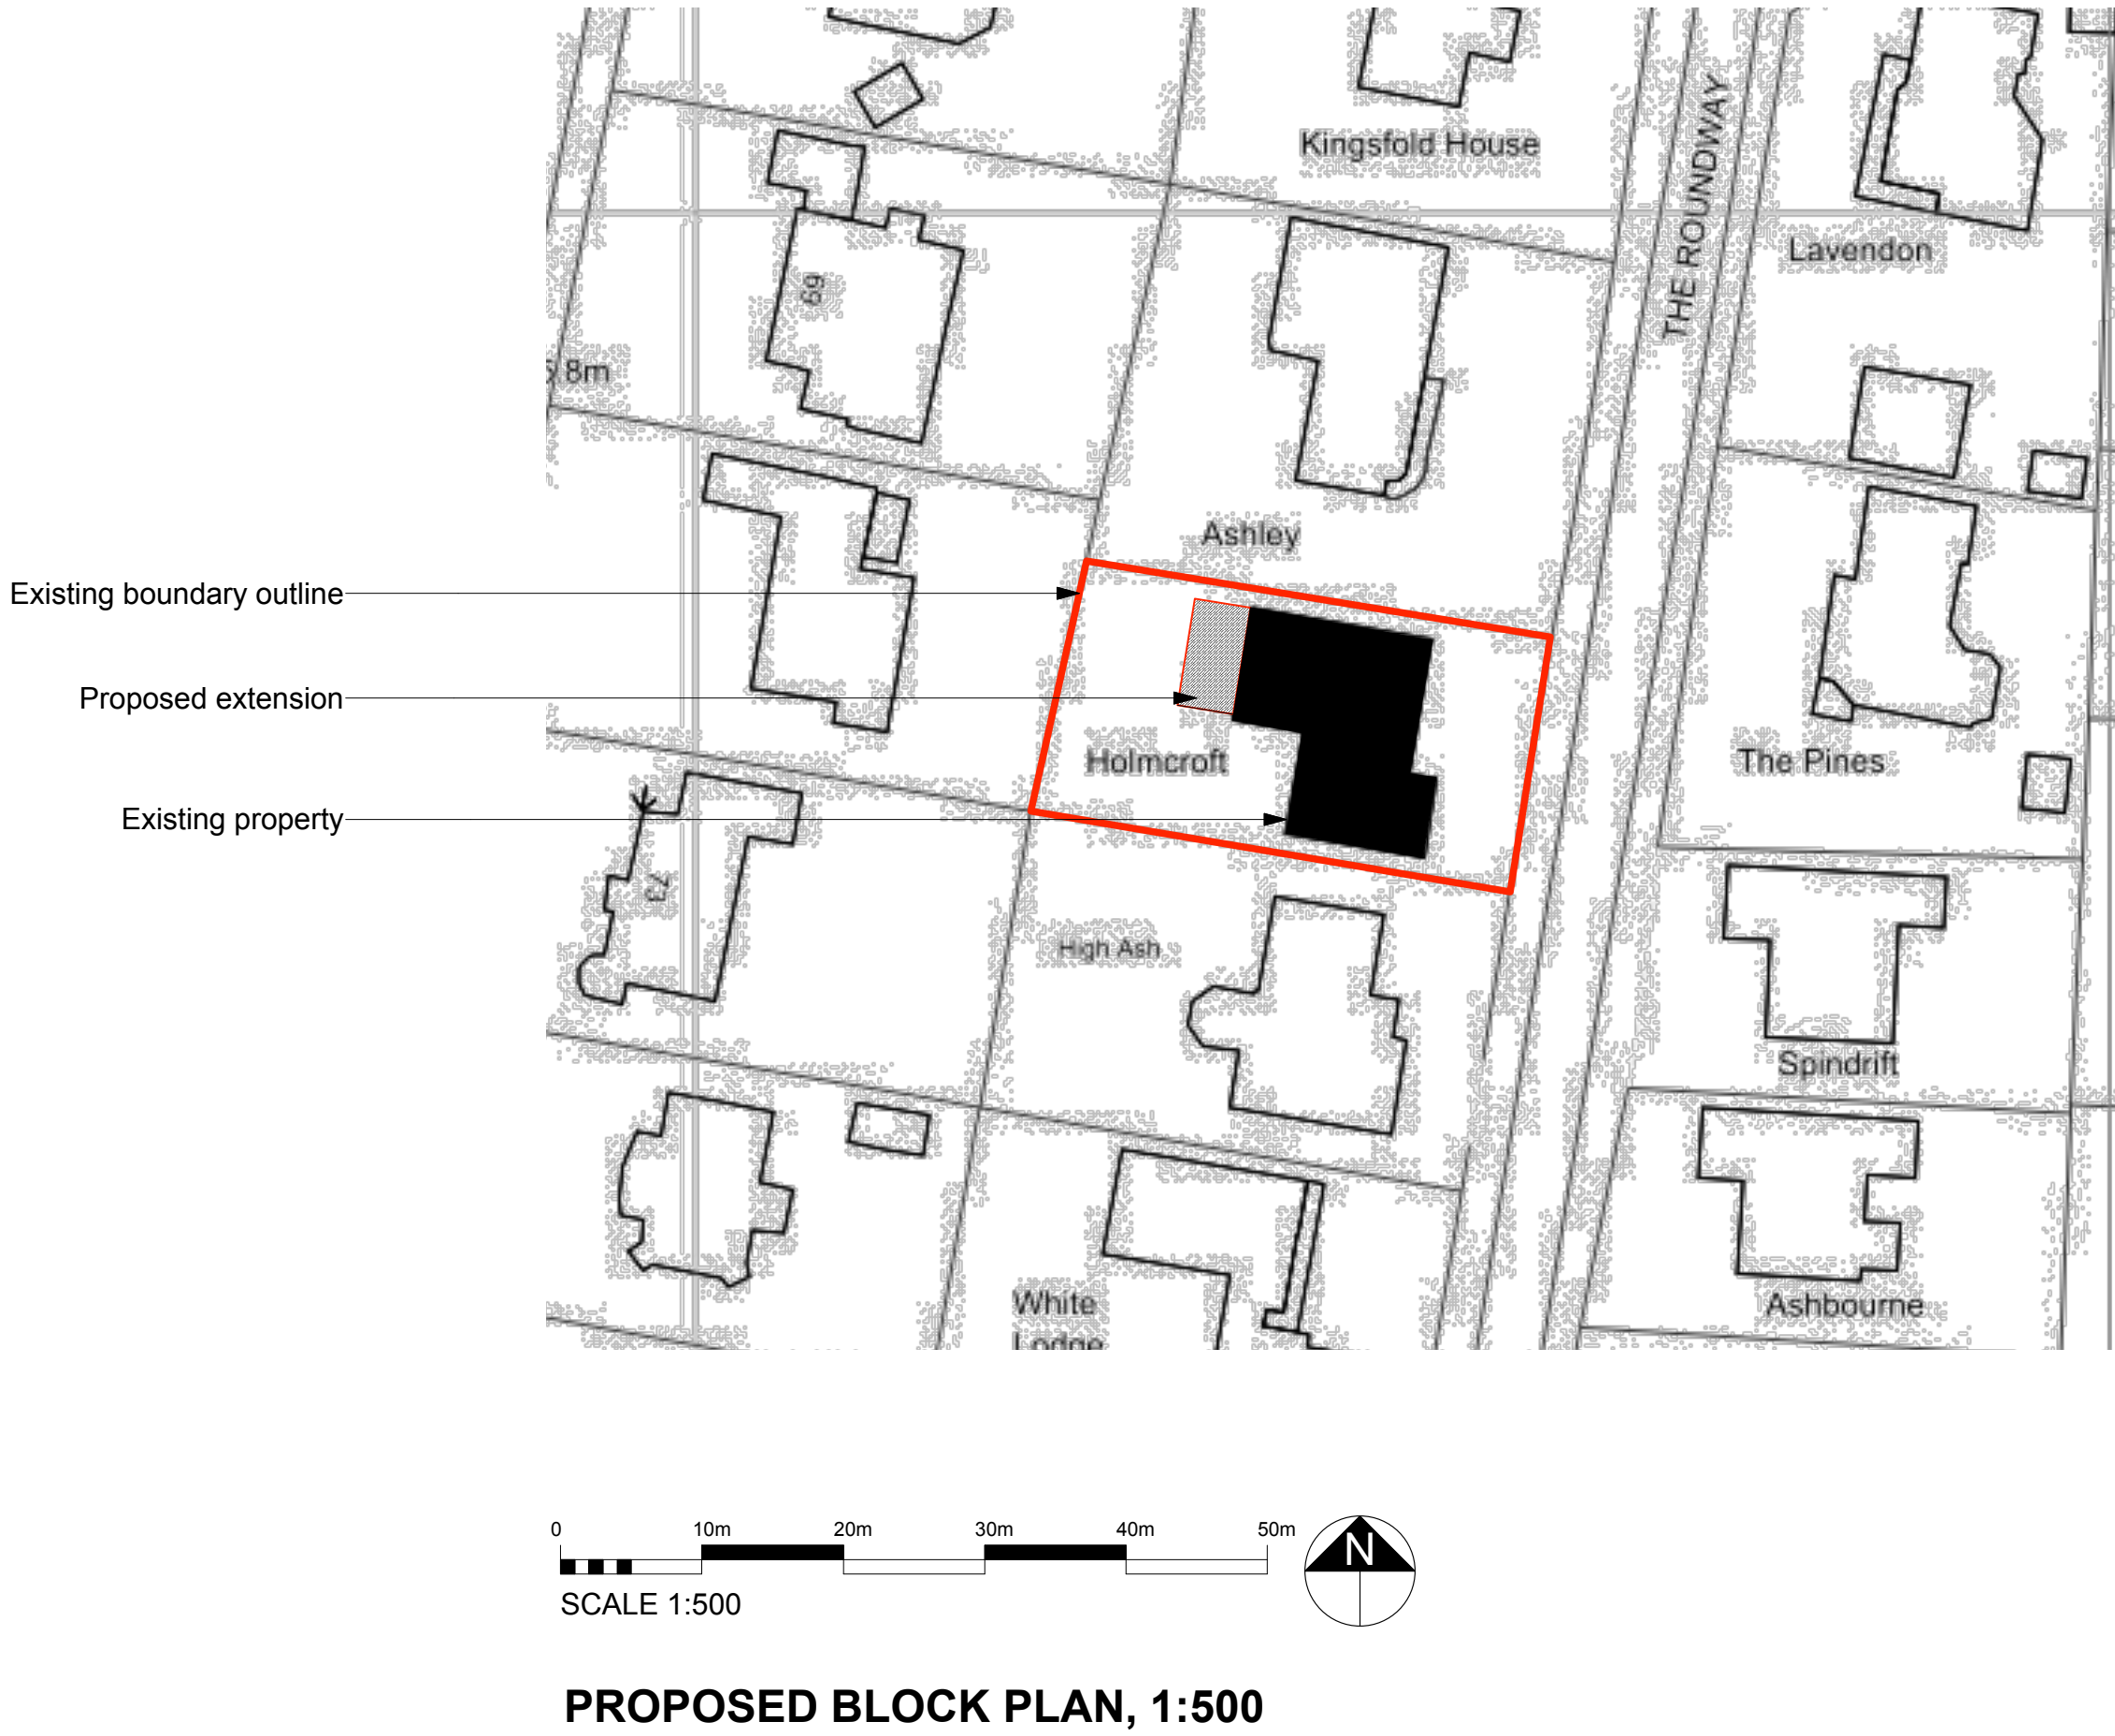

notes:

amendments:

Felce & Guy Partnership LLP
Architects

Studio 5 | English Close | Hove | BN3 7ET
T: 01273 736217 E: info@felceandguy.co.uk

project: Alterations / extensions of existing house.

location: Holmcroft, Rustington

client: Mr and Mrs Watson

drawing: Site location plan and Block plan

scale: 1:500; 1:1250 page: A1

drawn by: JM / BK checked by: JC

date: JUL 2019 drawing number: 2772/01 revision: - -

© Felce & Guy Partnership LLP