



THIS DRAWING IS NOT TO BE SCALED, ONLY FIGURED DIMENSIONS ARE TO BE FOLLOWED. CONTRACTORS TO CHECK ALL DIMENSIONS & CONDITIONS ON SITE & REFER ANY DISCREPANCY TO S.G.M MANAGEMENT AND DESIGN LTD. THIS DRAWING IS THE SOLE PROPERTY OF S.G.M MANAGEMENT AND DESIGN LTD., AND MAY NOT BE COPIED OR REPRODUCED IN ANY MANNER WHATSOEVER WITHOUT THE OWNERS CONCENT. © COPYRIGHT

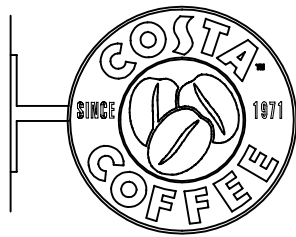

CIRCULAR PROJECTING SIGN, OVERALL DIMENSIONS - 100mm DEEP, 600mm DIAMETER, TOTAL PROJECTION 750mm. CONSISTING OF COSTA COFFEE FRET CUT LETTERING ON ALUMINUM STOVE ENAMELLED COSTA RED BACKGROUND, WITH SATIN STAINLESS STEEL COFFEE BEANS IN CENTRE. ILLUMINATION THROUGH COSTA COFFEE LETTERS, OUTLINE OF BEANS AND PERIMETER CIRCLES ONLY.

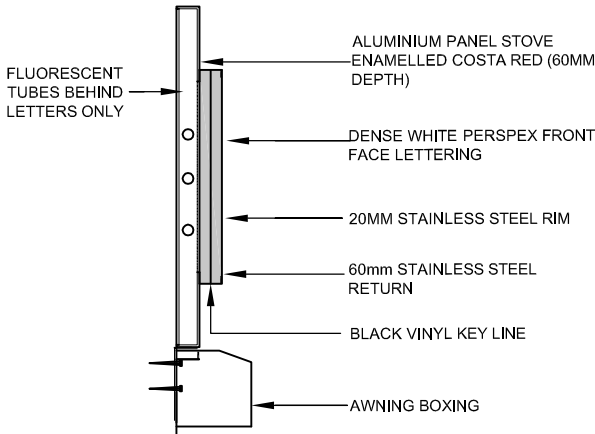

PROJECTING SIGN ELEVATION SCALE 1:20@A3


FASCIA SIGN SECTION SCALE 1:20@A3

INDIVIDUAL ILLUMINATED LETTERS ON A 60mm DEEP ALUMINIUM PANEL STOVE ENAMELLED COSTA RED. 60mm DEEP BUILT UP COSTA LETTERING TO CONSIST OF A 20mm STAINLESS STEEL RIM AND STAINLESS STEEL RETURN WITH BLACK VINYL KEY LINE AROUND THE MIDDLE OF THE RETURN OF EACH LETTER AND DENSE WHITE PERSPEX FRONT FACES.

7000 x 125mm DEEP DOUBLE SIDED CIRCULAR ILLUMINATED SIGN LOCATED 150mm BEHIND GLAZING ON DROP RODS BY BENSONS. CONSISTING OF COSTA COFFEE FRET CUT LETTERING ON ALUMINUM STOVE ENAMELLED COSTA RED BACKGROUND. WITH SATIN STAINLESS STEEL COFFEE BEANS IN CENTRE. ILLUMINATION THROUGH COSTA COFFEE LETTERS, OUTLINE OF BEANS AND PERIMETER CIRCLES ONLY.

REVERSE CUT VINYL APPLIED TO INTERIOR OF GLAZING

ALUMINIUM STALL RISER FINISHED COSTA BROWN RAL8016

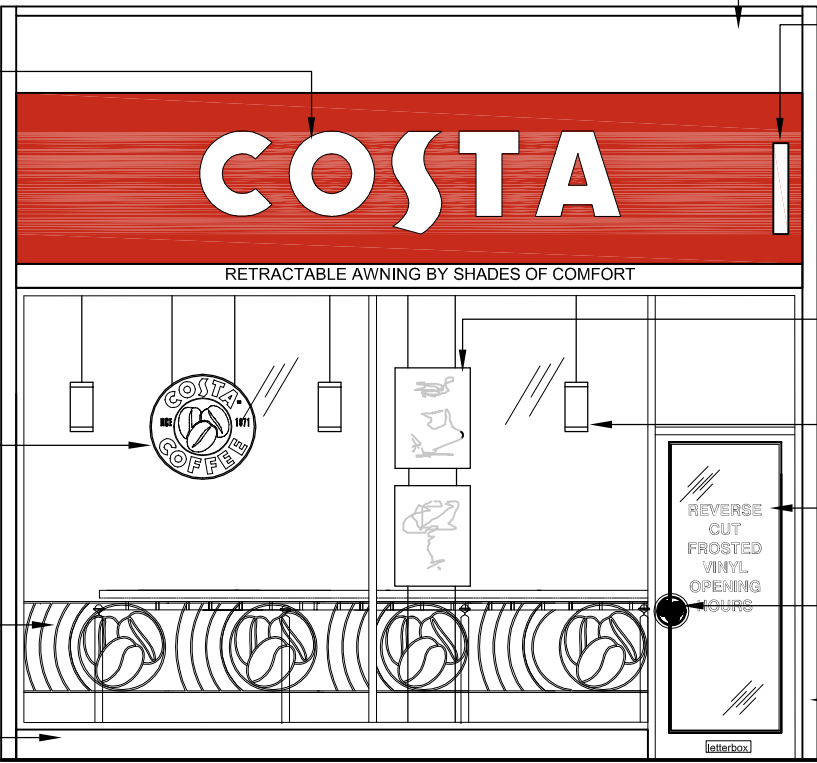

EXISTING FASCIA TO BE PAINTED HERITAGE CLASSIC WHITE (POLYURETHANE, FOR EXTERNAL USE) TO MATCH NEIGHBOURING FASCIA

CIRCULAR PROJECTING SIGN, OVERALL DIMENSIONS - 100mm DEEP, 600mm DIAMETER, TOTAL PROJECTION 750mm. CONSISTING OF COSTA COFFEE FRET CUT LETTERING ON ALUMINUM STOVE ENAMELLED COSTA RED BACKGROUND, WITH SATIN STAINLESS STEEL COFFEE BEANS IN CENTRE. ILLUMINATION THROUGH COSTA COFFEE LETTERS, OUTLINE OF BEANS AND PERIMETER CIRCLES ONLY.


PROPRIETARY CABLE DISPLAY SYSTEM. A1 SIZE PERSPEX POSTER HOLDERS.

LOW VOLTAGE GLASS PENDANTS BY NORTHERN LIGHTS

NEW ENTRANCE DOOR TO HAVE MINIMUM 1200 mm CLEAR OPENING WIDTH.

DOOR HANDLE, BY PHILIP WATTS LTD TO BE SUPPLIED BY MAIN CONTRACTOR

NEW ALUMINUM SHOPFRONT & DOOR POWDER COATED COSTA BROWN RAL8016

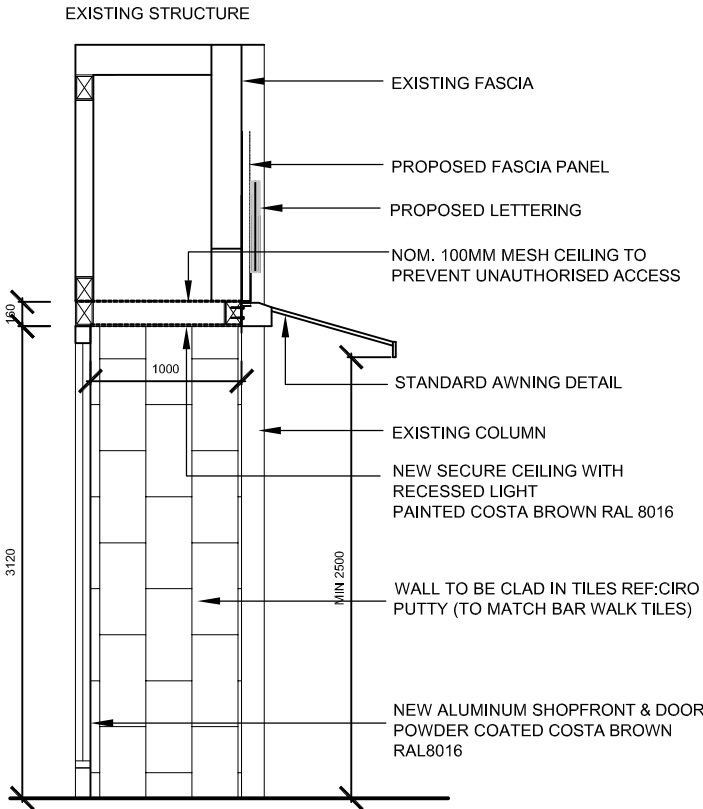

EXTERNAL SECTION SCALE 1:50@A3

- D SECTION ADDED (09-09-10) LS
C LIGHTING REMOVED & FASCIA DETAIL AMENDED (23-08-10) LS
B GRAPHIC AMENDED (18-08-10) LS
A SCHEMATIC ISSUE (10-08-10) LS
REV DESCRIPTION

PROJECT
**129 THE STREET
RUSTINGTON
BN16 3DN**



DRAWING TITLE
**PROPOSED
EXTERNAL SIGNAGE
ELEVATIONS**

DESIGN	PROJECT MANAGER	SCALE	DATE
LS	AS	AS SHOWN	SEP 10
PROJECT NUMBER		DRAWING No.	REV
12472		4.3	D

SGM MANAGEMENT AND DESIGN LTD

104 HIGH STREET, THAME,
OXON, OX9 3DZ.
TEL: 01844 218333
FAX: 01844 218444

sgm.administration@s-g-m.co.uk
www.s-g-m.co.uk

