


THIS DRAWING IS NOT TO BE SCALED, ONLY FIGURED
DIMENSIONS ARE TO BE FOLLOWED. CONTRACTORS TO CHECK
ALL DIMENSIONS & CONDITIONS ON SITE & REFER ANY
DISCREPANCY TO S.G.M MANAGEMENT AND DESIGN LTD. THIS
DRAWING IS THE SOLE PROPERTY OF S.G.M MANAGEMENT AND
DESIGN LTD., AND MAY NOT BE COPIED OR REPRODUCED IN
ANY MANNER WHATSOEVER WITHOUT THE OWNERS CONSENT.
© COPYRIGHT

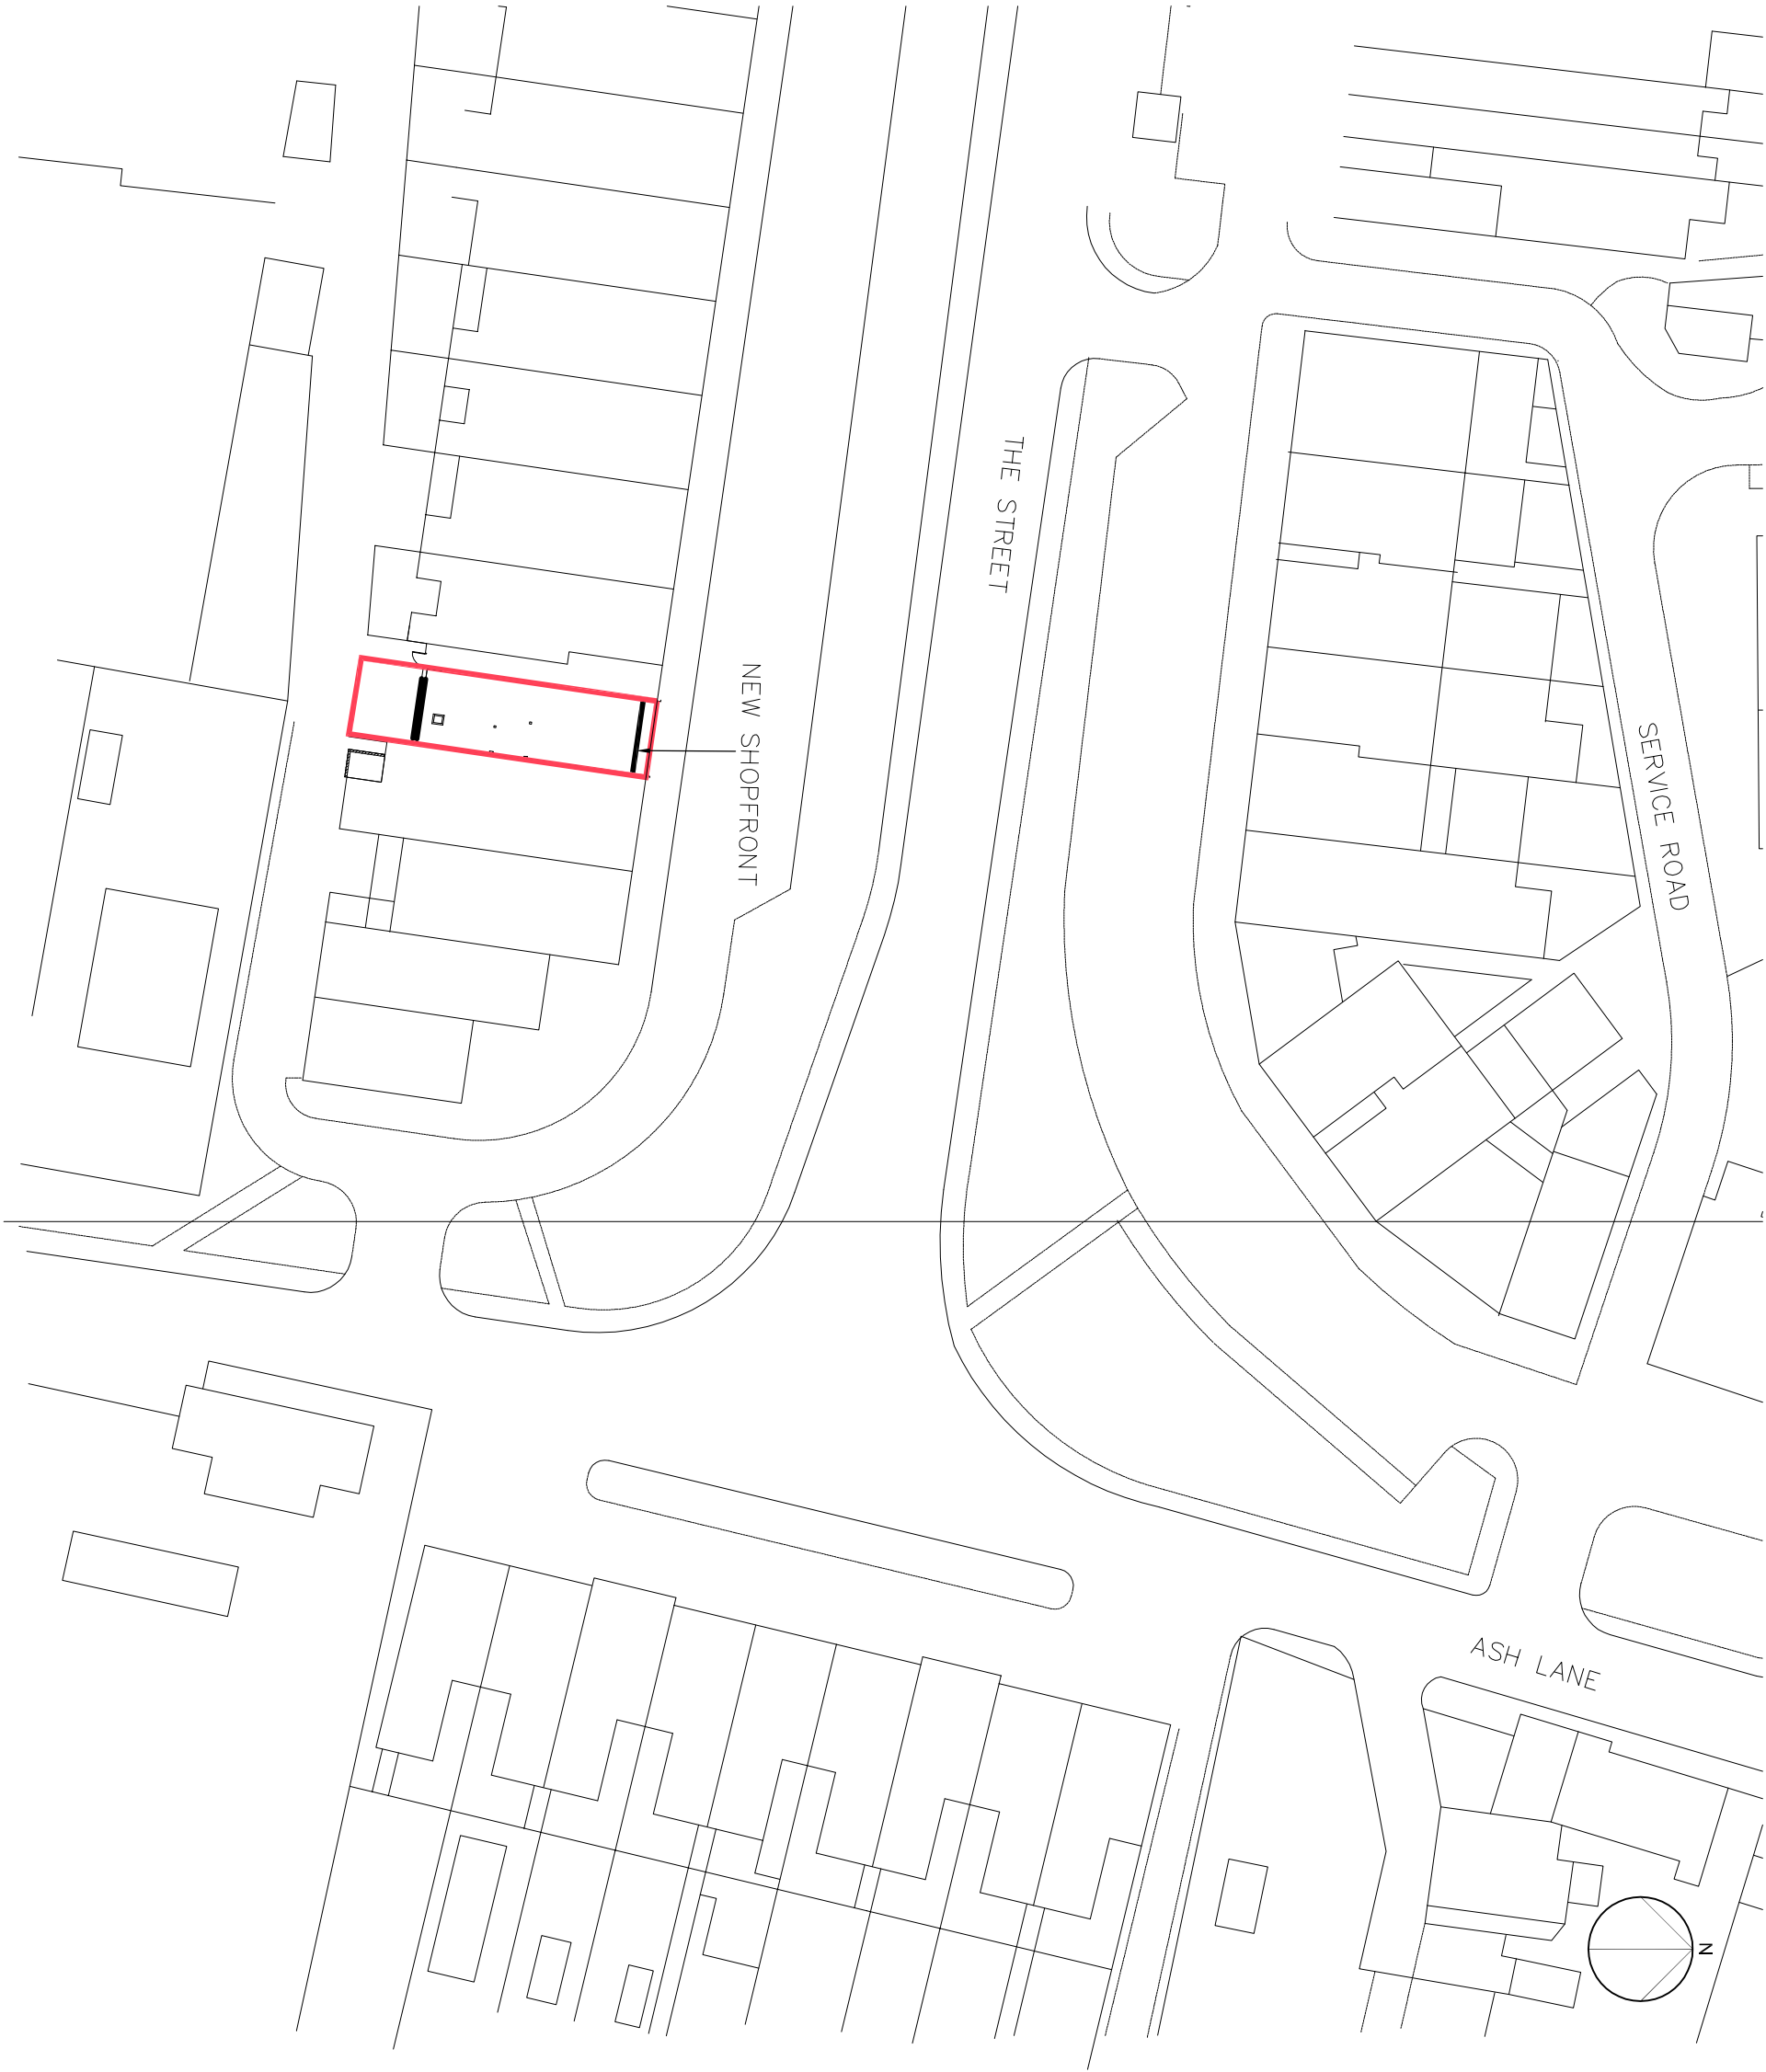

A	PLANNING ISSUE (09-09-10) LS
REV	DESCRIPTION

PROJECT
**129 THE STREET
RUSTINGTON
BN16 3DN**

CLIENT



DRAWING TITLE
**PROPOSED
BLOCK PLAN**

DESIGN	PROJECT MANAGER	SCALE	DATE
LS	AS	1:500@A3	SEP 10
PROJECT NUMBER	DRAWING No.	REV	
12472	4.4	A	

SGM MANAGEMENT AND DESIGN LTD

104 HIGH STREET, THAME,
OXON, OX9 3DZ.
TEL: 01844 218333
FAX: 01844 218444
sgmadministration@s-g-m.co.uk
www.s-g-m.co.uk

