
ARUN DISTRICT COUNCIL: R/215/


THIS DRAWING (for planning only) WORK TO DETAIL DRAWINGS


EXISTING BOUNDARY WALLS/FENCES SHOWN IN OUTLINE ONLY

ARUN DISTRICT COUNCIL
No. R 28 04
SUBSTITUTION
RECEIVED 9-2-04

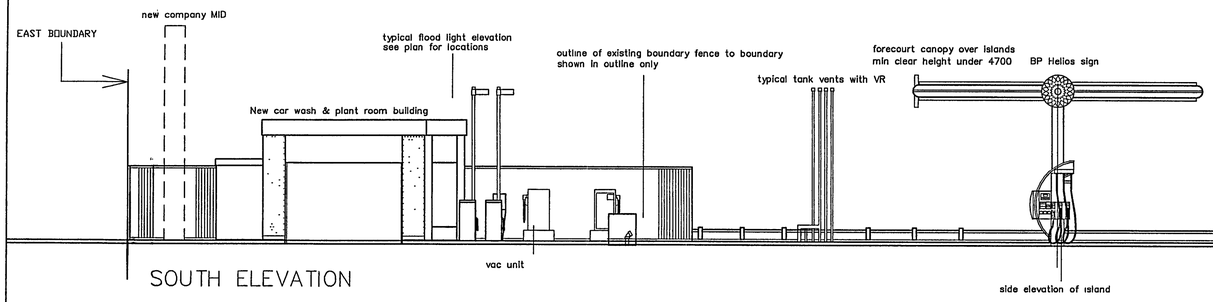


SOUTH ELEVATION

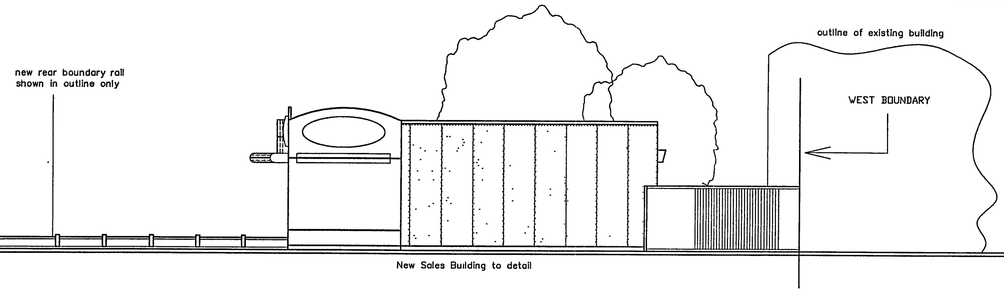

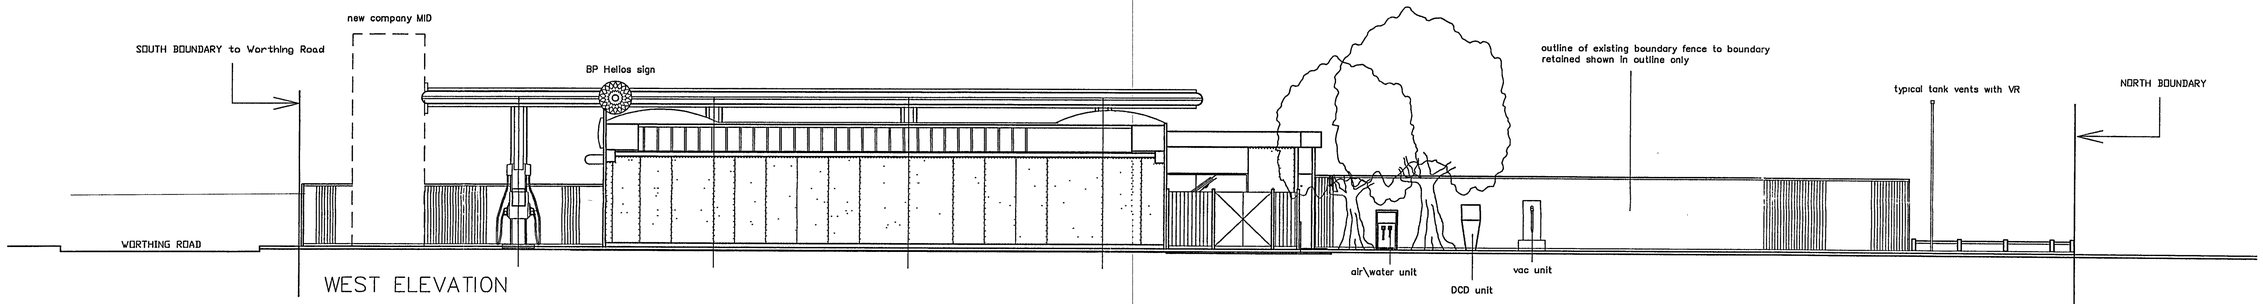

WEST ELEVATION

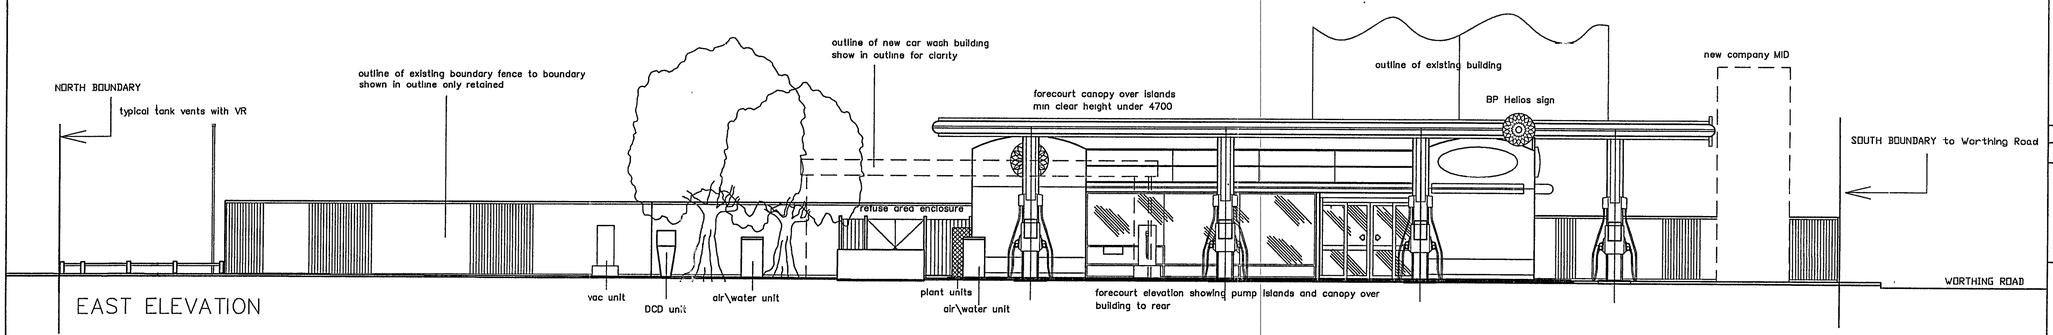

EAST ELEVATION

NR	DATE	DESCRIPTION
REVISIONS		
A	04.02.04	AC TO REAR OF BUILDING REMOVED

bp

BP OIL UK LTD

BP Oil UK Ltd
Asset Development
WITAN GATE HOUSE
MILTON KEYNES
BUCKS MK9 1ES
Tel No 01908 853000
Fax No 01908 853999

DRAWN: RHP
DATE: 06/01/04
DESIGN CHKED:
DATE:
APPROVED:
DATE:
ATRACK CHKED:
DATE:
SCALE: 1:100

scaled dimensions should not be taken from this drawing
(APPROPRIATE FOR A1 ONLY)

RUSTINGTON Connect
Worthing Road,
Rustington Littlehampton
BN16 3 LS

Redevelopment
ELEVATIONS

FILE 10112-21
DRAWING No 10112/21
REV A

CAD REF: GUNN & PARTNERS

COPYRIGHT BY BP OIL EUROPE. ILLEGAL USE IS PROHIBITED. REPRODUCTION ONLY WITH PERMISSION OF BP. BP OIL EUROPE ENGINEERING