



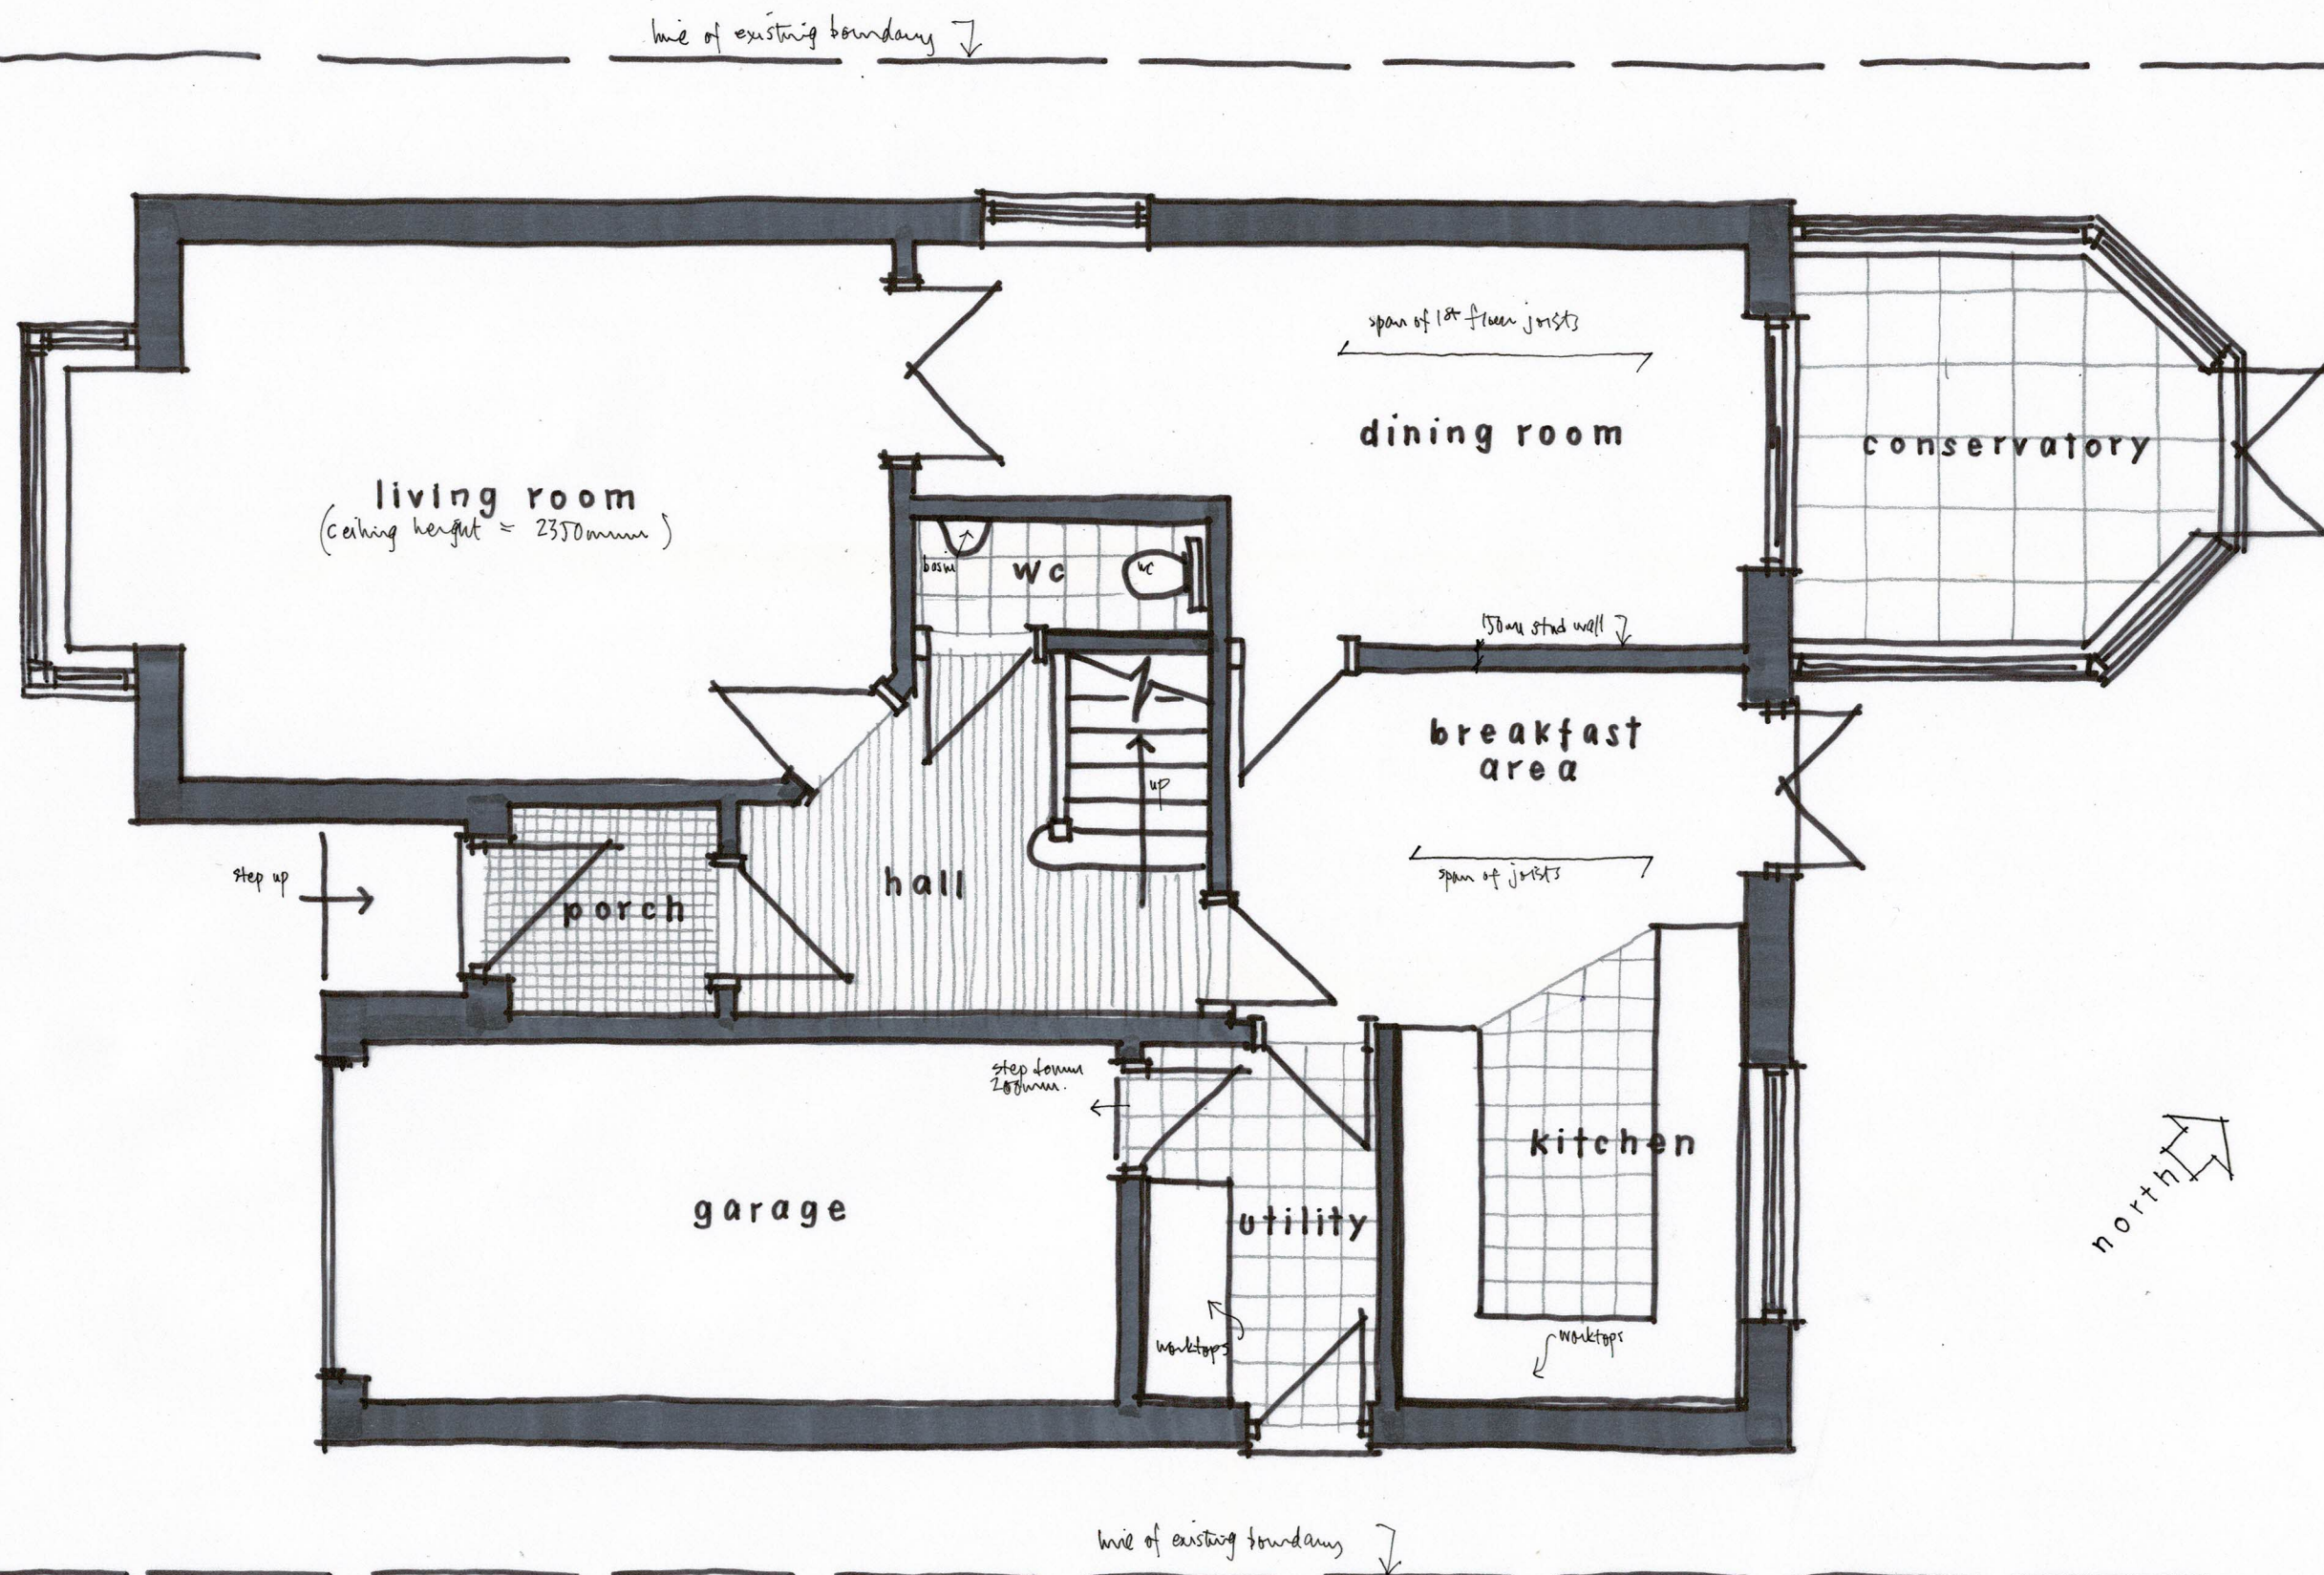

GROUND FLOOR PLAN 1:50 @ A3

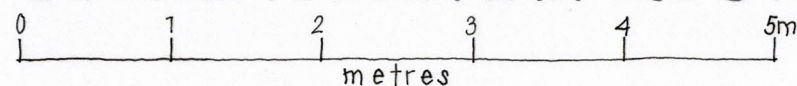

22 WINDSOR DRIVE, RUSTINGTON
Existing details 01

July 2021