



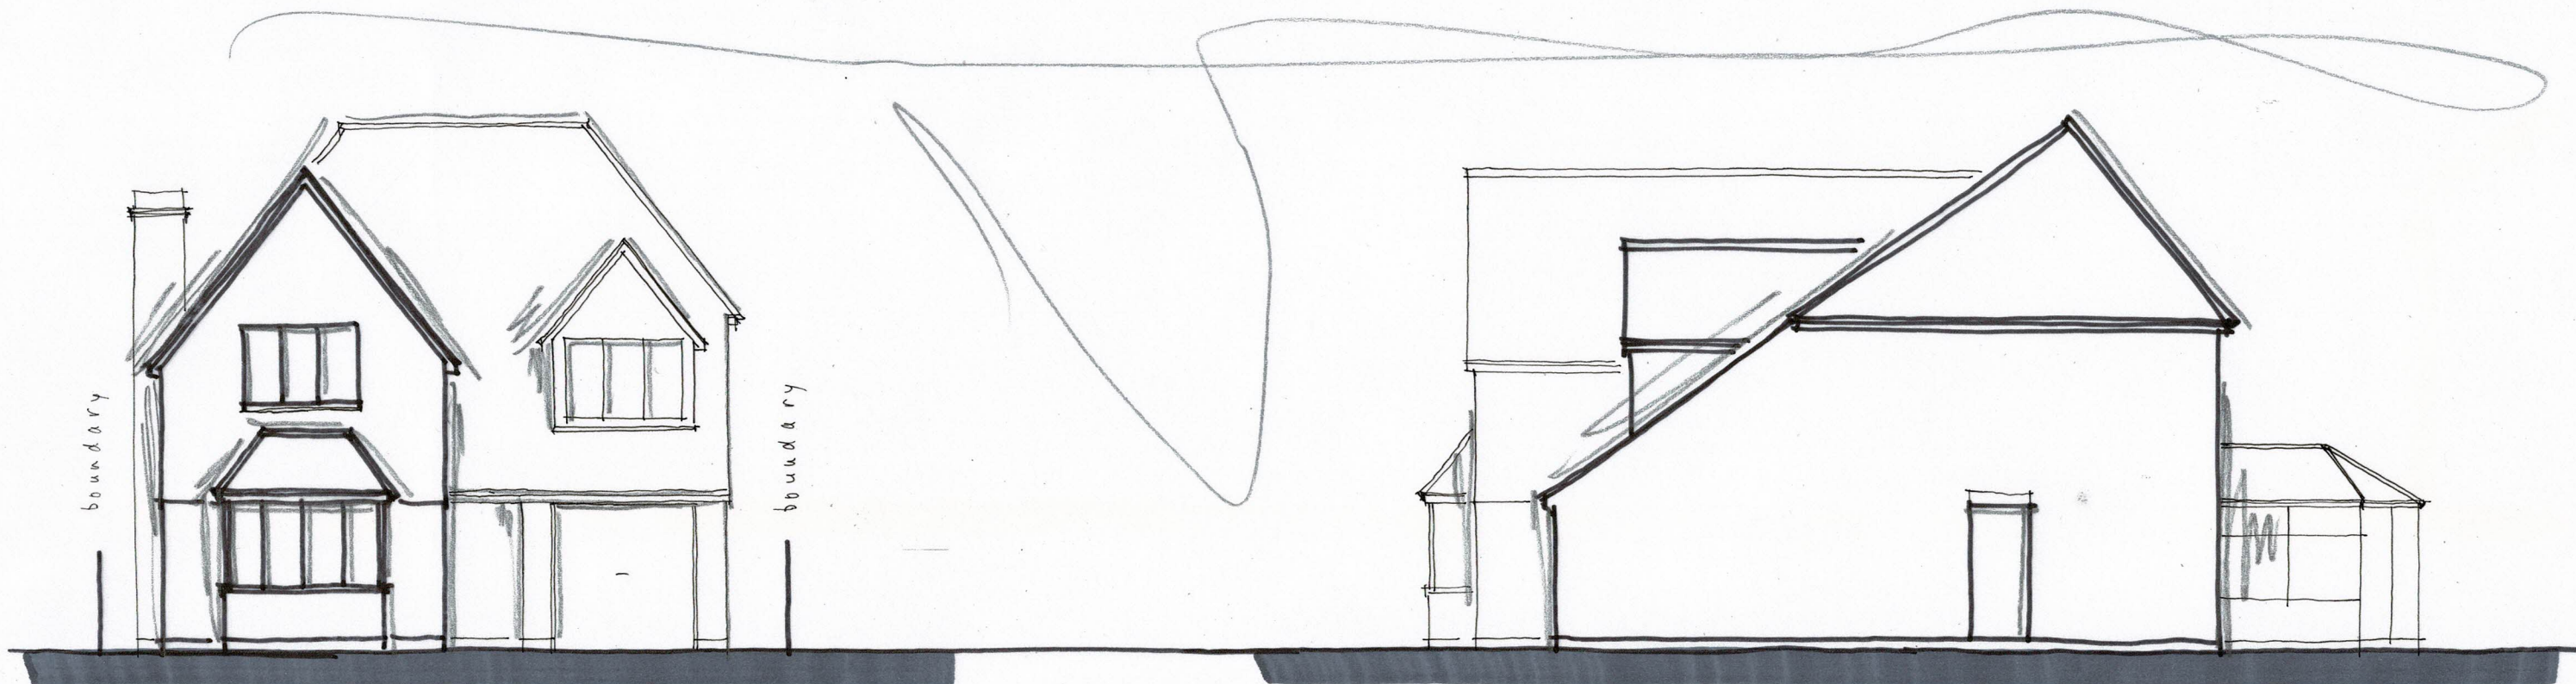

FRONT (s/w)

SIDE (s/e)

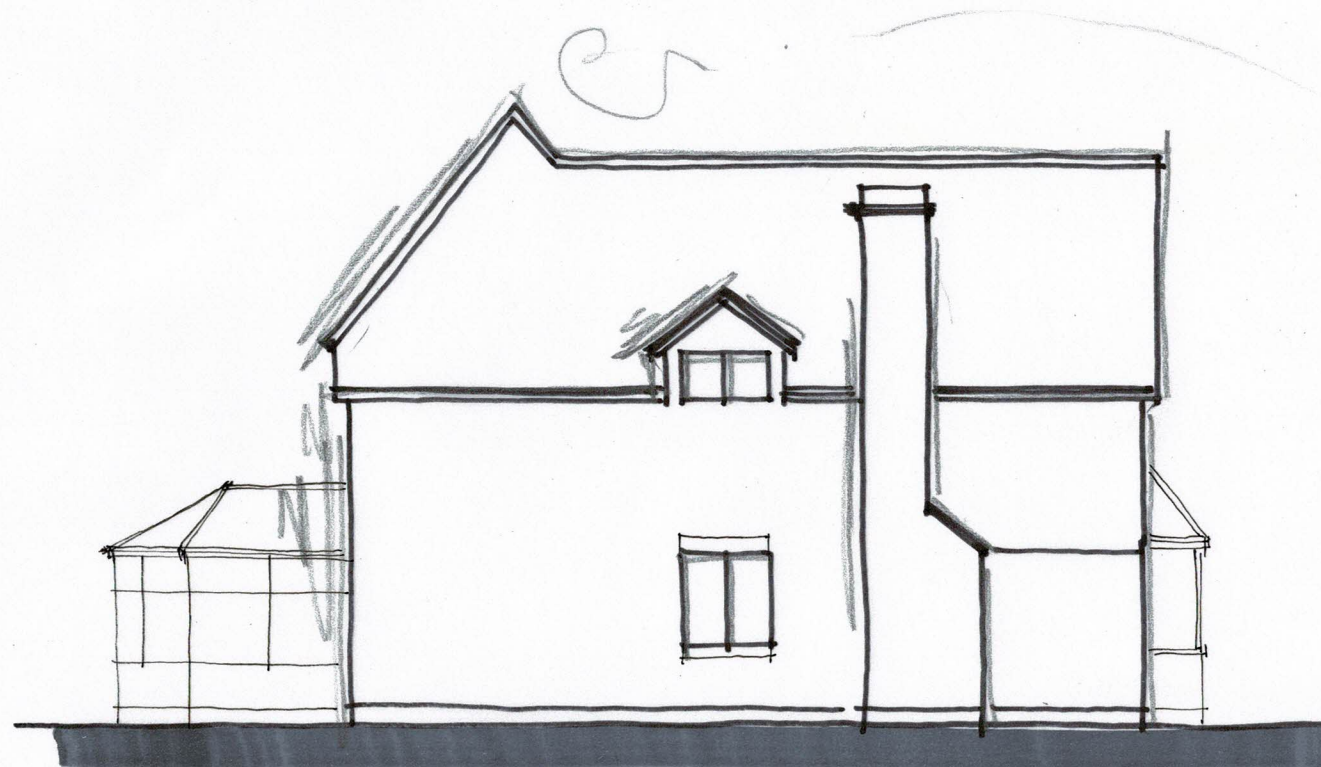

SIDE (n/w) ELEVATION 1:100 @ A3

0 1 2 3 4 5m
metres



REAR (n/e)

Wayne Gander MCIAT
Architectural Technologist
98 Durrington Lane, Worthing
West Sussex BN13 2RQ
E : waynegander08@gmail.com

22 WINDSOR DRIVE, RUSTINGTON
Existing details 02

July 2021