


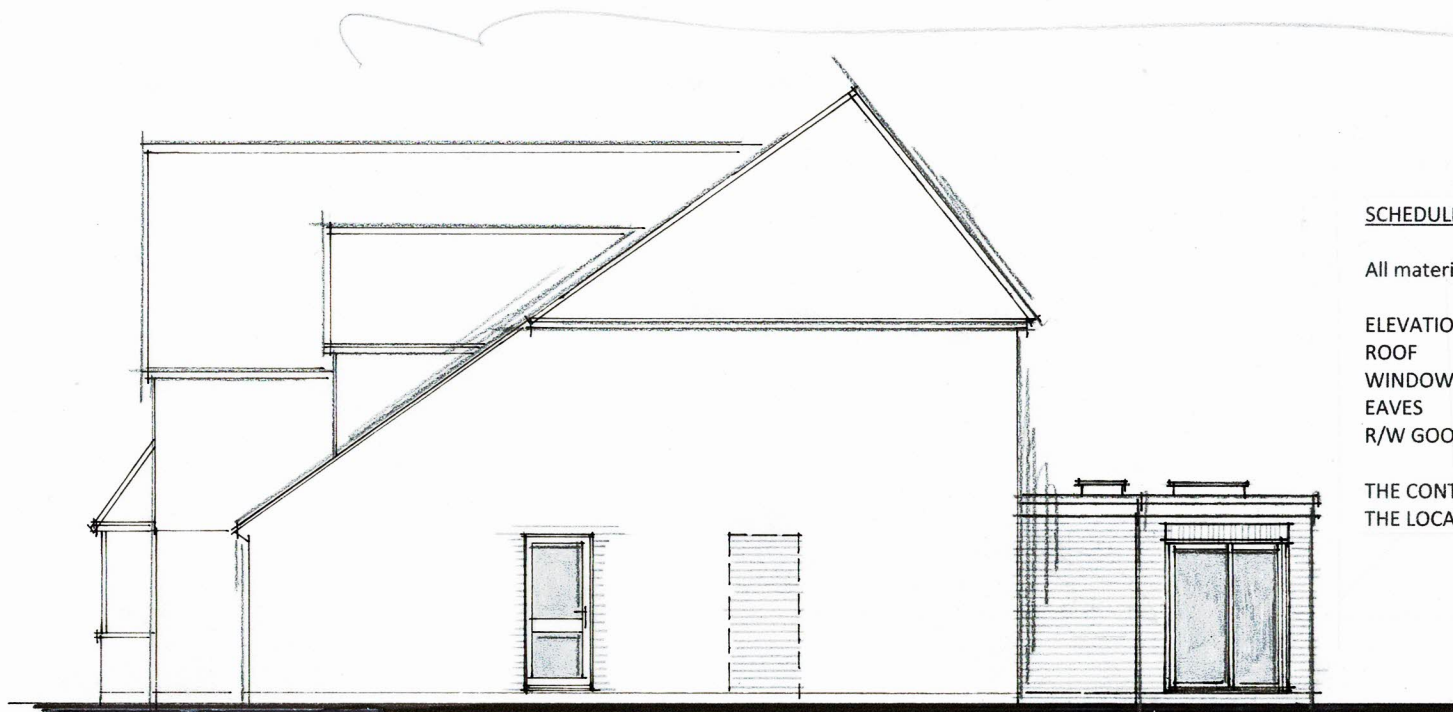

SIDE (s/e)

SCHEDULE OF FINISHES


All materials to be of similar appearance to the existing property.

ELEVATIONS : face brickwork to match existing
 ROOF : composite GRP or high performance felt flat roof
 WINDOWS/DOORS : white PVCu plastic or powdercoated aluminium frames
 EAVES : white PCVu plastic
 R/W GOODS : black squareline Floplast guttering with 63mm downpipes



THE CONTRACTOR IS TO PROVIDE SAMPLES FOR APPROVAL BY THE CLIENT AND THE LOCAL PLANNING AUTHORITY IF REQUIRED.



REAR (n/e)

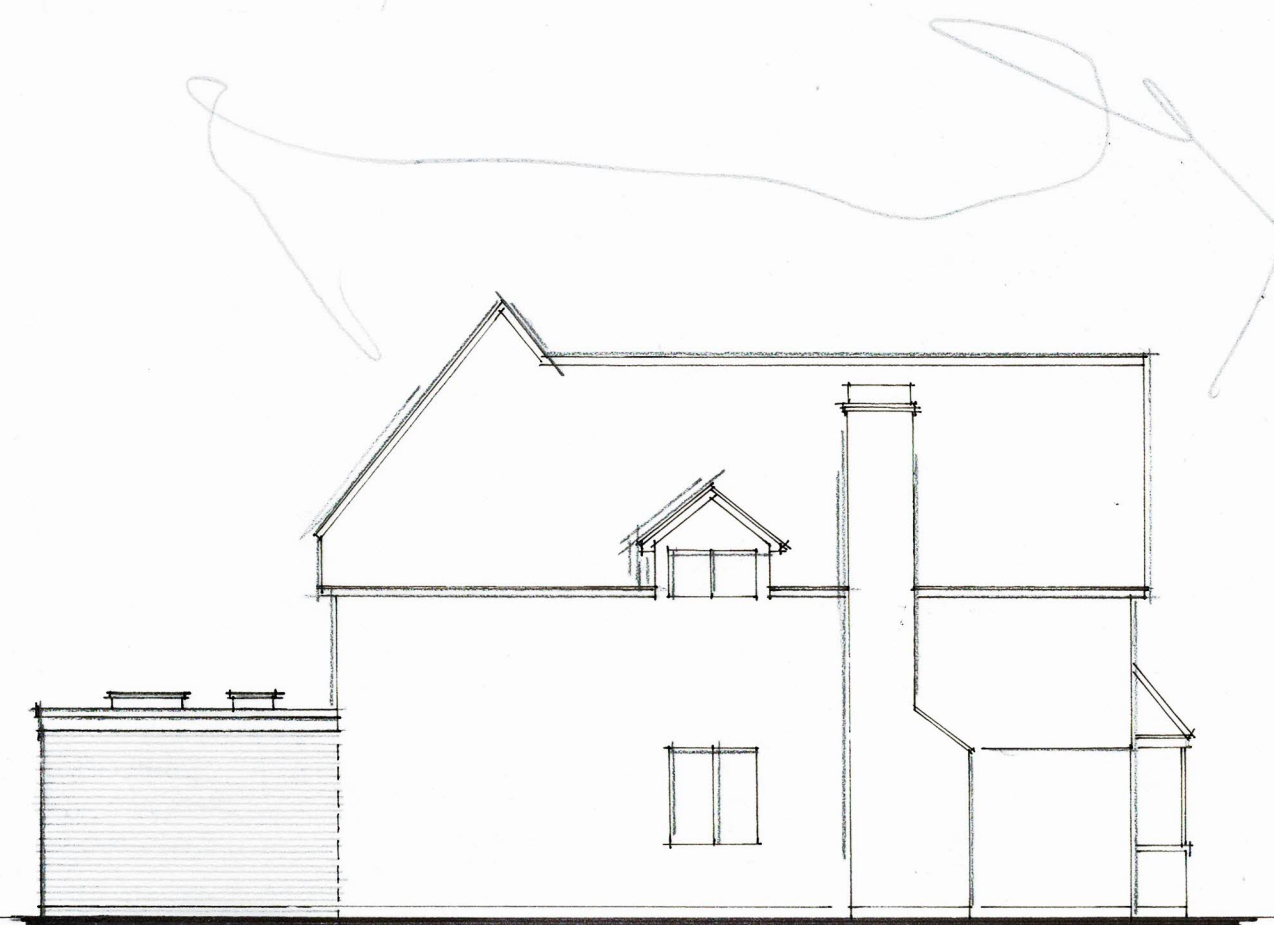

SIDE (n/w) ELEVATION 1:100 @ A3

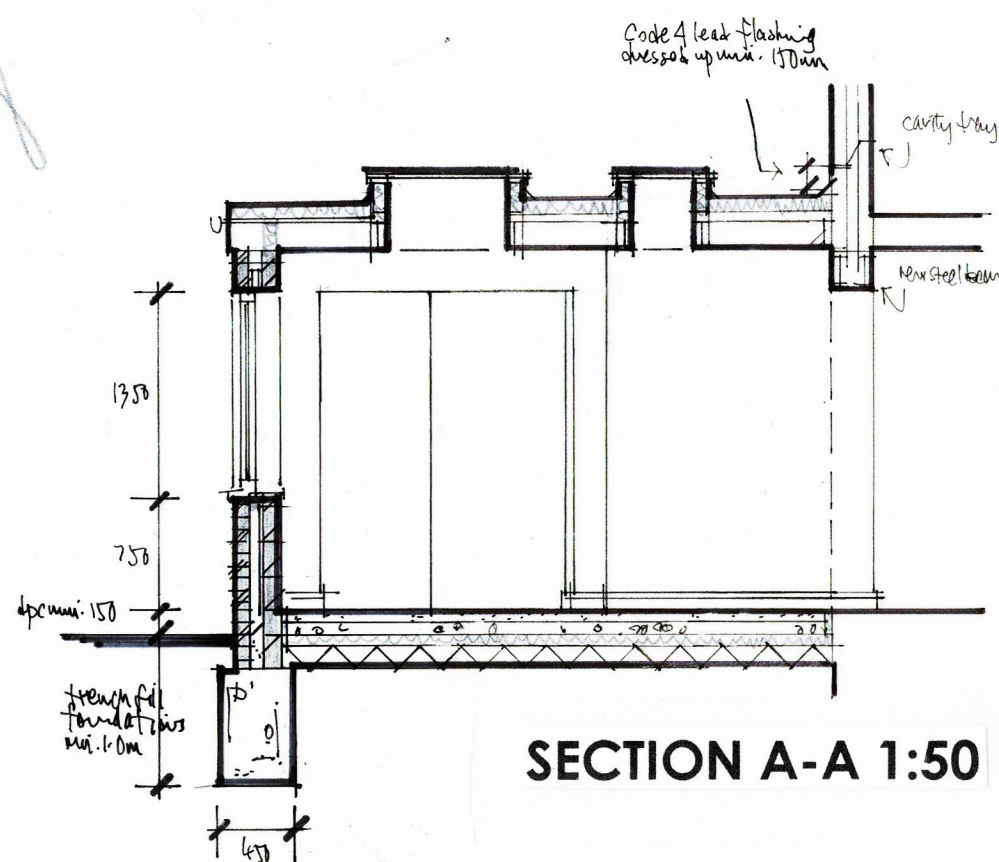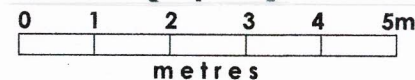

SECTION A-A 1:50

Figured dimensions to take precedence over scaled dimensions. The contractor is to verify all dimensions on site before commencing any works.

Any discrepancies whatsoever to be brought to the attention of the client immediately.

The copyright of this drawing is reserved and the drawing must not be disclosed without authority.

Project

22 WINDSOR DRIVE, RUSTINGTON

Proposed single storey rear extension

Client

Mr & Mrs Evans

Drawing no.

RT/WD/04

Scale **AS SHOWN**

Date **July 2021**

Drawn By

WG

WAYNE GANDER MCIAT
Chartered Architectural Technologist

98 Durrington Lane
 WORTHING
 West Sussex
 BN13 2RQ
 Tel/Fax 01903 694817
 Email - waynegander08@gmail.com